CALABASAS

ADDRESS: 2003 DELPHINE LN (Lot 7)
☒ NEW ☐ REMODEL - _____ %
☐ STORM DAMAGED ☐ BURN-OUT
SYSTEM FAILURE / ADDITION
NO. BEDROOMS / F. U. Six BEDROOMS (61 FU)
SEPTIC TANK SIZE ES-12 (3436 GAL)
PRESENT: 2-5'x16'BI with 8'cap (B-49, B-50)
FUTURE: 1-5'x16BI with 8'cap 1-5'x17'BI with 7'cap
SYSTEM ADDITION _____
PERC. RATE / ~~SOIL TEST~~ See plot PLAN
SPECIAL NOTES / REQUIREMENTS (1) SEPTIC TANK AND SEEPAGE pits to be installed AS shown - No Deviations. Primary pits to be installed AS shown.
(2) All Pits shall be a MAXIMUM of 24' Due to Groundwater @ 34'
(3) Distribution Box shall be on concrete pad on level compacted soil.

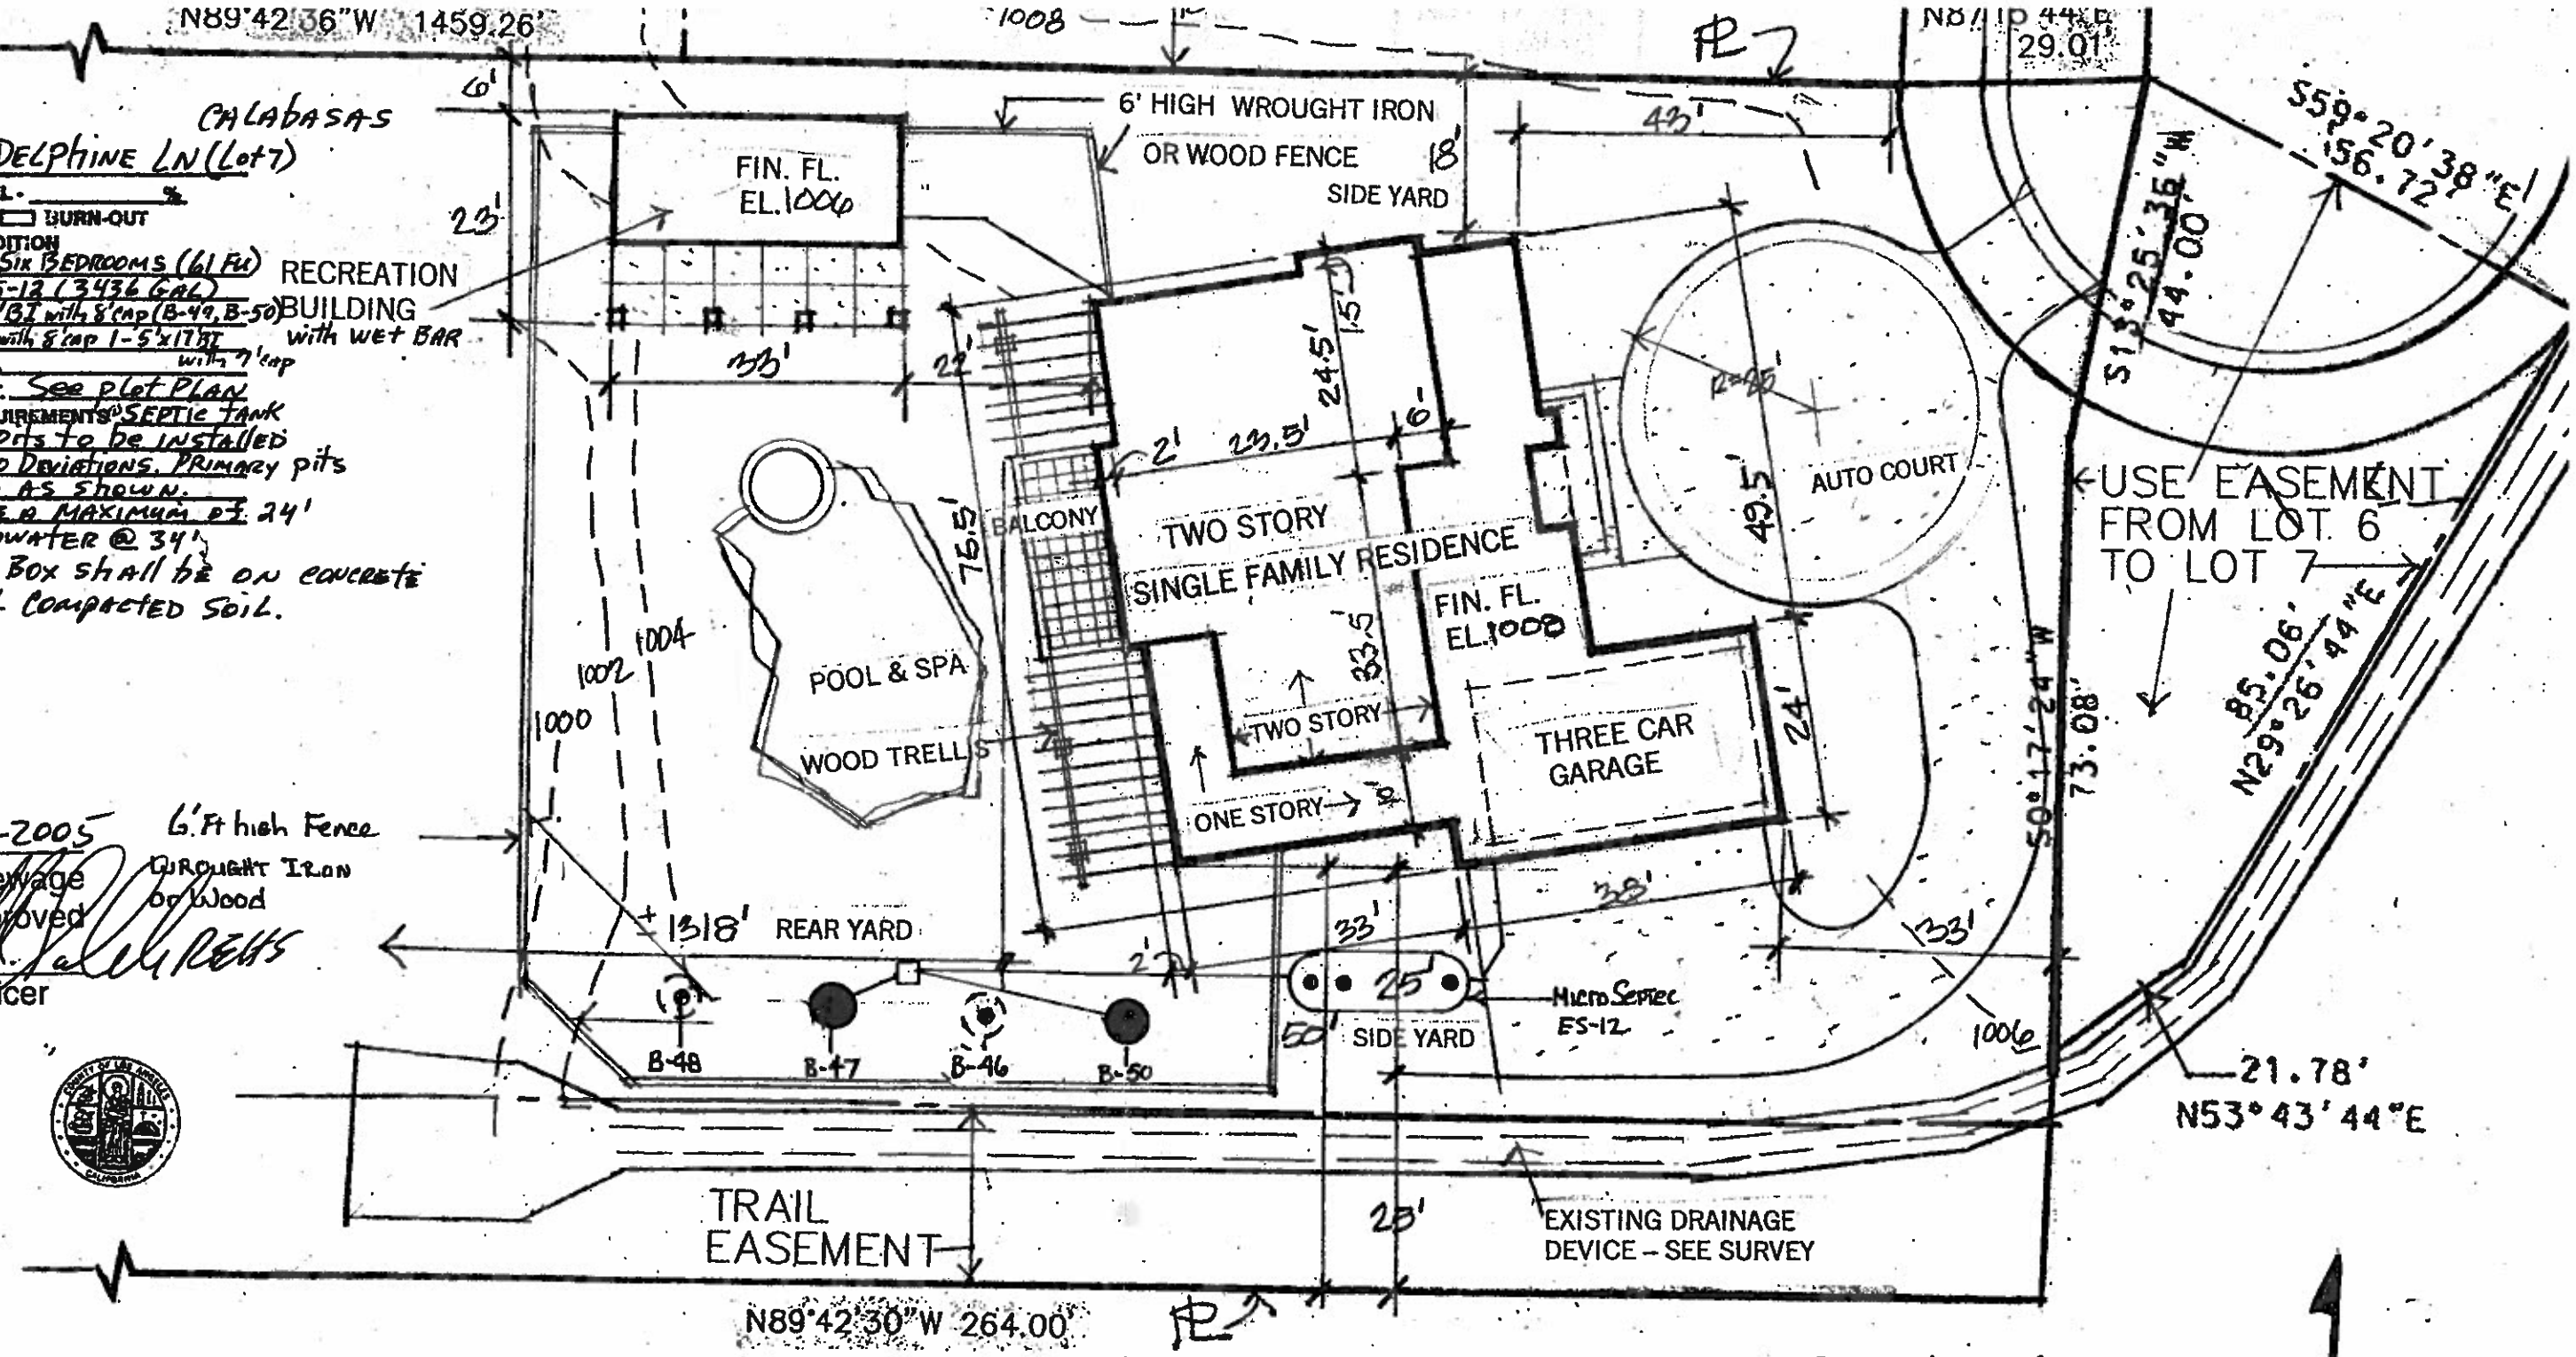

Date 3-15-2005
Method of Sewage Disposal Approved
[signature] REHS
Health Officer

ENHANCED SYSTEM
Requires installation inspection by Environmental Health prior to final approval.

* CALL FOR APPOINTMENT PRIOR TO INSTALLATION.

APPROVAL VALID FOR ONE YEAR

PERCOLATION RATES

B-47 = 7,287 } primary pits
B-50 = 7,377 }

B-46 = 6,830 } secondary pits
B-48 = 6,157 }

SITE PLAN

1" = 20'

BU

FIRS