MATCHLINE SEE SHEET T - 3







PRIVATE ENTRY ROAD WITH MEDIAN (A)




PRIVATE ENTRY ROAD (B)

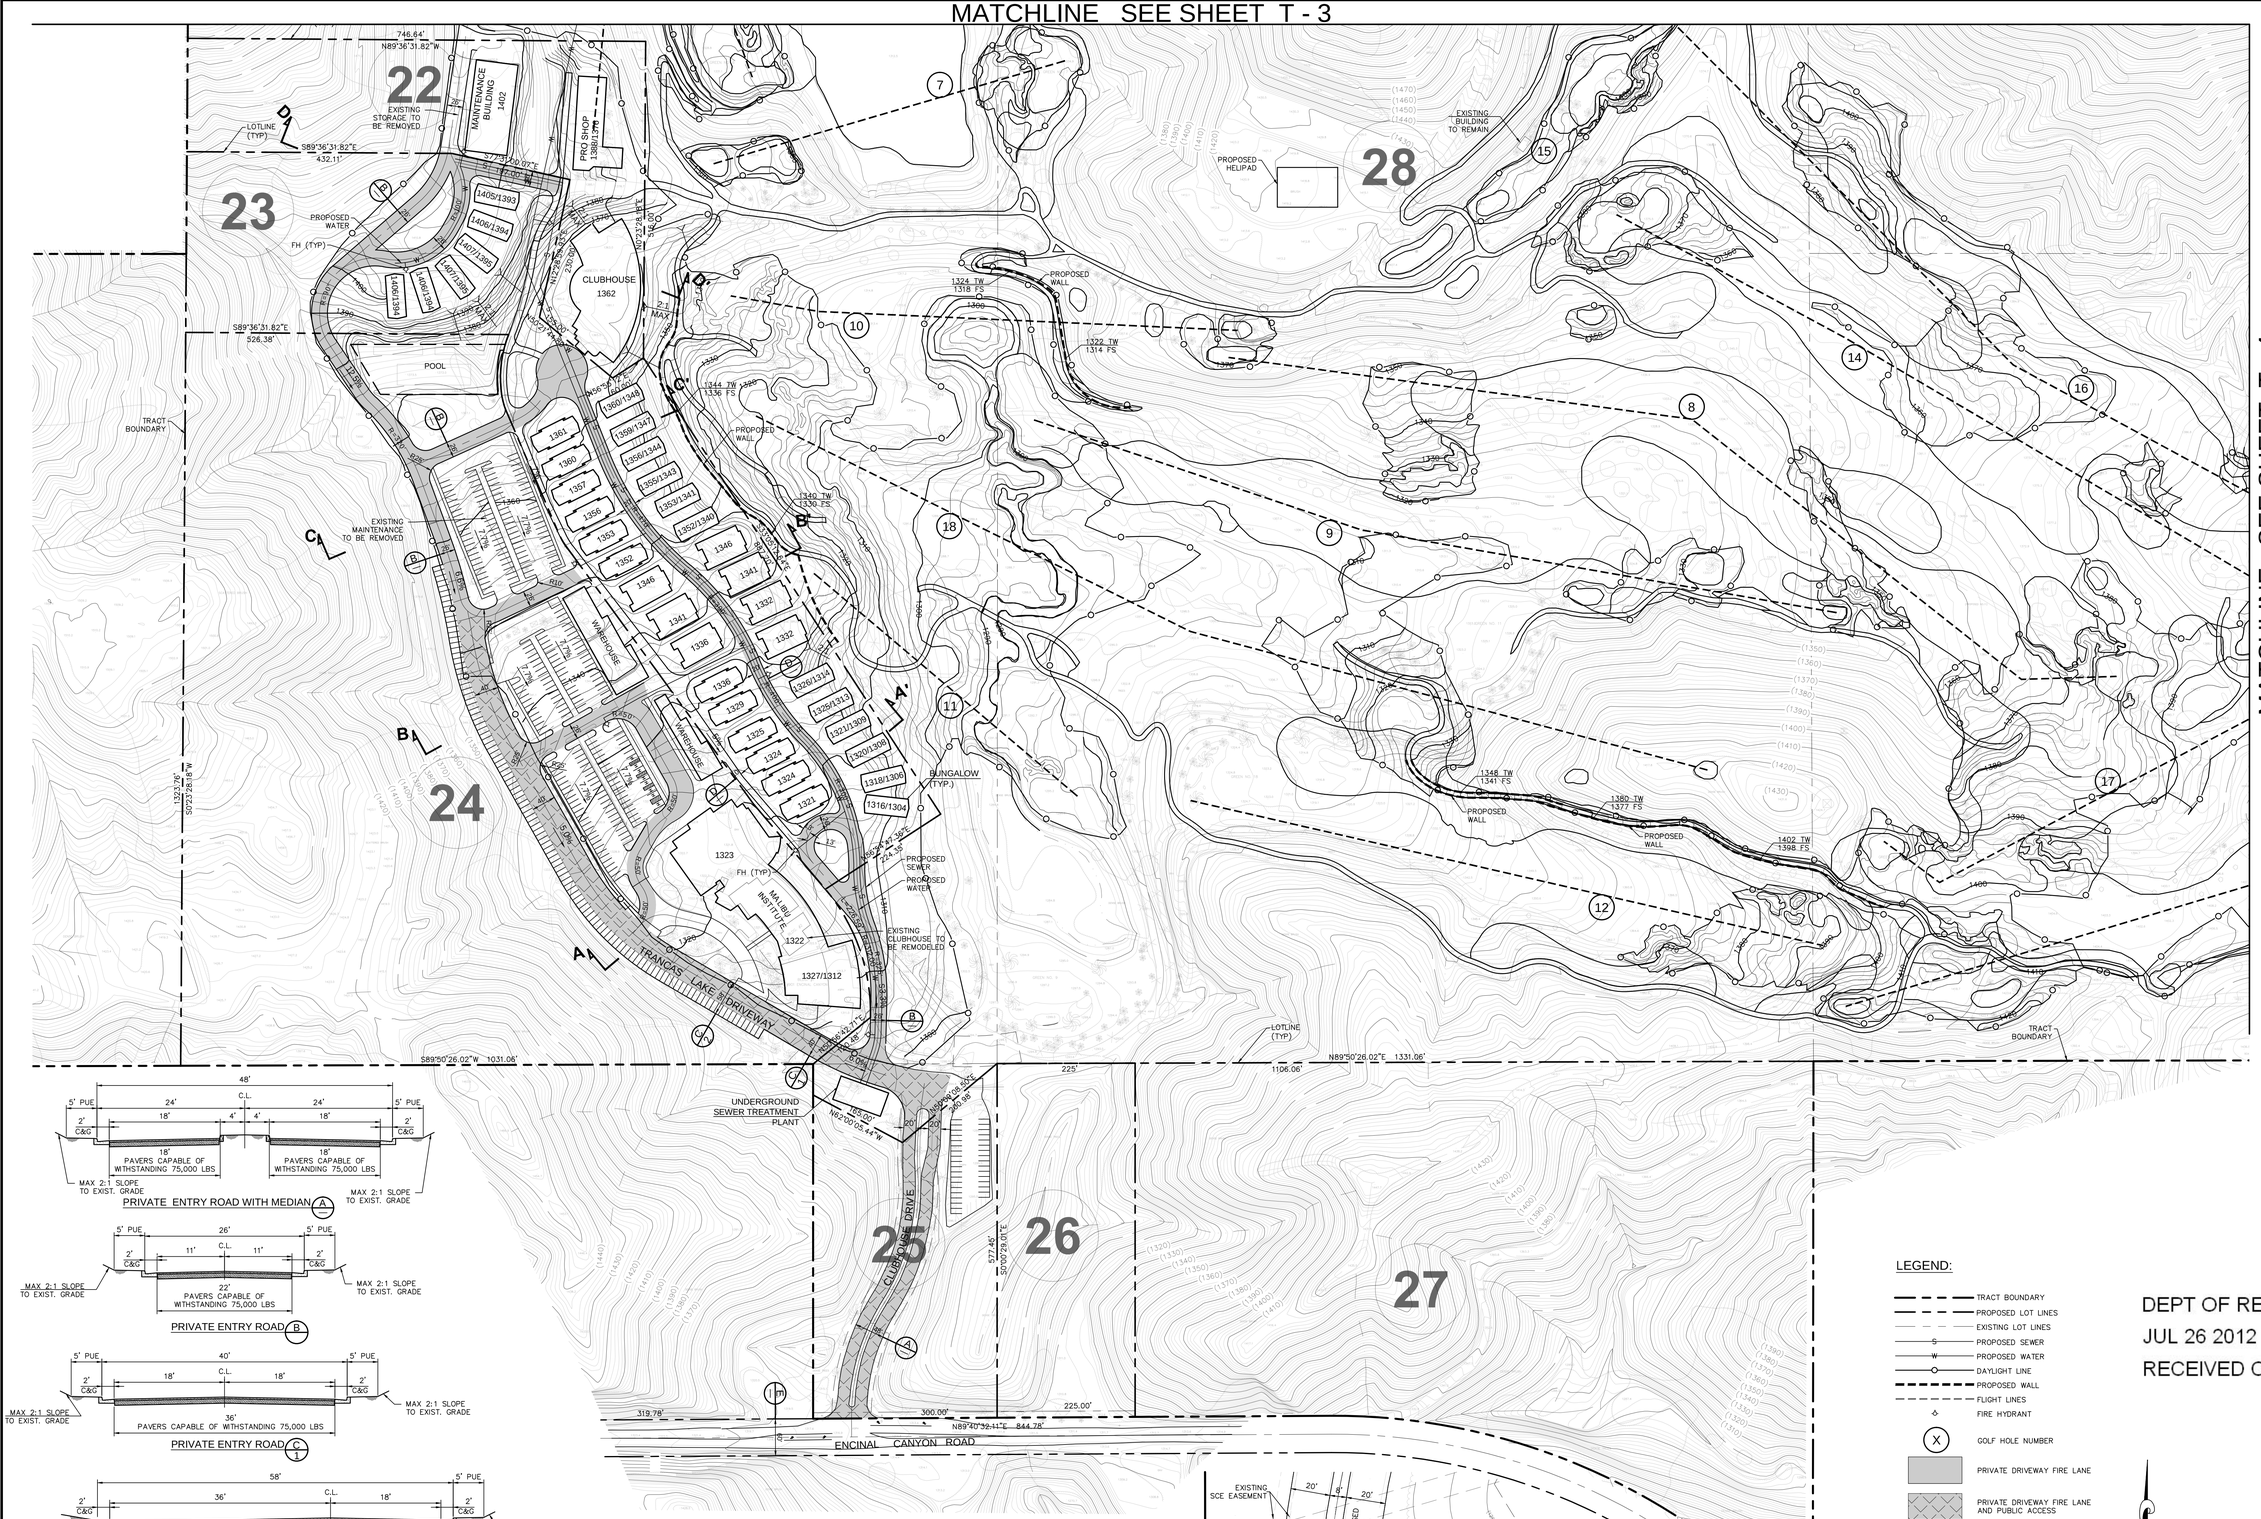


PRIVATE ENTRY ROAD (C/1)




FIRE AND PUBLIC ACCESS ROAD (C/2)




PRIVATE DRIVEWAY WITHIN DEVELOPMENT (D)

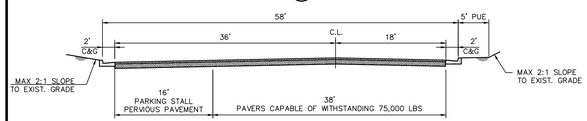


PROPOSED ENTRY FROM ENCINAL CANYON ROAD (E)

LEGEND:

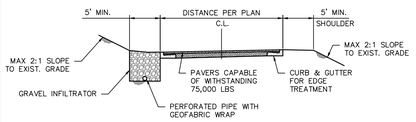- TRACT BOUNDARY
- PROPOSED LOT LINES
- EXISTING LOT LINES
- PROPOSED SEWER
- PROPOSED WATER
- DAYLIGHT LINE
- PROPOSED WALL
- FLIGHT LINES
- FIRE HYDRANT
- GOLF HOLE NUMBER
- PRIVATE DRIVEWAY FIRE LANE
- PRIVATE DRIVEWAY FIRE LANE AND PUBLIC ACCESS
- PROPOSED PAD ELEVATION
- LOT NUMBERS

NORTH

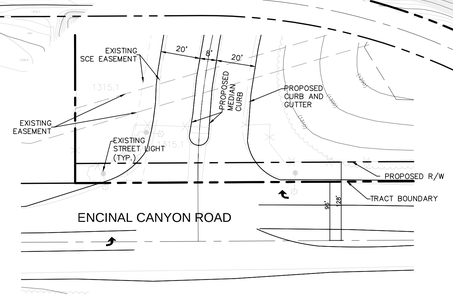GRAPHIC SCALE

100 0 50 100 100 300

( IN FEET )
1 inch = 100 ft.

DEPT OF REGIONAL PLANNING
JUL 26 2012 REV. (REV RECD)
RECEIVED CS INDEX NO.

MATCHLINE SEE SHEET T - 4


RCE Consultants, Inc.
7595 Irvine Center Dr.
Suite 150
Irvine, Ca. 92618
Phone: 949.453.0111
Fax: 949.453.0411


SIGNATURE

REGISTERED PROFESSIONAL ENGINEER RICHARD L. CLARK R NO. C46559 EXP. 6-30-13 CIVIL STATE OF CALIFORNIA

P.E. C46559
EXP. 6-30-13

*PRELIMINARY NOT FOR CONSTRUCTION*

CONSULTANT:

PROJECT NUMBER: 0557

***The Malibu Institute***

***901 Encinal Canyon Road***
***Malibu, CA 90265***

SHEET TITLE:

***ON-SITE UTILITIES & STREET SECTIONS FOR LOTS 22-28/ GRADING PLAN***

DRAWN BY:

DATE ISSUED:

DATE PLOTTED: 07/25/12

PATH=P:\0557 - Malibu Associates\0003 Malibu Institute VTM Rework\VTM\VTM 02.dwg