RECEIVED
DEPT OF REGIONAL PLANNING
TR072771 EXHIBIT2
02 AUG 2016

SAN DIEGO RTE 405 FRWY TRACT 7394 M.B. 73-87-88

MAJOR LAND DIVISION
REVISED VESTING TENTATIVE TRACT NO. 072771
FOR CONDOMINIUMS CONVERSION LOCATED IN THE UNINCORPORATED TERRITORY OF THE COUNTY OF LOS ANGELES, STATE OF CALIFORNIA EXHIBIT MAP

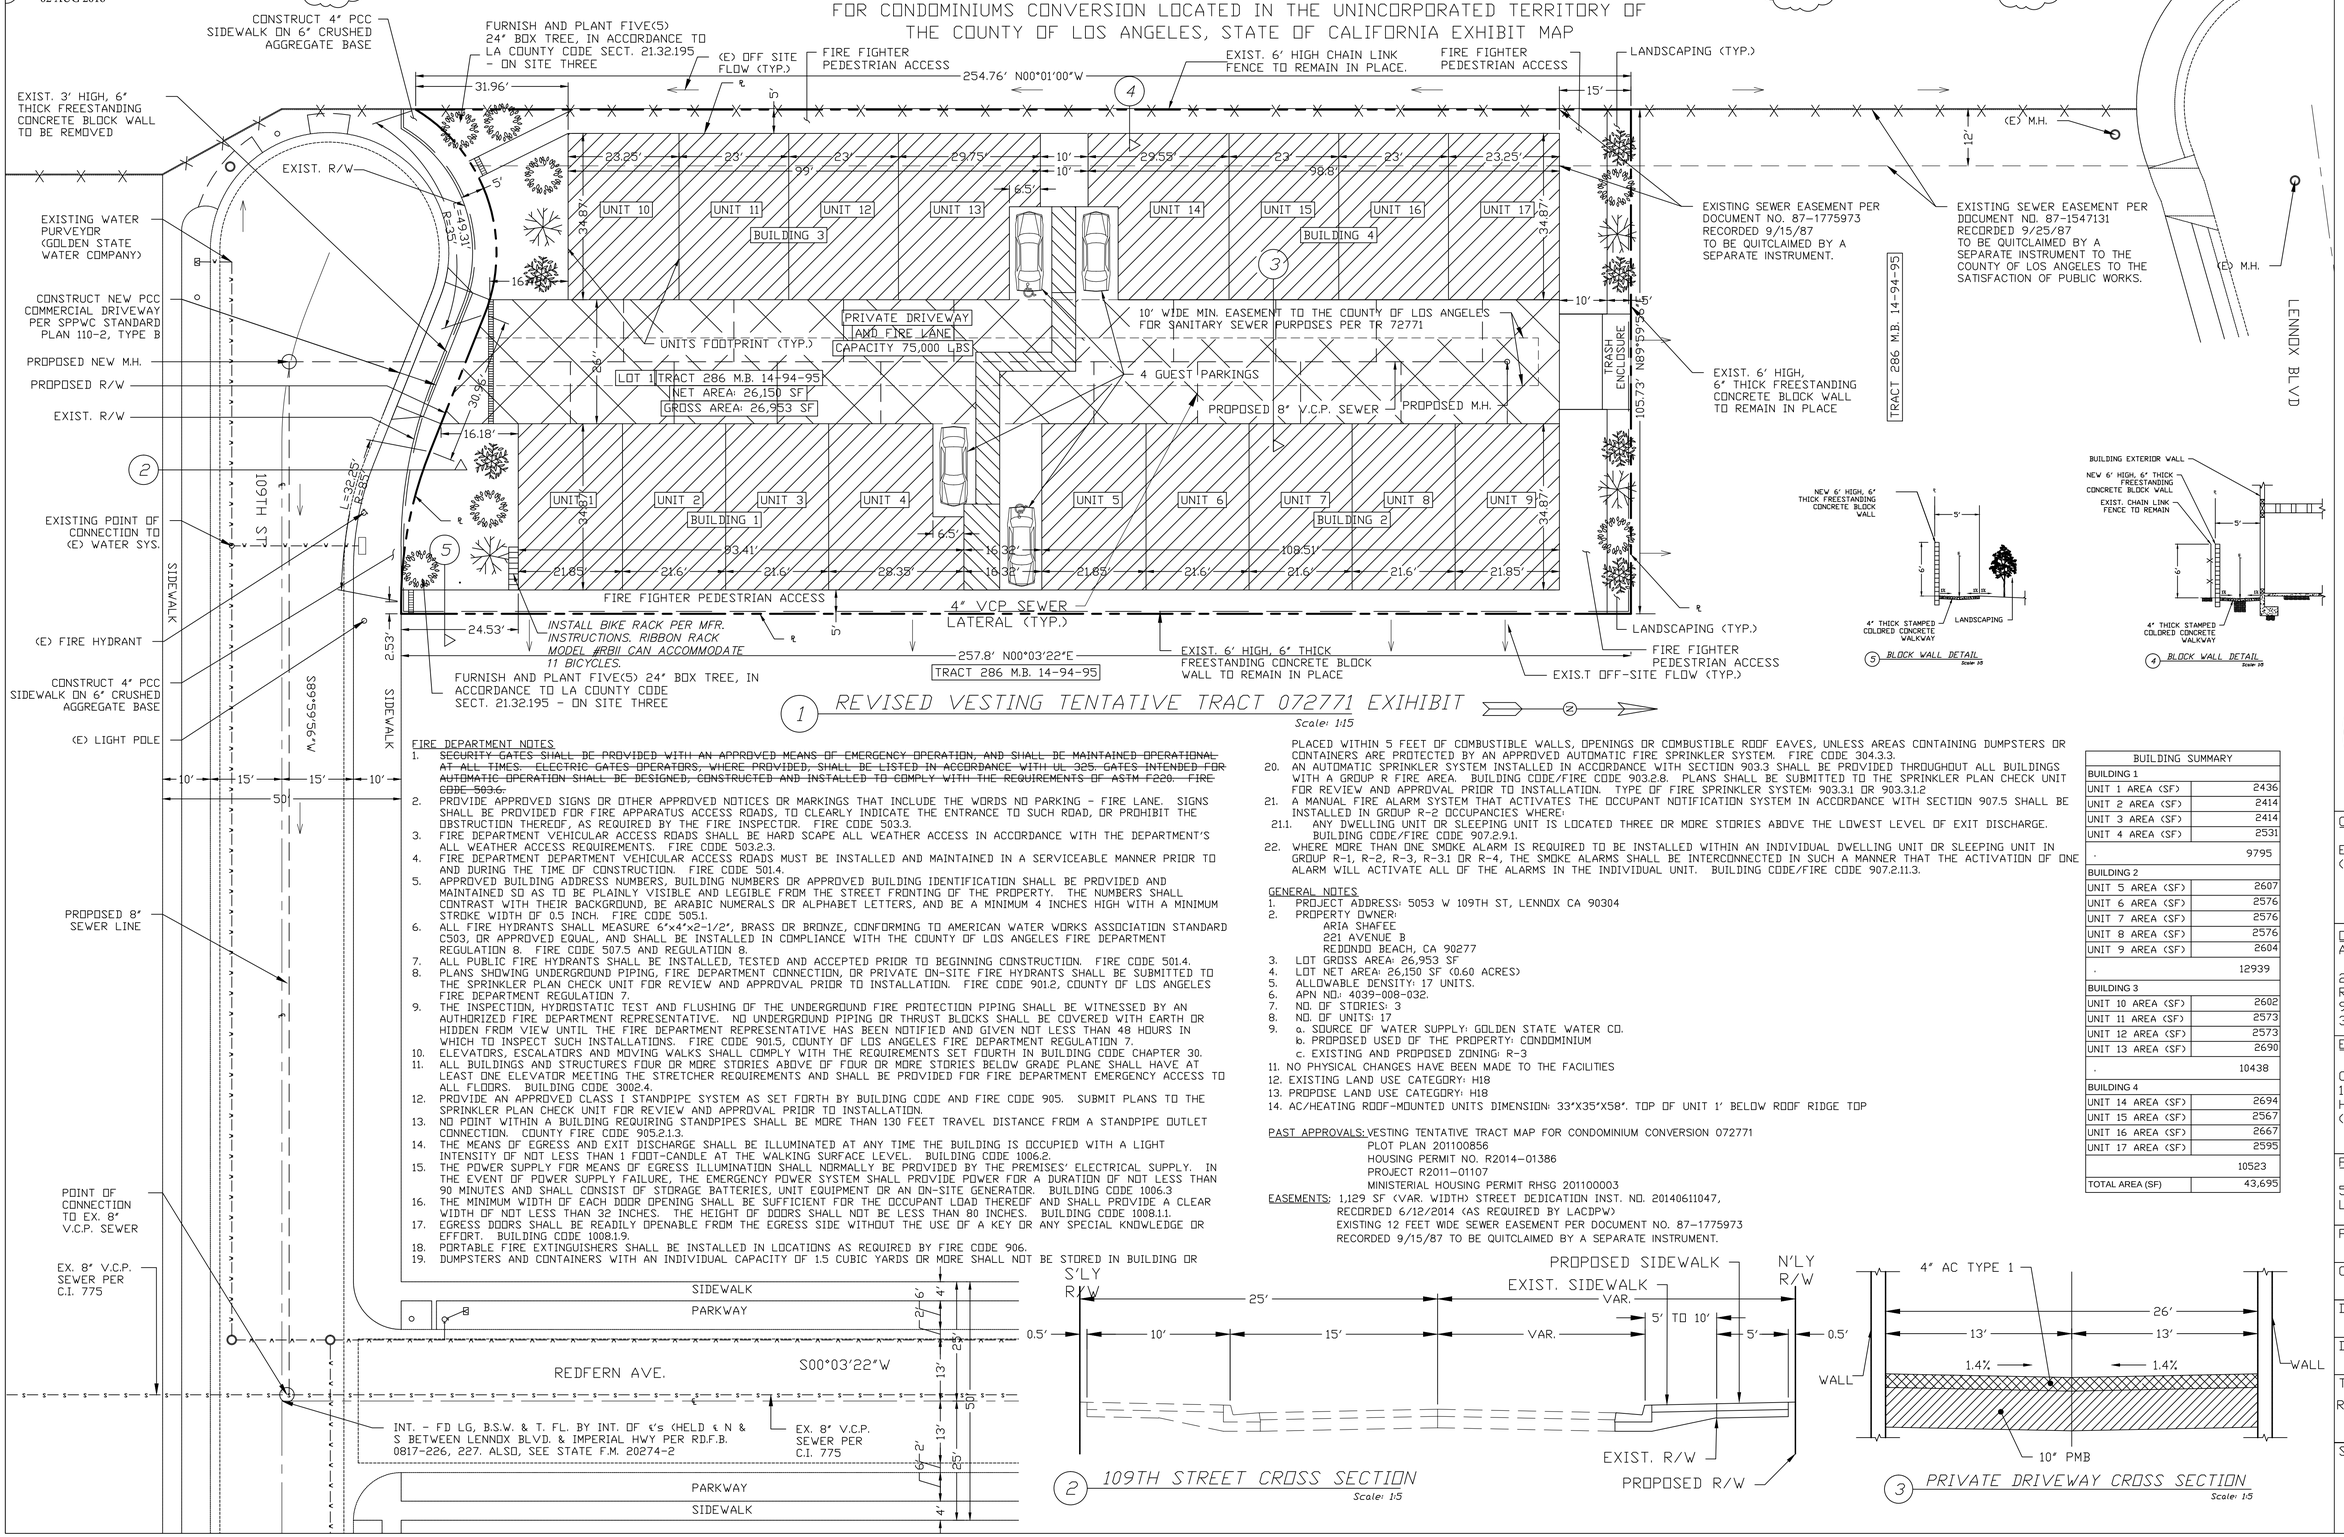

1 REVISED VESTING TENTATIVE TRACT 072771 EXHIBIT
Scale: 1:15

FIRE DEPARTMENT NOTES

1. ~~SECURITY GATES SHALL BE PROVIDED WITH AN APPROVED MEANS OF EMERGENCY OPERATION, AND SHALL BE MAINTAINED OPERATIONAL AT ALL TIMES. ELECTRIC GATES OPERATORS, WHERE PROVIDED, SHALL BE LISTED IN ACCORDANCE WITH UL 325. GATES INTENDED FOR AUTOMATIC OPERATION SHALL BE DESIGNED, CONSTRUCTED AND INSTALLED TO COMPLY WITH THE REQUIREMENTS OF ASTM F220. FIRE CODE 503.6.~~
2. PROVIDE APPROVED SIGNS OR OTHER APPROVED NOTICES OR MARKINGS THAT INCLUDE THE WORDS NO PARKING - FIRE LANE. SIGNS SHALL BE PROVIDED FOR FIRE APPARATUS ACCESS ROADS, TO CLEARLY INDICATE THE ENTRANCE TO SUCH ROAD, OR PROHIBIT THE OBSTRUCTION THEREOF, AS REQUIRED BY THE FIRE INSPECTOR. FIRE CODE 503.3.
3. FIRE DEPARTMENT VEHICULAR ACCESS ROADS SHALL BE HARD SCAPE ALL WEATHER ACCESS IN ACCORDANCE WITH THE DEPARTMENT'S ALL WEATHER ACCESS REQUIREMENTS. FIRE CODE 503.2.3.
4. FIRE DEPARTMENT DEPARTMENT VEHICULAR ACCESS ROADS MUST BE INSTALLED AND MAINTAINED IN A SERVICEABLE MANNER PRIOR TO AND DURING THE TIME OF CONSTRUCTION. FIRE CODE 501.4.
5. APPROVED BUILDING ADDRESS NUMBERS, BUILDING NUMBERS OR APPROVED BUILDING IDENTIFICATION SHALL BE PROVIDED AND MAINTAINED SO AS TO BE PLAINLY VISIBLE AND LEGIBLE FROM THE STREET FRONTING OF THE PROPERTY. THE NUMBERS SHALL CONTRAST WITH THEIR BACKGROUND, BE ARABIC NUMERALS OR ALPHABET LETTERS, AND BE A MINIMUM 4 INCHES HIGH WITH A MINIMUM STROKE WIDTH OF 0.5 INCH. FIRE CODE 505.1.
6. ALL FIRE HYDRANTS SHALL MEASURE 6"x4"x2-1/2", BRASS OR BRONZE, CONFORMING TO AMERICAN WATER WORKS ASSOCIATION STANDARD C503, OR APPROVED EQUAL, AND SHALL BE INSTALLED IN COMPLIANCE WITH THE COUNTY OF LOS ANGELES FIRE DEPARTMENT REGULATION 8. FIRE CODE 507.5 AND REGULATION 8.
7. ALL PUBLIC FIRE HYDRANTS SHALL BE INSTALLED, TESTED AND ACCEPTED PRIOR TO BEGINNING CONSTRUCTION. FIRE CODE 501.4.
8. PLANS SHOWING UNDERGROUND PIPING, FIRE DEPARTMENT CONNECTION, OR PRIVATE ON-SITE FIRE HYDRANTS SHALL BE SUBMITTED TO THE SPRINKLER PLAN CHECK UNIT FOR REVIEW AND APPROVAL PRIOR TO INSTALLATION. FIRE CODE 901.2, COUNTY OF LOS ANGELES FIRE DEPARTMENT REGULATION 7.
9. THE INSPECTION, HYDROSTATIC TEST AND FLUSHING OF THE UNDERGROUND FIRE PROTECTION PIPING SHALL BE WITNESSED BY AN AUTHORIZED FIRE DEPARTMENT REPRESENTATIVE. NO UNDERGROUND PIPING OR THRUST BLOCKS SHALL BE COVERED WITH EARTH OR HIDDEN FROM VIEW UNTIL THE FIRE DEPARTMENT REPRESENTATIVE HAS BEEN NOTIFIED AND GIVEN NOT LESS THAN 48 HOURS IN WHICH TO INSPECT SUCH INSTALLATIONS. FIRE CODE 901.5, COUNTY OF LOS ANGELES FIRE DEPARTMENT REGULATION 7.
10. ELEVATORS, ESCALATORS AND MOVING WALKS SHALL COMPLY WITH THE REQUIREMENTS SET FOURTH IN BUILDING CODE CHAPTER 30.
11. ALL BUILDINGS AND STRUCTURES FOUR OR MORE STORIES ABOVE OF FOUR OR MORE STORIES BELOW GRADE PLANE SHALL HAVE AT LEAST ONE ELEVATOR MEETING THE STRETCHER REQUIREMENTS AND SHALL BE PROVIDED FOR FIRE DEPARTMENT EMERGENCY ACCESS TO ALL FLOORS. BUILDING CODE 3002.4.
12. PROVIDE AN APPROVED CLASS I STANDPIPE SYSTEM AS SET FORTH BY BUILDING CODE AND FIRE CODE 905. SUBMIT PLANS TO THE SPRINKLER PLAN CHECK UNIT FOR REVIEW AND APPROVAL PRIOR TO INSTALLATION.
13. NO POINT WITHIN A BUILDING REQUIRING STANDPIPES SHALL BE MORE THAN 130 FEET TRAVEL DISTANCE FROM A STANDPIPE OUTLET CONNECTION. COUNTY FIRE CODE 905.2.1.3.
14. THE MEANS OF EGRESS AND EXIT DISCHARGE SHALL BE ILLUMINATED AT ANY TIME THE BUILDING IS OCCUPIED WITH A LIGHT INTENSITY OF NOT LESS THAN 1 FOOT-CANDLE AT THE WALKING SURFACE LEVEL. BUILDING CODE 1006.2.
15. THE POWER SUPPLY FOR MEANS OF EGRESS ILLUMINATION SHALL NORMALLY BE PROVIDED BY THE PREMISES' ELECTRICAL SUPPLY. IN THE EVENT OF POWER SUPPLY FAILURE, THE EMERGENCY POWER SYSTEM SHALL PROVIDE POWER FOR A DURATION OF NOT LESS THAN 90 MINUTES AND SHALL CONSIST OF STORAGE BATTERIES, UNIT EQUIPMENT OR AN ON-SITE GENERATOR. BUILDING CODE 1006.3
16. THE MINIMUM WIDTH OF EACH DOOR OPENING SHALL BE SUFFICIENT FOR THE OCCUPANT LOAD THEREOF AND SHALL PROVIDE A CLEAR WIDTH OF NOT LESS THAN 32 INCHES. THE HEIGHT OF DOORS SHALL NOT BE LESS THAN 80 INCHES. BUILDING CODE 1008.1.1.
17. EGRESS DOORS SHALL BE READILY OPENABLE FROM THE EGRESS SIDE WITHOUT THE USE OF A KEY OR ANY SPECIAL KNOWLEDGE OR EFFORT. BUILDING CODE 1008.1.9.
18. PORTABLE FIRE EXTINGUISHERS SHALL BE INSTALLED IN LOCATIONS AS REQUIRED BY FIRE CODE 906.
19. DUMPSTERS AND CONTAINERS WITH AN INDIVIDUAL CAPACITY OF 1.5 CUBIC YARDS OR MORE SHALL NOT BE STORED IN BUILDING OR PLACED WITHIN 5 FEET OF COMBUSTIBLE WALLS, OPENINGS OR COMBUSTIBLE ROOF EAVES, UNLESS AREAS CONTAINING DUMPSTERS OR CONTAINERS ARE PROTECTED BY AN APPROVED AUTOMATIC FIRE SPRINKLER SYSTEM. FIRE CODE 304.3.3.
20. AN AUTOMATIC SPRINKLER SYSTEM INSTALLED IN ACCORDANCE WITH SECTION 903.3 SHALL BE PROVIDED THROUGHOUT ALL BUILDINGS WITH A GROUP R FIRE AREA. BUILDING CODE/FIRE CODE 903.2.8. PLANS SHALL BE SUBMITTED TO THE SPRINKLER PLAN CHECK UNIT FOR REVIEW AND APPROVAL PRIOR TO INSTALLATION. TYPE OF FIRE SPRINKLER SYSTEM: 903.3.1 OR 903.3.1.2
21. A MANUAL FIRE ALARM SYSTEM THAT ACTIVATES THE OCCUPANT NOTIFICATION SYSTEM IN ACCORDANCE WITH SECTION 907.5 SHALL BE INSTALLED IN GROUP R-2 OCCUPANCIES WHERE:
21.1. ANY DWELLING UNIT OR SLEEPING UNIT IS LOCATED THREE OR MORE STORIES ABOVE THE LOWEST LEVEL OF EXIT DISCHARGE. BUILDING CODE/FIRE CODE 907.2.9.1.
22. WHERE MORE THAN ONE SMOKE ALARM IS REQUIRED TO BE INSTALLED WITHIN AN INDIVIDUAL DWELLING UNIT OR SLEEPING UNIT IN GROUP R-1, R-2, R-3, R-3.1 OR R-4, THE SMOKE ALARMS SHALL BE INTERCONNECTED IN SUCH A MANNER THAT THE ACTIVATION OF ONE ALARM WILL ACTIVATE ALL OF THE ALARMS IN THE INDIVIDUAL UNIT. BUILDING CODE/FIRE CODE 907.2.11.3.

GENERAL NOTES

1. PROJECT ADDRESS: 5053 W 109TH ST, LENNOX CA 90304
2. PROPERTY OWNER:
   ARIA SHAFEE
   221 AVENUE B
   REDONDO BEACH, CA 90277
3. LOT GROSS AREA: 26,953 SF
4. LOT NET AREA: 26,150 SF (0.60 ACRES)
5. ALLOWABLE DENSITY: 17 UNITS.
6. APN NO.: 4039-008-032.
7. NO. OF STORIES: 3
8. NO. OF UNITS: 17
9. a. SOURCE OF WATER SUPPLY: GOLDEN STATE WATER CO.
   b. PROPOSED USED OF THE PROPERTY: CONDOMINIUM
   c. EXISTING AND PROPOSED ZONING: R-3
11. NO PHYSICAL CHANGES HAVE BEEN MADE TO THE FACILITIES
12. EXISTING LAND USE CATEGORY: H18
13. PROPOSE LAND USE CATEGORY: H18
14. AC/HEATING ROOF-MOUNTED UNITS DIMENSION: 33"X35"X58". TOP OF UNIT 1' BELOW ROOF RIDGE TOP

PAST APPROVALS: VESTING TENTATIVE TRACT MAP FOR CONDOMINIUM CONVERSION 072771
PLOT PLAN 201100856
HOUSING PERMIT NO. R2014-01386
PROJECT R2011-01107
MINISTERIAL HOUSING PERMIT RHSG 201100003

EASEMENTS: 1,129 SF (VAR. WIDTH) STREET DEDICATION INST. NO. 20140611047,
RECORDED 6/12/2014 (AS REQUIRED BY LACDPW)
EXISTING 12 FEET WIDE SEWER EASEMENT PER DOCUMENT NO. 87-1775973
RECORDED 9/15/87 TO BE QUITCLAIMED BY A SEPARATE INSTRUMENT.

BUILDING SUMMARY	
BUILDING 1	
UNIT 1 AREA (SF)	2436
UNIT 2 AREA (SF)	2414
UNIT 3 AREA (SF)	2414
UNIT 4 AREA (SF)	2531
.	9795
BUILDING 2	
UNIT 5 AREA (SF)	2607
UNIT 6 AREA (SF)	2576
UNIT 7 AREA (SF)	2576
UNIT 8 AREA (SF)	2576
UNIT 9 AREA (SF)	2604
.	12939
BUILDING 3	
UNIT 10 AREA (SF)	2602
UNIT 11 AREA (SF)	2573
UNIT 12 AREA (SF)	2573
UNIT 13 AREA (SF)	2690
.	10438
BUILDING 4	
UNIT 14 AREA (SF)	2694
UNIT 15 AREA (SF)	2567
UNIT 16 AREA (SF)	2667
UNIT 17 AREA (SF)	2595
	10523
TOTAL AREA (SF)	43,695

2 109TH STREET CROSS SECTION
Scale: 1:5

3 PRIVATE DRIVEWAY CROSS SECTION
Scale: 1:5

REGISTERED PROFESSIONAL ENGINEER
MOHAMAD R. POURMOKHTARI
NO. 35298
EXP. 9/30/2017
CIVIL
STATE OF CALIFORNIA

CONTACT:
EMILIO GUTIERREZ
(310) 679-1319

OWNER:
ARIA SHAFEE
221 AVE B,
REDONDO BEACH, CA 90277
310 722 2707

ENGINEER:
CONWAY COOKE
11444 ACACIA AVE.
HAWTHORNE,CA 90303
(310) 722-2707

PROJECT LOCATION:
5053 W. 109TH STREET
LENNOX,CA 90304

PROJECT NO.
2011-4

CHECKED
MP

DRAWN
STAFF

DATE
05-25-16

TITLE
REVISED EXHIBIT MAP
TRACT 072771

SHEET
1.0