OAK TREE - SITE PLAN

PALM HEIGHTS
183 E. PALM AVENUE ALTADENA, CA

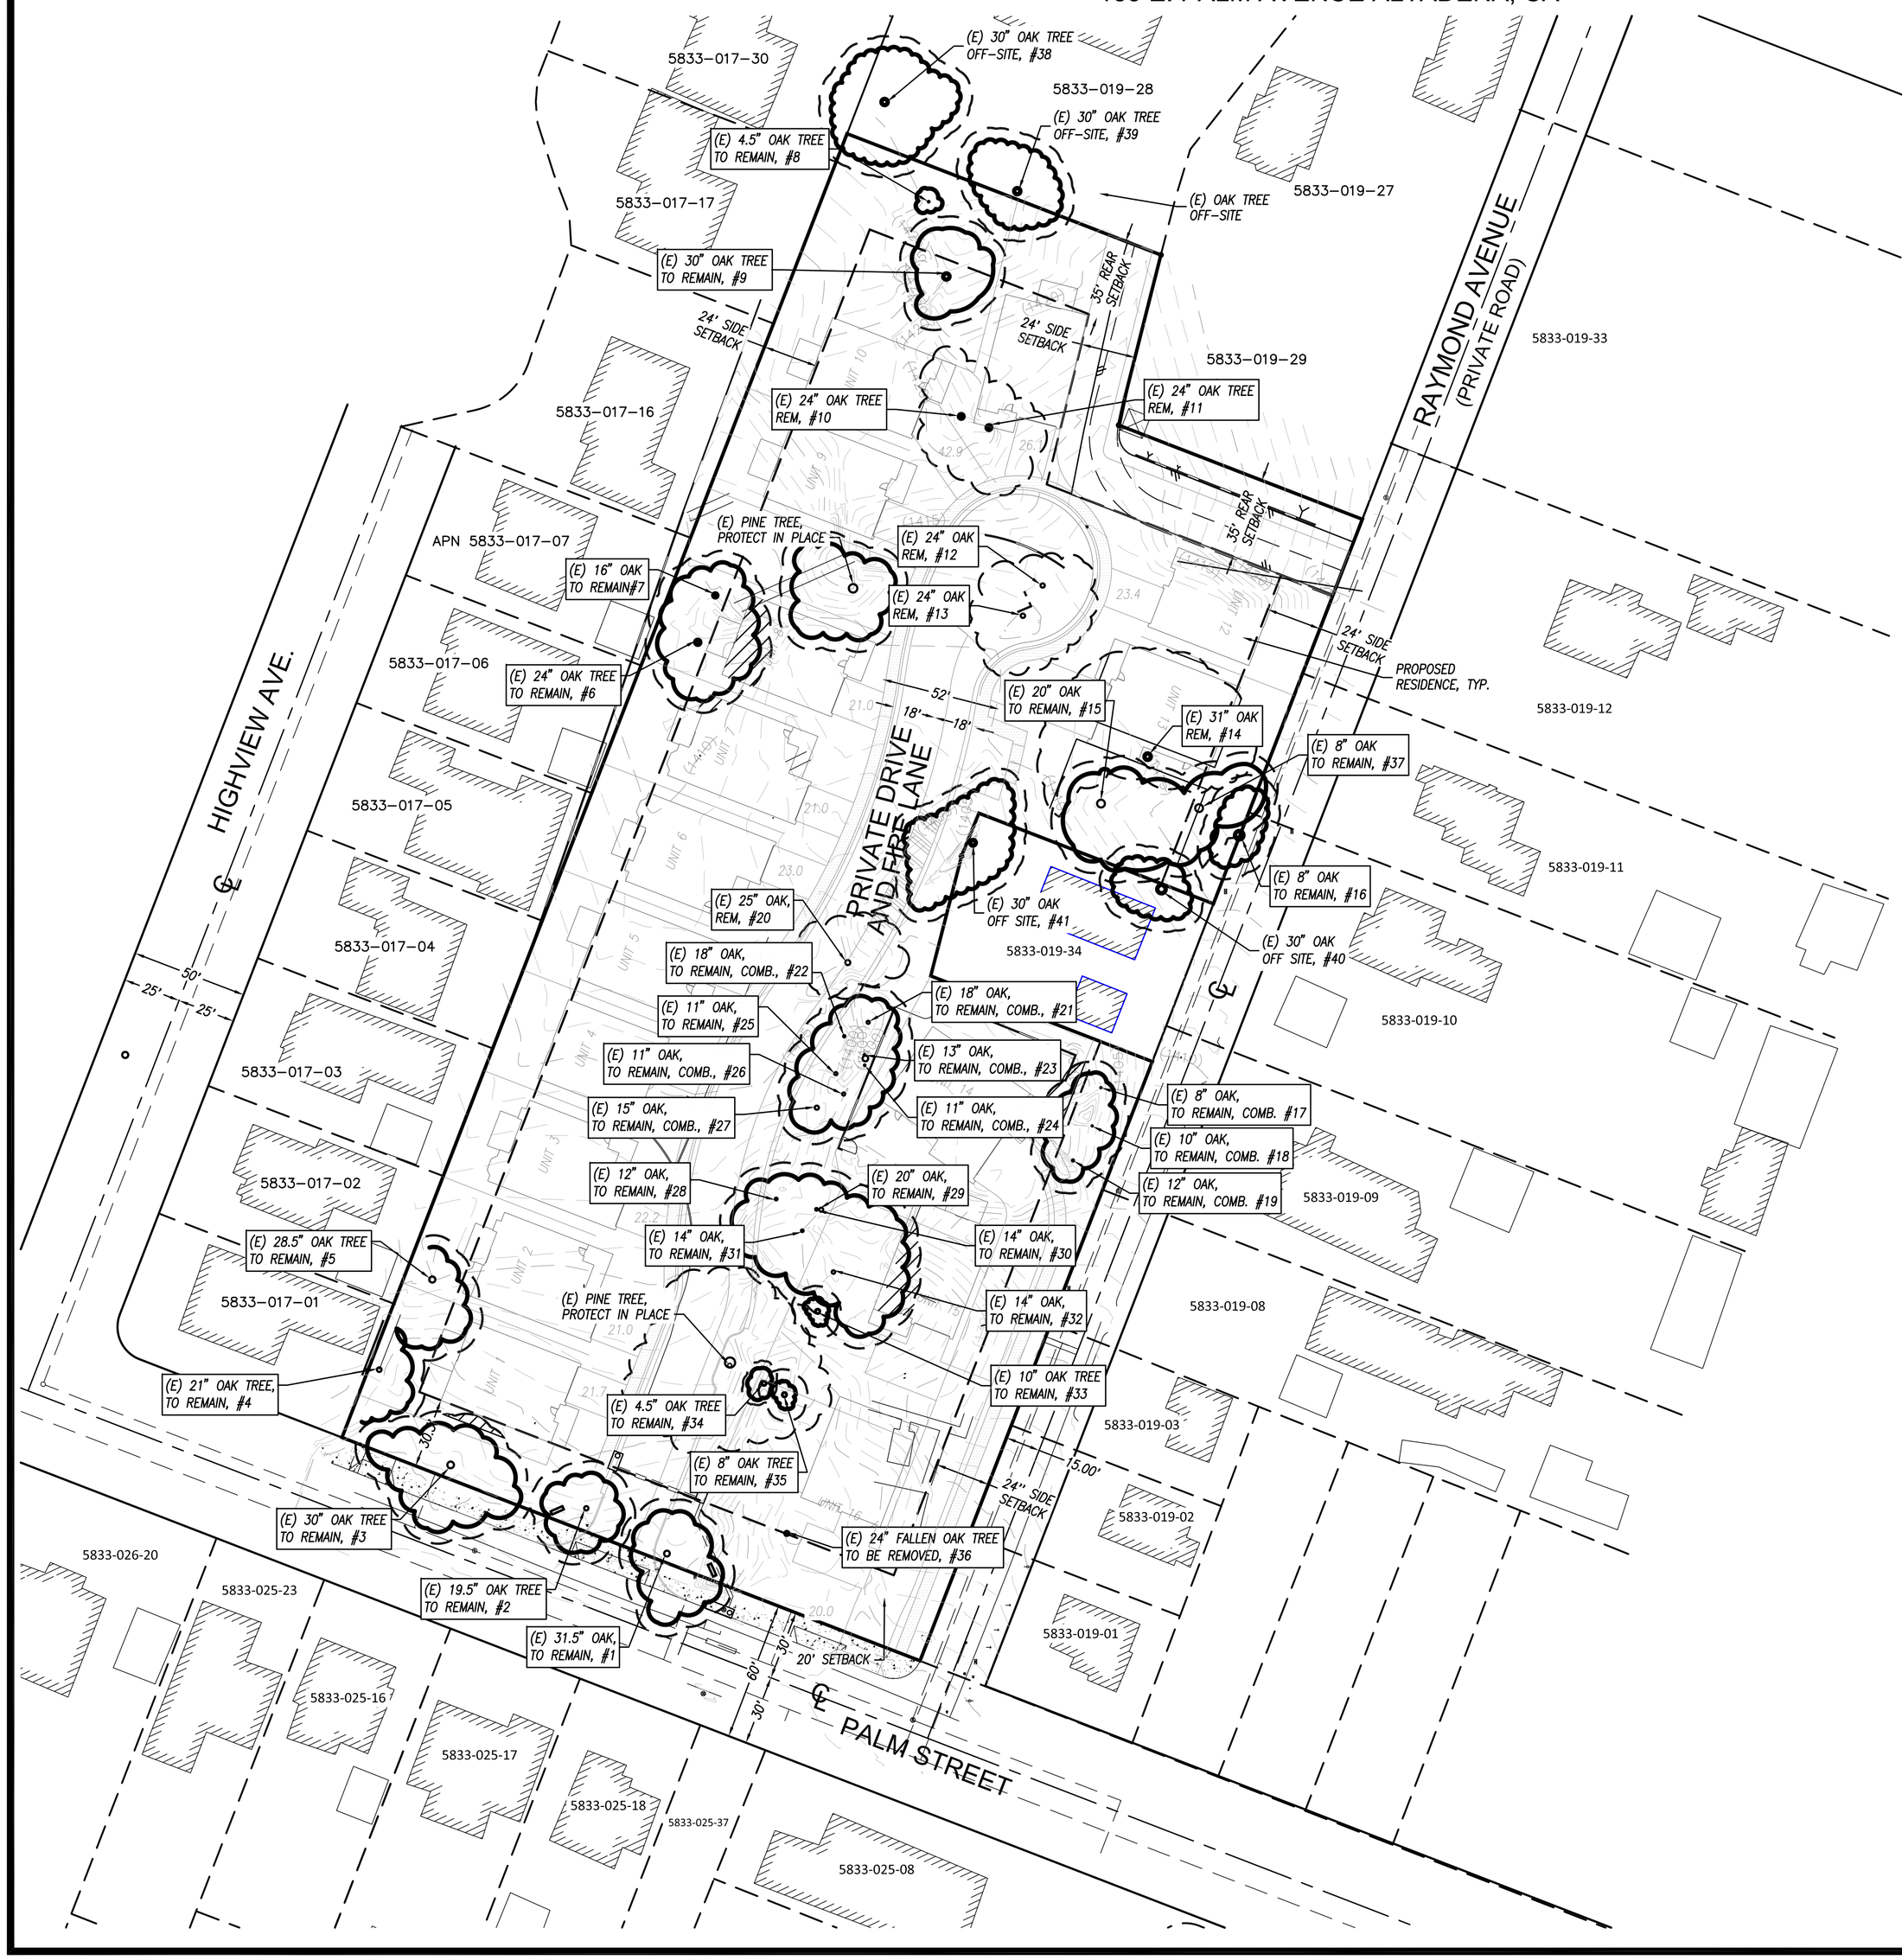

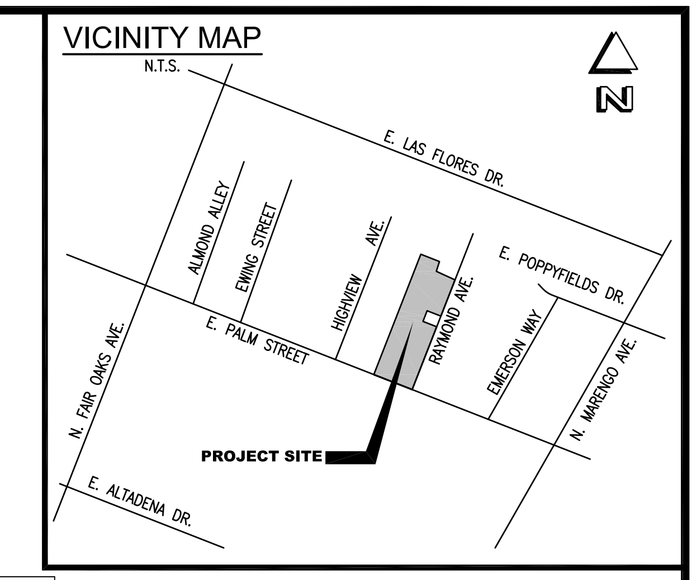

OAK TREE CHART - ON SITE

OAK TREE NUMBER	DIAMETER (INCHES)	PROTECT IN PLACE	REMOVE	COMBINED TRUNKS	NOTES
1	31.5	✓			
2	19.5	✓			
3	30	✓			
4	21	✓			
5	28.5	✓			
6	24	✓			
7	16	✓			
8	4.5				TREE IS LESS THAN THE MIN. 8" DIAMETER
9	30	✓			
10	24		✓		
11	24		✓		
12	24		✓		
13	24		✓		
14	31		✓		
15	20	✓			
16	8	✓			
17	8	✓		✓	
18	10	✓		✓	
19	12	✓		✓	
20	25		✓		
21	18	✓		✓	
22	18	✓		✓	
23	13	✓		✓	
24	11	✓		✓	
25	11	✓			
26	11	✓		✓	
27	15	✓		✓	
28	12	✓			
29	20	✓			
30	14	✓			
31	14	✓			
32	14	✓			
33	10	✓			
34	4.5				TREE IS LESS THAN THE MIN. 8" DIAMETER
35	8	✓			
36	24		✓		TREE IS ALIVE AND FALLEN ON IT'S SIDE
37	8	✓			LOCATED ADJACENT TO TREE #16
38	30				OFF-SITE, NOT EFFECTING THE REPORT
39	30				OFF-SITE, NOT EFFECTING THE REPORT
40	30				OFF-SITE, NOT EFFECTING THE REPORT
41	30				OFF-SITE, NOT EFFECTING THE REPORT
TOTAL		28	7		

OAK TREE SUMMARY

OVERALL	REPORT EFFECTED			NET TOTAL
SITE TOTAL	EXEMPT<8"	PROTECT	REMOVE	OAK TREE'S EFFECTED
41	2	28	7	37

NOTE: FOUR OFFSITE OAK TREES.

LEGEND/ ABBREVIATIONS

CAR CONSULTING ARBORIST REPORT
(E) EXISTING
REM REMOVE EXISTING TREE

- EXISTING OAK TREE TO BE REMOVED
- PROECTED ZONE
- EXISTING OAK TREE TO REMAIN PROTECTED IN PLACE
- EXISTING STRUCTURES
- PROPOSED MEANDERING SIDEWALK
- PROPOSED STREET (AC PAVING)
- PROBABLE ENCROACHMENT AREA

40 0 40 80 120
SCALE: 1"= 40'

BONADIMAN
JOSEPH E. BONADIMAN & ASSOCIATES, INC.
ENGINEERS · G.I.S. · SURVEYING · PLANNING
TEL. (909) 885-3806
234 NORTH ARROWHEAD AVE.
SAN BERNARDINO, CA 92408
FAX (909) 381-1721
www.bonadiman.com

OAK TREE SITE PLAN

183 E. PALM AVENUE
ALTADENA, CA
APN: 5833-019-31, 35

REVISIONS

NO	DESCRIPTION	BY	APPROVED	DATE

PREPARED FOR: PALM HEIGHTS DEVELOPMENT, INC.

DRAWN BY:	MR	SCALE:	1" = 40'	SHEET: 1 OF 1	C1
CHECKED BY:	EB	JOB NO:	133923		
DISREGARD PRINTS BEARING EARLIER REVISION DATES		10-26-16			