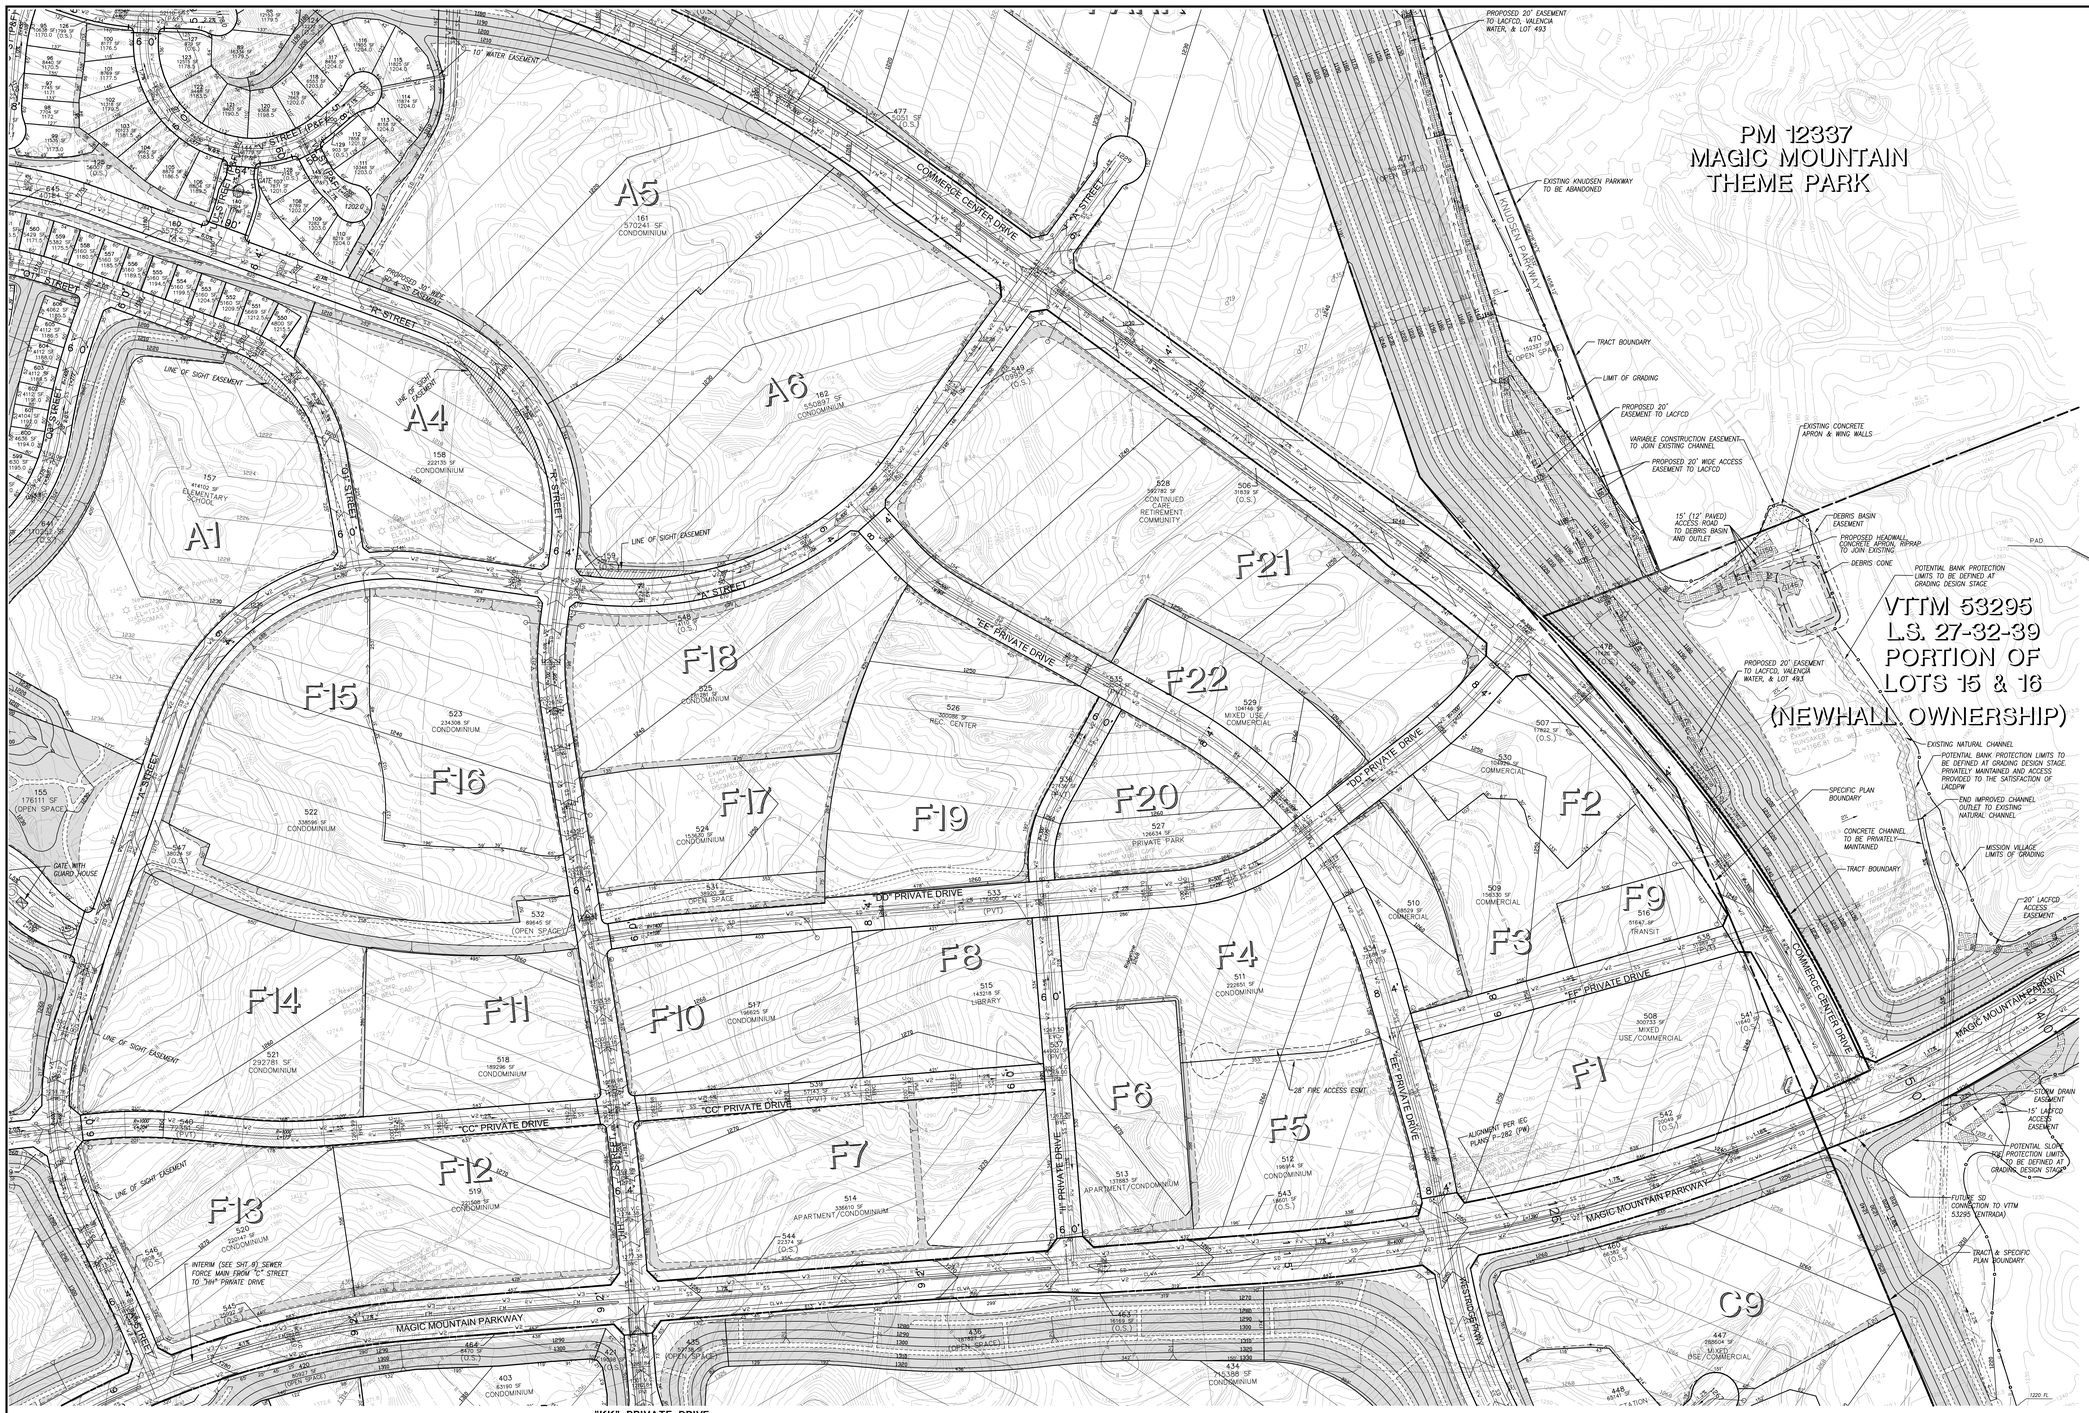

LEGEND:

Lot 1 / 1,000 SF / 1010.0	LOT NO. / LOT AREA (SQUARE FEET) / PAD ELEVATION
PROJECT BOUNDARY	
EXISTING RIGHT OF WAY	
PROPOSED RIGHT OF WAY	
PROPOSED UTILITY EASEMENT	
EXISTING EASEMENT	
FUTURE RIGHT OF WAY	
1000	PROPOSED CONTOUR
DAYLIGHT LINE	
CUT / FILL LINE	
RIDGE LINE	
SD	STORM DRAIN
SS	SANITARY SEWER
W	WATER
STORM DRAIN INLET	
CATCH BASIN	
SD	EXISTING STORM DRAIN LINE
SS	EXISTING SEWER LINE
W	EXISTING WATER LINE
EXISTING POWER POLE	
SEA	SEA, RIVER CORRIDOR
FEMA	FEMA
QSD	Q-CAP
404_1603	
BURIED BANK STABILIZATION	
LINE OF SIGHT EASEMENT	
ACCESS ROAD	
SLOPE TOE PROTECTION	
ABANDONED OIL WELL	
EXISTING OAK TREE WITH NUMBER	

EX	EXISTING
FM	FORCE MAIN
HP	HIGH POINT
L	LENGTH
MIN	MINIMUM
GB	GRADE BREAK
PROP	PROPOSED
R	RADIUS
SF	SQUARE FOOT
SD	STORM DRAIN
SS	SANITARY SEWER
STD	STANDARD
R/W	RIGHT OF WAY
W1	WATER ZONE - 1
W2	WATER ZONE - 2
W3	WATER ZONE - 3
RW	RECLAIMED WATER
CLWA	CASTAIC LAKE WATER AGENCY
PVT	PRIVATE DRIVE
P & F	PRIVATE AND FUTURE STREET
REC	RECREATION
O.S.	OPEN SPACE
RUA	RESTRICTED USE AREA

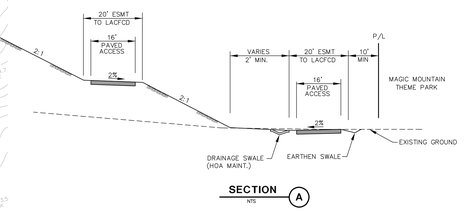

SECTION A
NTS

FEET 100 50 0 100 200
INCHES 1 1/2 0 1 2

KEY MAP
NOT TO SCALE

LEGAL DESCRIPTION:

PARCELS 11, 12, 13, 22 AND A PORTION OF PARCEL 14 OF PARCEL MAP 24500-01, IN THE UNINCORPORATED TERRITORY OF THE COUNTY OF LOS ANGELES, AS SHOWN ON MAP FILED IN BOOK 293 PAGES 34 TO 67 INCLUSIVE, OF PARCEL MAPS, RECORDS OF LOS ANGELES COUNTY.

REGISTERED PROFESSIONAL ENGINEER MATTHEW G. HEIDEMAN No. 55639 Exp. 12-31-10 CIVIL STATE OF CALIFORNIA

PSOMAS
28480 Avenue Stanford, Suite 200
Santa Clarita, CA 91355
(661) 219-8000 (661) 775-2718 (FAX)

MATTHEW G. HEIDEMAN R.C.E. NO. 55639 DATE

DESIGNED : MGH/DE
DRAFTED : DE/MS
CHECKED : MGH

OWNER/DEVELOPER :
NEWHALL LAND
25124 SPRINGFIELD COURT, SUITE 300
VALENCIA, CALIFORNIA 91355
TELEPHONE: (661) 255-4000
REPRESENTATIVE : COREY HARPOLE

MAJOR LAND DIVISION VESTING TENTATIVE TRACT MAP NO. 61105

COUNTY CASE NO. _____

LOCATED IN THE UNINCORPORATED AREA OF THE COUNTY OF LOS ANGELES STATE OF CALIFORNIA

REV:
DATE: 4/19/2010

PROJECT NO. 1NRC0120.00

SHEET 5 OF 12

ME003-05.dwg