PROMENADE VIEW

MARINA DEL REY MARRIOTT COURTYARD AND RESIDENCE INN HOTEL

PROJECT INFORMATION:

APPLICANT:	
OWNER:	**MDR HOTELS, LLC** 11975 EL CAMINO REAL, STE 104 SAN DIEGO CA, 92130
OPERATOR:	**HARDAGE HOSPITALITY, LLC** 11975 EL CAMINO REAL, STE 104 SAN DIEGO CA, 92130
PROJECT ADDRESS:	PARCEL 9U MARINA DEL REY CA
ARCHITECT:	**ACRM ARCHITECTS** **SCOT McGILL** 1045 14TH STREET, STE 100 SAN DIEGO CA, 92101
LANDSCAPE:	**GMP LANDSCAPE ARCHITECTS** JOHN PATTERSON 4125 SORRENTO VALLEY, STE D SAN DIEGO CA, 92121

THE HARDAGE GROUP
Builders and Hoteliers of Integrity Since 1969

Residence Inn Marriott

COURTYARD Marriott

CONCEPTUAL DESIGN CONSULTATION SUBMISSION

Marina del Rey Marriott Courtyard & Residence Inn
Via Marina & Tahiti Way, Marina del Rey, California

Project Number 12-7101
11-20-2013

Sheet Number
A0.0
Revision Date

ACRM
AWBREY COOK ROGERS MCGILL
ARCHITECTS + INTERIORS

Copyright © 2014
All ideas, designs, and arrangements indicated on these drawings are the property of AWBREY COOK MCGILL ARCHITECTS and are intended to be used in connection with the specific project only and shall not otherwise be used for any purpose whatsoever without the written consent of the architects. There shall be no changes or deviations from these drawings or the accompanying specifications without the written consent of the architects.

PROJECT INFORMATION:

APPLICANT/OWNER: **MDR HOTELS, LLC**
11975 EL CAMINO REAL, STE 104
SAN DIEGO CA, 92130

OPERATOR: **HARDAGE HOSPITALITY, LLC**
11975 EL CAMINO REAL, STE 104
SAN DIEGO CA, 92130

PROJECT ADDRESS: PARCEL 9U
MARINA DEL REY CA

ARCHITECT: **ACRM ARCHITECTS**
SCOT McGILL
1045 14TH STREET, STE 100
SAN DIEGO CA, 92101

LANDSCAPE: **GMP LANDSCAPE ARCHITECTS**
JOHN PATTERSON
4125 SORRENTO VALLEY, STE D
SAN DIEGO CA, 92121

PROJECT SUMMARY:

GUESTROOMS **288 SUITES**

PARKING REQUIRED:
1.00/2 GUESTROOM: 144 SPACES
21 FOR WETLAND: 21 SPACES
TOTAL REQUIRED: 165 SPACES

PROVIDED: **231 SPACES**

OCCUPABLE FLOOR AREA

BASEMENT (PARKING)	69,073.86 SF
GROUND FLOOR	41,534.10 SF
SECOND FLOOR	44,414.99 SF
THIRD FLOOR	30,322.81 SF
FOURTH FLOOR	30,322.81 SF
FIFTH FLOOR	30,322.81 SF
SIXTH FLOOR	14,372.60 SF
TOTAL	**105,341.03 SF**

SITE AREA: 2.15 ACRES (93,528.96 SF)

SPECIAL REQUIREMENTS

C.U.P. FOR PARKING STRUCTURE, BUILDING IDENTIFICATION SIGNAGE, LIQUOR LICENSE, AND PARKING PERMIT FOR VALET TANDEM PARKING

VARIANCE - ZERO SETBACK ON PROMENADE AND REDUCTION IN THE NORTHERLY, SIDE-YARD SETBACK TO ALLOW A 7'-6" WIDE SIDE YARD IN LIEU OF THE CODE REQUIRED 10'-0" SIDE YARD

COASTAL DEVELOPMENT PERMIT TO AUTHORIZE DEVELOPMENT OF A HOTEL BUILDING AND ITS APPURTENANT FACILITIES IN THE COASTAL ZONE

GUESTROOM	CY KING	CY DQ	CY 1-BR	RI STUDIO	RI 1-BR	TOTAL
FLOOR 1	12	12	1	14	0	**39**
FLOOR 2	16	15	2	20	3	**56**
FLOOR 3	16	16	2	20	3	**57**
FLOOR 4	16	16	2	20	3	**57**
FLOOR 5	16	15	2	20	3	**56**
FLOOR 6	0	0	0	20	3	**23**
TOTAL	**76**	**74**	**9**	**114**	**15**	**288**
COURTYARD TOTAL	**159 GUESTROOMS**					
RESIDENCE INN TOTAL	**129 GUESTROOMS**					
ADA ACCOMODATIONS TO BE DISTRIBUTED ON VARIOUS FLOORS AND VIEWS	5	1	1	6	1	**14**

SITE INFORMATION:

SURVEY NOTES:
VERTICAL DATUM:
BENCHMARK ID 02250

DESCRIBED AS FOLLOWS:
STD SUR MON: VEN E-4; AT CENTERLINE INTER OF PACIFIC AVENUE AND LIGHTHOUSE STREET, 1970 YEAR OF RECORD (NGVD 1929), ELEVATION = 12.249

GRADING: 30,000 CY
EXPORT: 28,000 CY

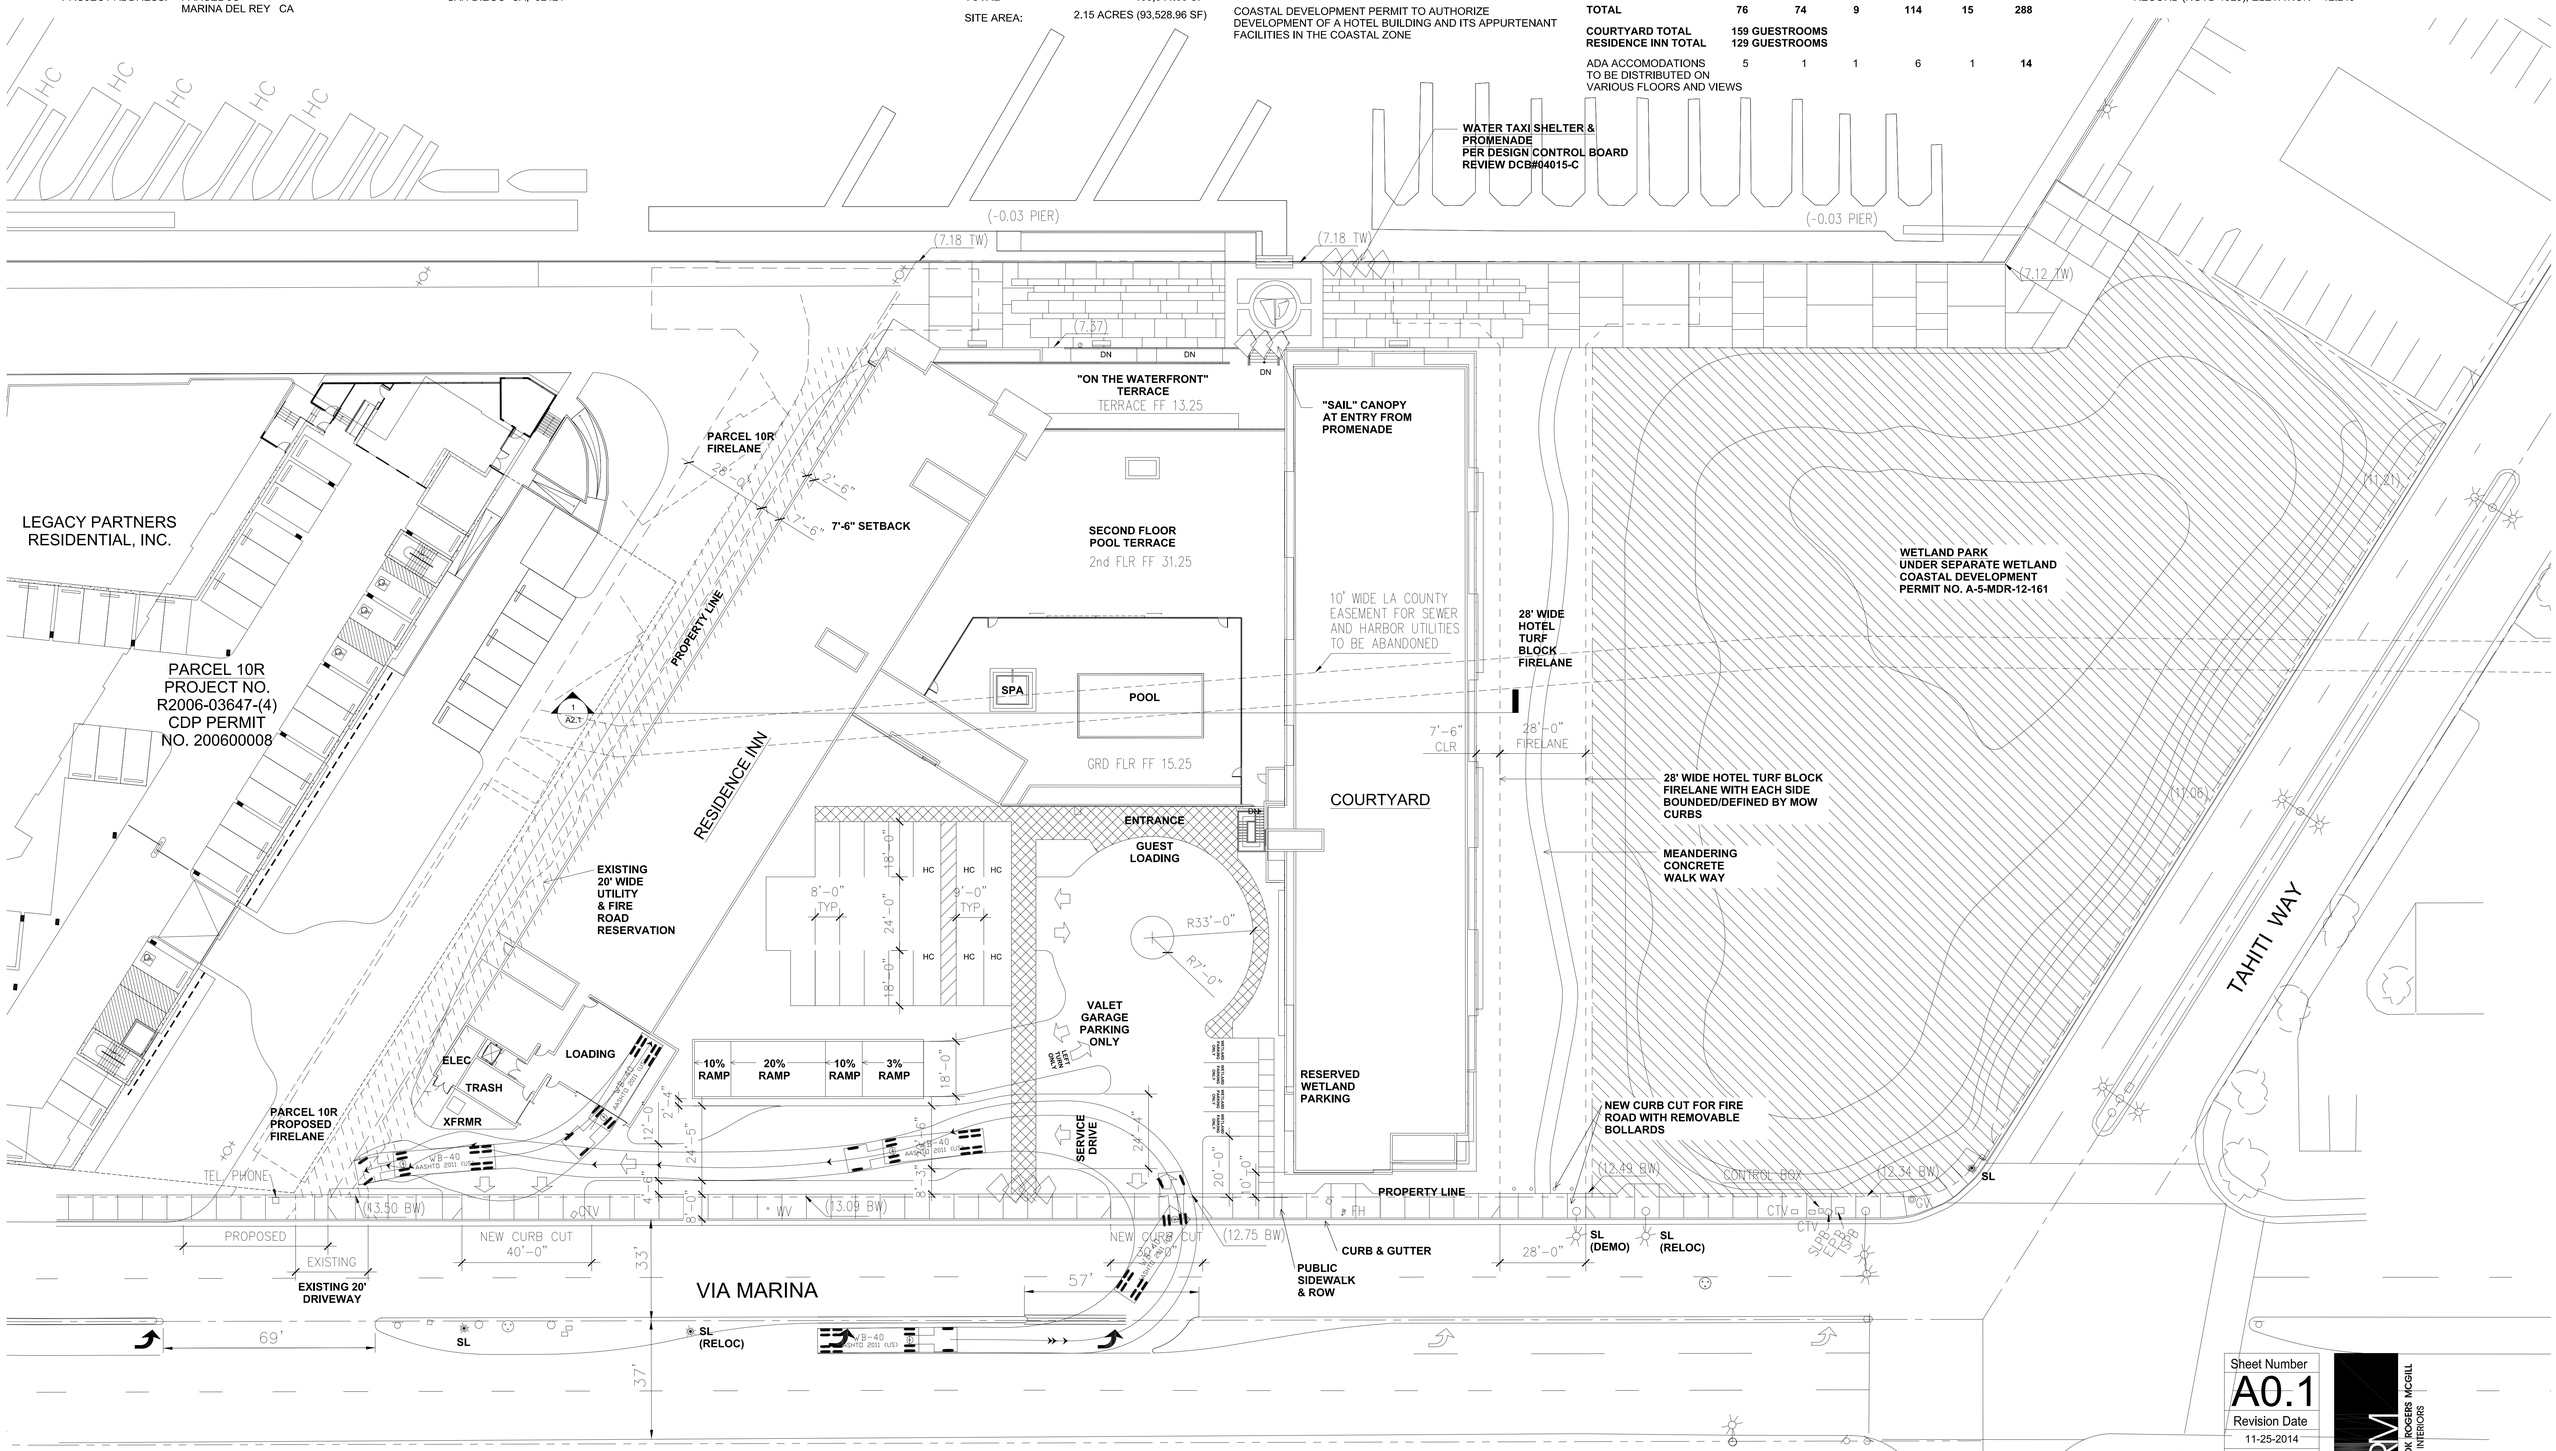

1 **SITE PLAN**
1" = 20'-0"

TRUE NORTH
PLAN NORTH

Sheet Number
A0.1
Revision Date
11-25-2014
11-26-2014
12-09-2014
12-11-2014

Project Number 12-7101
10-13-2014

AMBREY COOK ROGERS MCGILL ARCHITECTS + INTERIORS

Copyright © 2014
All ideas, designs, and arrangements indicated on these drawings are the property of AMBREY COOK MCGILL ARCHITECTS and are intended to be used in connection with this specific project only and shall not otherwise be used for any purpose whatsoever without the written consent of the architects. There shall be no changes or deviations from these drawings or the accompanying specifications without the written consent of the architects.

THE HARDAGE GROUP
Builders and Hoteliers of Integrity Since 1969

Residence Inn Marriott

COURTYARD Marriott

CONCEPTUAL DESIGN CONSULTATION SUBMISSION

Marina del Rey Marriott Courtyard & Residence Inn
Via Marina & Tahiti Way, Marina del Rey, California

0 10 20 40 80
SCALE: 1" = 20'-0"

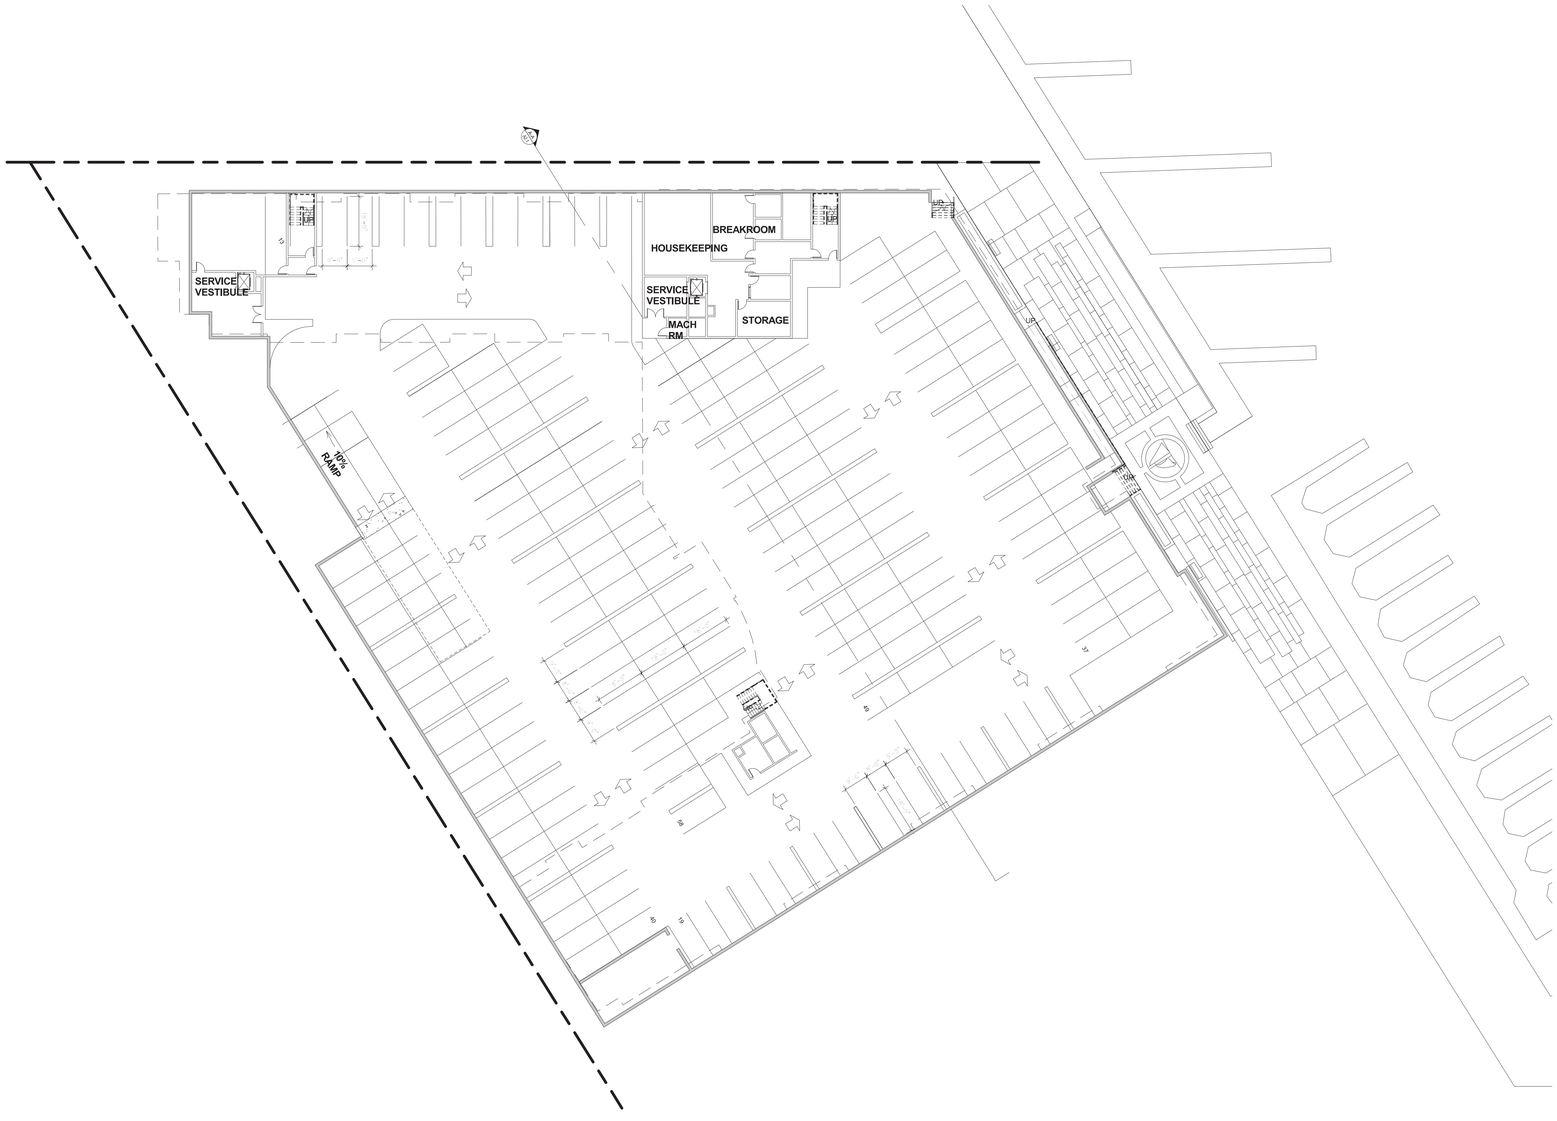

1 BASEMENT PARKING FLOOR PLAN
1" = 20'-0"

THE HARDAGE GROUP
Builders and Hoteliers of Integrity Since 1969

Residence Inn Marriott

COURTYARD Marriott

CONCEPTUAL DESIGN CONSULTATION SUBMISSION

Marina del Rey Marriott Courtyard & Residence Inn
Via Marina & Tahiti Way, Marina del Rey, California

Project Number 12-7101
11-20-2013

0 8 16 32 64
SCALE: 1/16" = 1'-0"

PLAN NORTH
TRUE NORTH

Sheet Number
A0.2

Revision Date

ACRM
AWBREY COOK ROGERS MCGILL
ARCHITECTS + INTERIORS

Copyright © 2014
All ideas, designs, and arrangements indicated on these drawings are the property of AWBREY COOK MCGILL ARCHITECTS and are intended to be used in connection with this specific project only and shall not otherwise be used for any purpose without the written consent of the architects of the architects. There shall be no changes or deviations from these drawings or the accompanying specifications without the written consent of the architects.

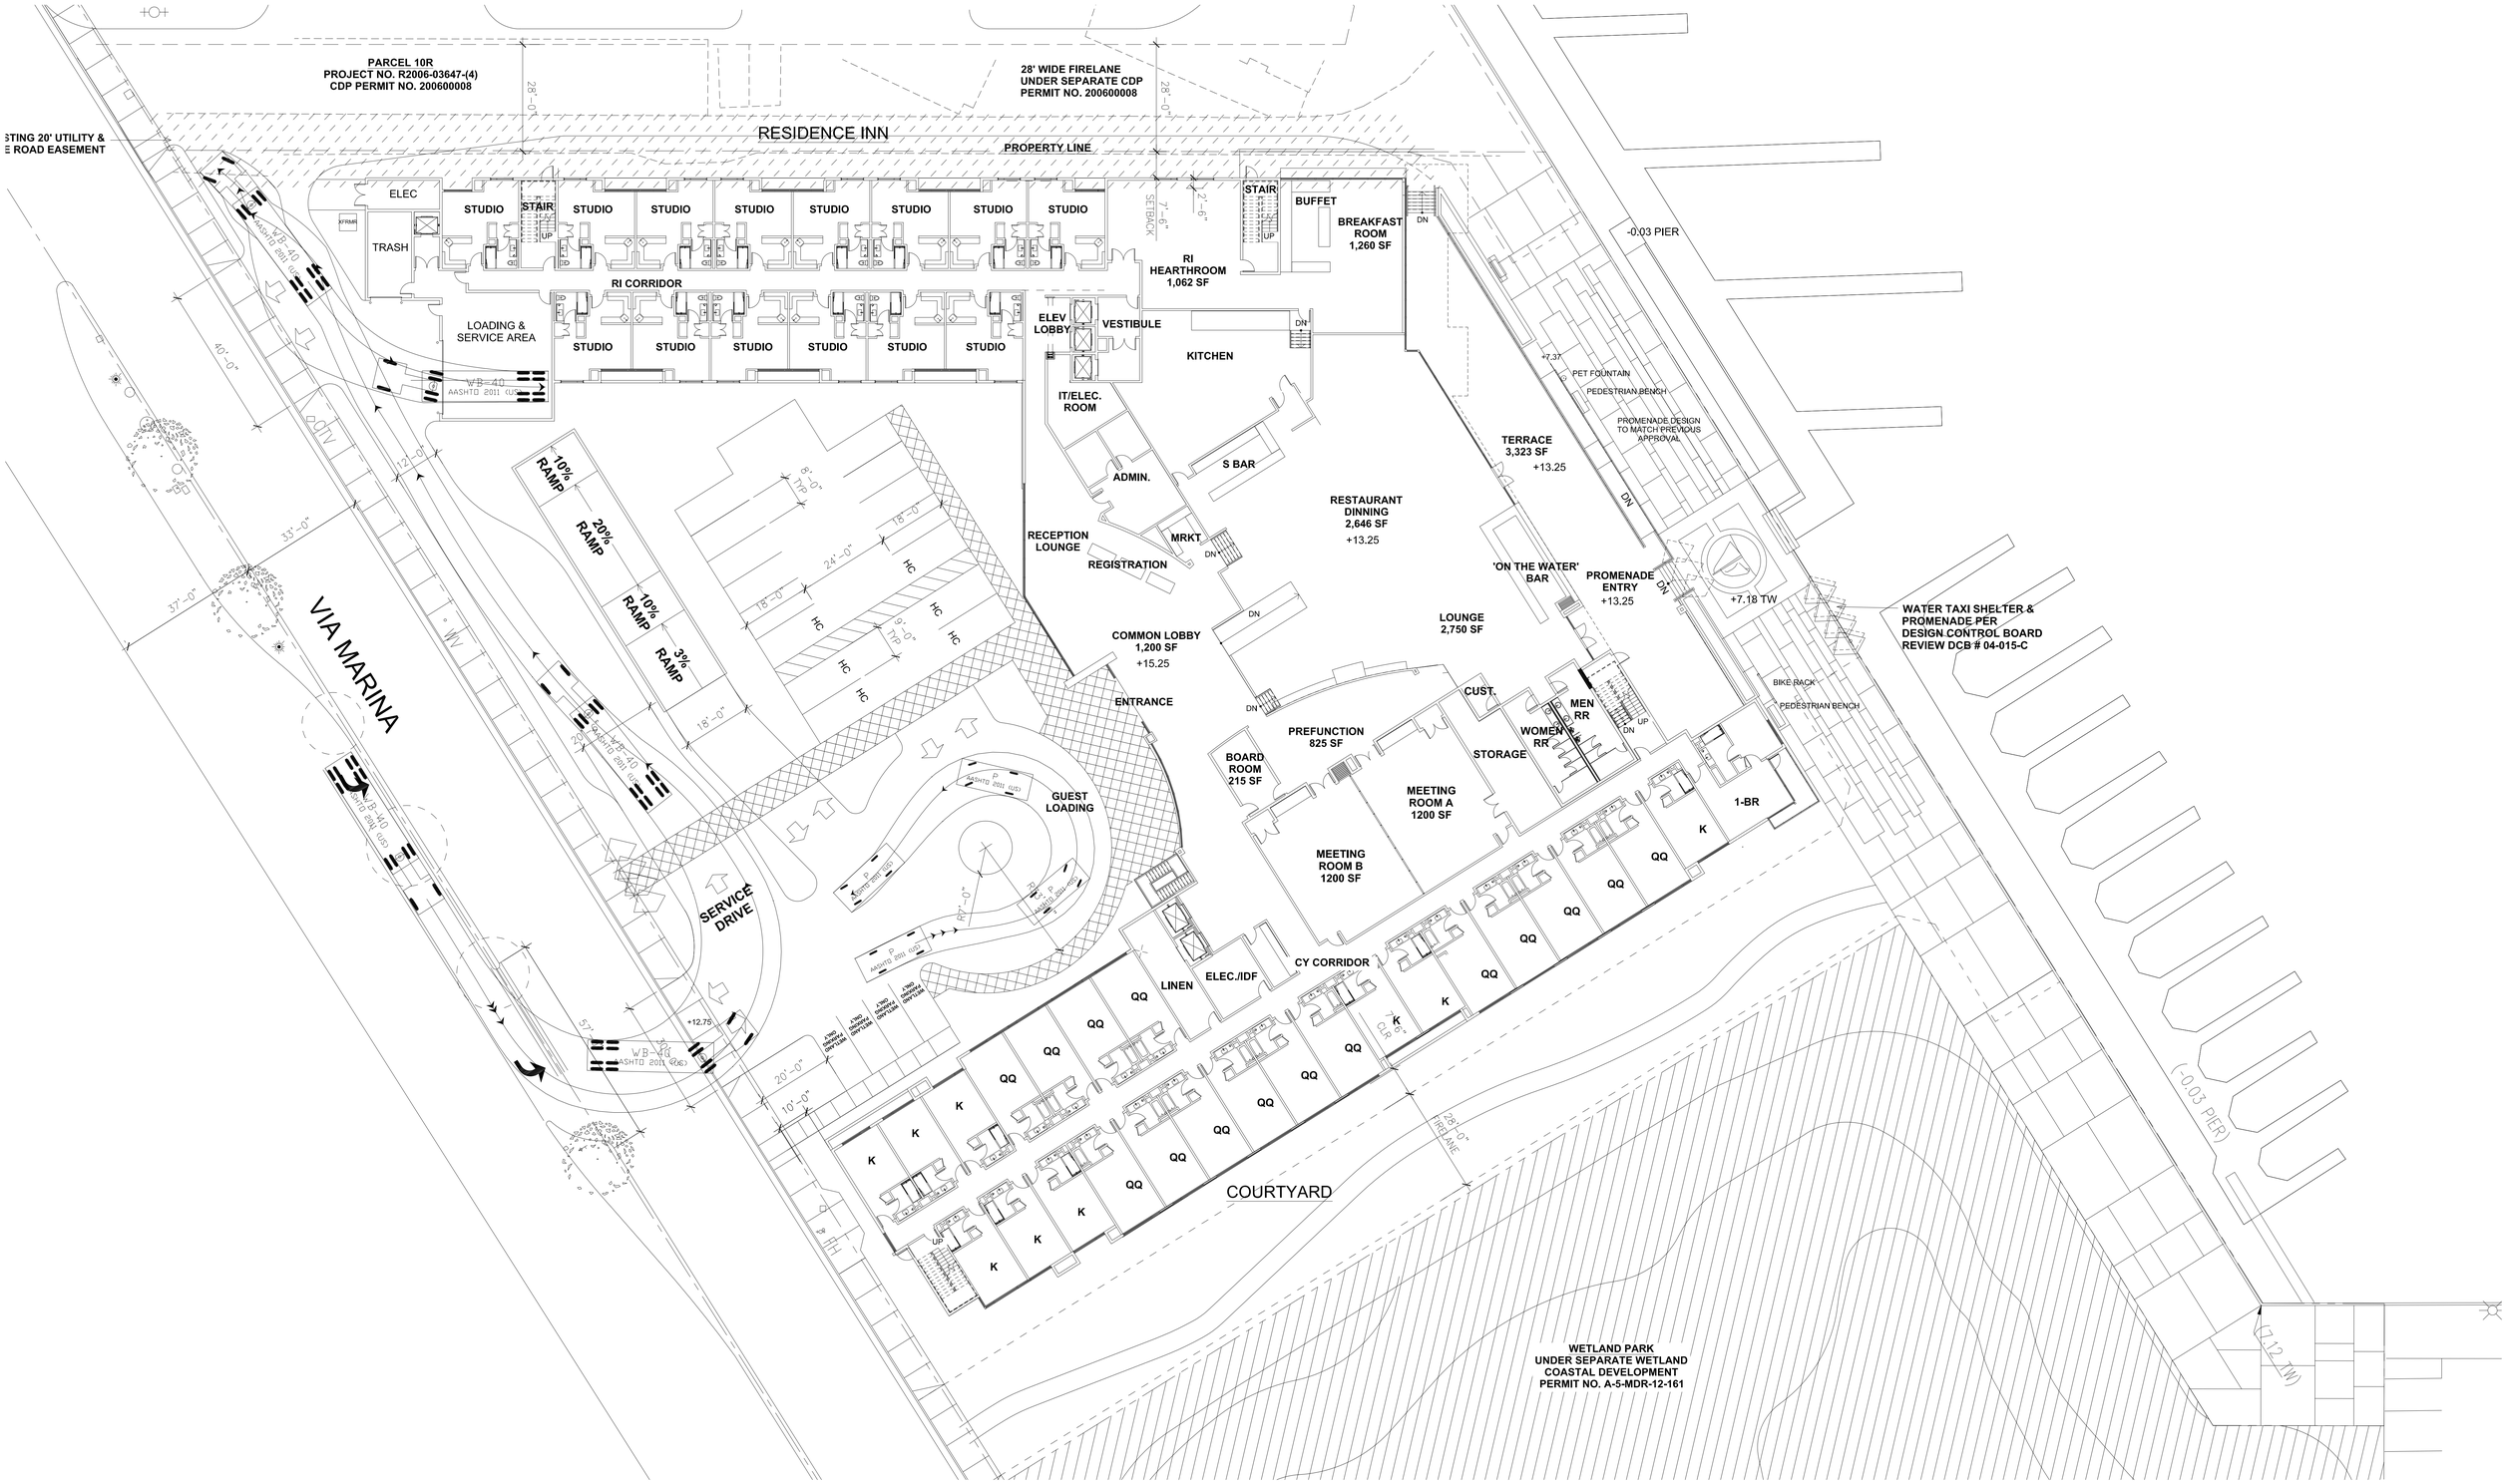

1 GROUND FLOOR PLAN

1/16" = 1'-0"

PLAN NORTH
TRUE NORTH

Project Number 12-7101

10-13-2014

Sheet Number
A1.1
Revision Date
11-25-2014
11-26-2014
12-09-2014
12-11-2014

AWBREY COOK ROGERS MCGILL
ARCHITECTS + INTERIORS

Copyright © 2014
All ideas, designs, and arrangements indicated on these drawings are the property of AWBREY COOK MCGILL ARCHITECTS and are intended to be used in connection with this specific project only and shall not otherwise be used for any purpose whatsoever without the written consent of the architects. There shall be no changes or deviations from these drawings or the accompanying specifications without the written consent of the architects.

THE HARDAGE GROUP
Builders and Hoteliers of Integrity Since 1969

Residence Inn Marriott

COURTYARD Marriott

CONCEPTUAL DESIGN CONSULTATION SUBMISSION

Marina del Rey Marriott Courtyard & Residence Inn

Via Marina & Tahiti Way, Marina del Rey, California

0 8 16 32 64
SCALE: 1/16" = 1'-0"

1 SECOND FLOOR PLAN
1/16" = 1'-0"

THE HARDAGE GROUP
Builders and Hoteliers of Integrity Since 1969

Residence Inn Marriott

COURTYARD Marriott

CONCEPTUAL DESIGN CONSULTATION SUBMISSION

Marina del Rey Marriott Courtyard & Residence Inn
Via Marina & Tahiti Way, Marina del Rey, California

Project Number 12-7101
11-20-2013

0 8 16 32 64
SCALE: 1/16" = 1'-0"

PLAN NORTH
TRUE NORTH

Sheet Number
A1.2
Revision Date

ACRM
AWBREY COOK ROGERS MCGILL
ARCHITECTS + INTERIORS

Copyright © 2014
All ideas, designs, and arrangements indicated on these drawings are the property of AWBREY COOK MCGILL ARCHITECTS and are intended to be used in connection with this specific project only and shall not otherwise be used for any purpose whatsoever without the written consent of the architects. There shall be no changes or deviations from these drawings or the accompanying specifications without the written consent of the architects.

1 THIRD FLOOR PLAN
1/16" = 1'-0"

THE HARDAGE GROUP
Builders and Hoteliers of Integrity Since 1969

Residence Inn Marriott

COURTYARD Marriott

CONCEPTUAL DESIGN CONSULTATION SUBMISSION

Marina del Rey Marriott Courtyard & Residence Inn

Via Marina & Tahiti Way, Marina del Rey, California

Project Number 12-7101

11-20-2013

0 8 16 32 64

SCALE: 1/16" = 1'-0"

PLAN NORTH

TRUE NORTH

Sheet Number

A1.3

Revision Date

ACRM
AWBREY COOK ROGERS MCGILL
ARCHITECTS + INTERIORS

Copyright © 2014
All ideas, designs, and arrangements indicated on these drawings are the property of AWBREY COOK MCGILL ARCHITECTS and are intended to be used in connection with this specific project only and shall not otherwise be used for any purpose whatsoever without the written consent of the architects. There shall be no changes or deviations from these drawings or the accompanying specifications without the written consent of the architects.

RESIDENCE INN

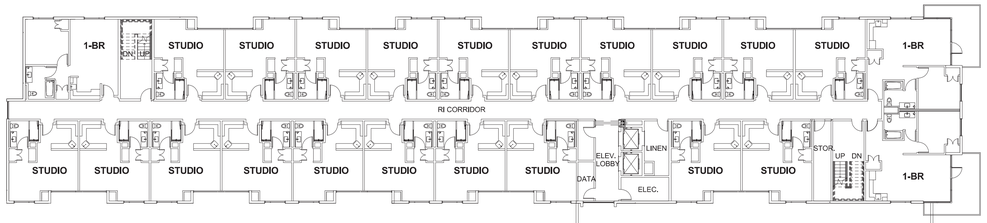

COURTYARD

1 FOURTH FLOOR PLAN
1/16" = 1'-0"

Sheet Number
A1.4
Revision Date

AWBREY COOK ROGERS MCGILL
ARCHITECTS + INTERIORS

Copyright © 2014
All ideas, designs, and arrangements indicated on these drawings are the property of AWBREY COOK ROGERS MCGILL ARCHITECTS and are intended to be used in connection with this specific project only and shall not otherwise be used for any purpose whatsoever without the written consent of the architects. There shall be no changes or deviations from these drawings or the accompanying specifications without the written consent of the architects.

THE HARDAGE GROUP
Builders and Hoteliers of Integrity Since 1969

Residence Inn Marriott

COURTYARD Marriott

CONCEPTUAL DESIGN CONSULTATION SUBMISSION

Marina del Rey Marriott Courtyard & Residence Inn
Via Marina & Tahiti Way, Marina del Rey, California

Project Number 12-7101
11-20-2013

0 8 16 32 64
SCALE: 1/16" = 1'-0"

PLAN NORTH
TRUE NORTH

RESIDENCE INN

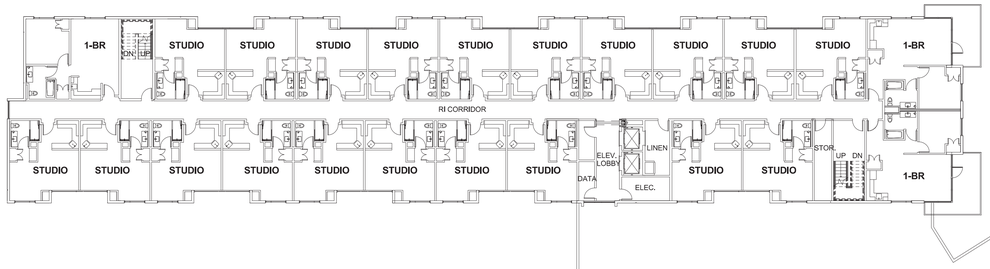

COURTYARD

1 FIFTH FLOOR PLAN
1/16" = 1'-0"

Sheet Number
A1.5
Revision Date

AWBREY COOK ROGERS MCGILL
ARCHITECTS + INTERIORS

Copyright © 2014
All ideas, designs, and arrangements indicated on these drawings are the property of Awbrey Cook Rogers McGill Architects and are intended for use only in connection with this specific project and shall not otherwise be used for any purpose whatsoever without the written consent of the architects. There shall be no changes or deviations from these drawings or the accompanying specifications without the written consent of the architects.

THE HARDAGE GROUP
Builders and Hoteliers of Integrity Since 1969

Residence Inn Marriott

COURTYARD Marriott

CONCEPTUAL DESIGN CONSULTATION SUBMISSION

Marina del Rey Marriott Courtyard & Residence Inn
Via Marina & Tahiti Way, Marina del Rey, California

Project Number 12-7101
11-20-2013

0 8 16 32 64
SCALE: 1/16" = 1'-0"

PLAN NORTH
TRUE NORTH

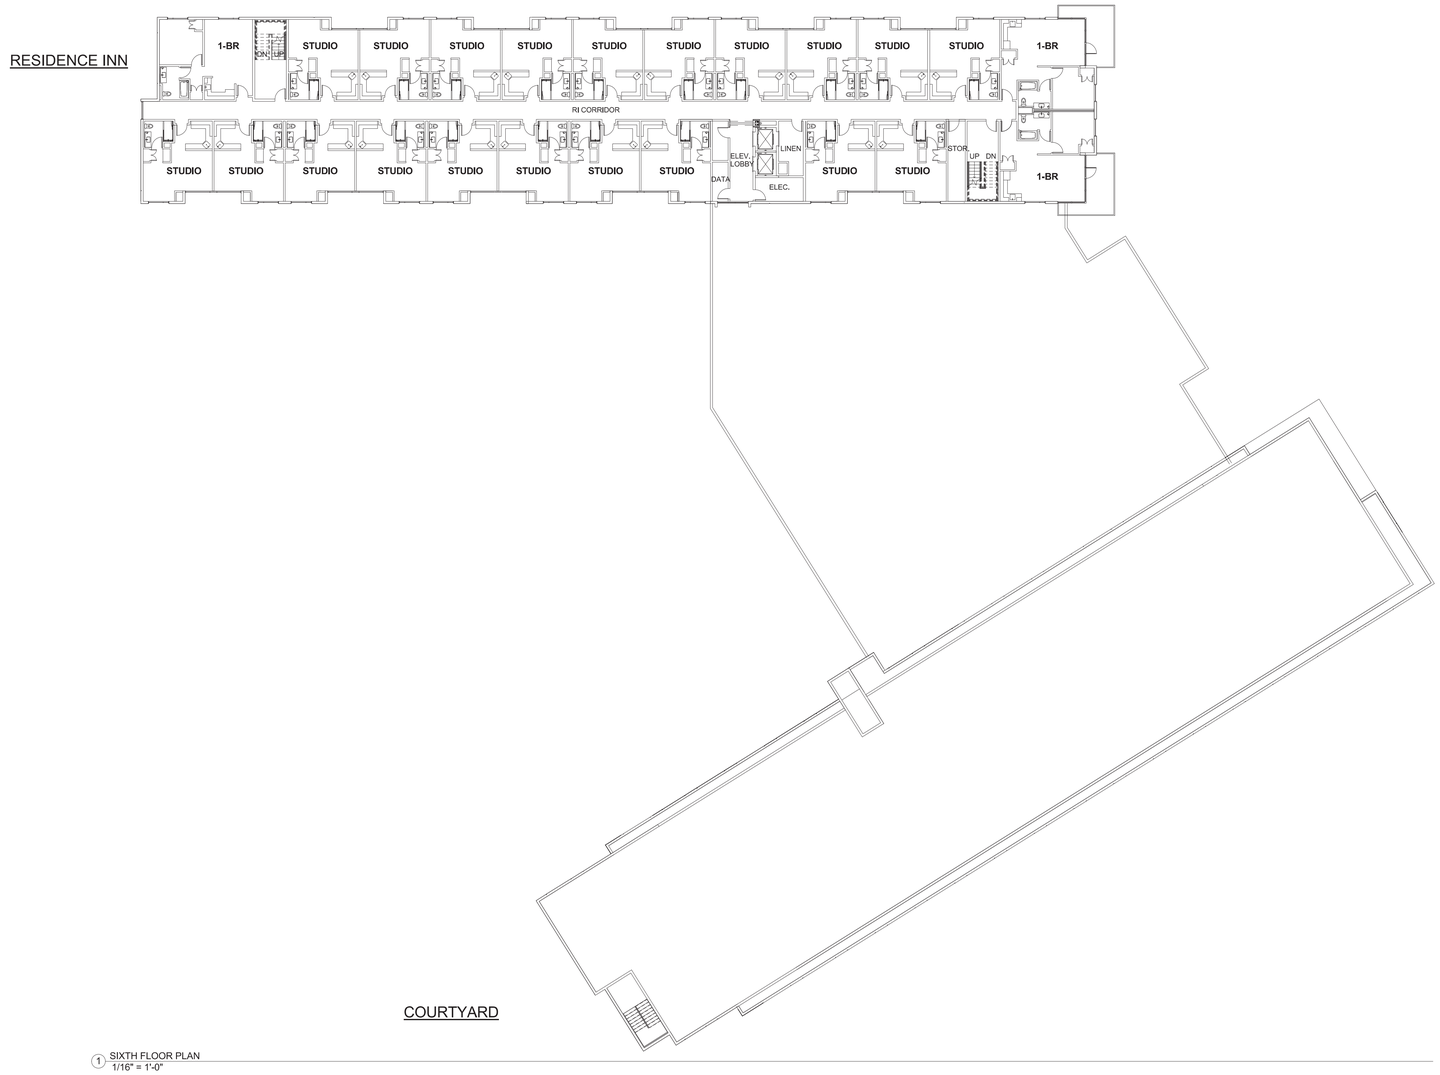

1 SIXTH FLOOR PLAN
1/16" = 1'-0"

THE HARDAGE GROUP
Builders and Hoteliers of Integrity Since 1969

Residence Inn Marriott

COURTYARD Marriott

CONCEPTUAL DESIGN CONSULTATION SUBMISSION

Marina del Rey Marriott Courtyard & Residence Inn
Via Marina & Tahiti Way, Marina del Rey, California

Project Number 12-7101
11-20-2013

0 8 16 32 64
SCALE: 1/16" = 1'-0"

PLAN NORTH
TRUE NORTH

Sheet Number
A1.6
Revision Date

AWBREY COOK ROGERS MCGILL
ARCHITECTS + INTERIORS

Copyright © 2014
All ideas, designs, and arrangements indicated on these drawings are the property of AWBREY COOK MCGILL ARCHITECTS and are intended to be used in connection with this specific project only and shall not otherwise be used for any purpose whatsoever without the written consent of the architects. There shall be no changes or deviations from these drawings and the accompanying specifications without the written consent of the architects.

RESIDENCE INN

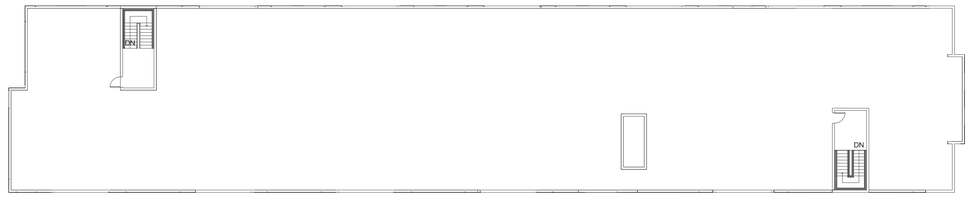

1 9_ROOF PLAN
1/16" = 1'-0"

THE HARDAGE GROUP
Builders and Hoteliers of Integrity Since 1969

Residence Inn Marriott

COURTYARD Marriott

CONCEPTUAL DESIGN CONSULTATION SUBMISSION

Marina del Rey Marriott Courtyard & Residence Inn
Via Marina & Tahiti Way, Marina del Rey, California

Project Number 12-7101
11-20-2013

PLAN NORTH
TRUE NORTH

Sheet Number
A1.7
Revision Date

ACRM
AWBREY COOK ROGERS MCGILL
ARCHITECTS + INTERIORS

Copyright © 2014
All ideas, designs, and arrangements indicated on these drawings are the property of AWBREY COOK MCGILL ARCHITECTS and are intended to be used in connection with this specific project only and shall not otherwise be used for any purpose whatsoever without the written consent of the architects. There shall be no changes or deviations from these drawings or the accompanying specifications without the written consent of the architects.

1 ENTRY FRONT ELEVATION
3/32" = 1'-0"

2 PROMENADE ELEVATION
3/32" = 1'-0"

THE HARDAGE GROUP
Builders and Hoteliers of Integrity Since 1969

Residence Inn Marriott

COURTYARD Marriott

CONCEPTUAL DESIGN CONSULTATION SUBMISSION

Marina del Rey Marriott Courtyard & Residence Inn
Via Marina & Tahiti Way, Marina del Rey, California

Project Number 12-7101
11-20-2013

0 8 16 32 64
SCALE: 1/16" = 1'-0"

Sheet Number
A3.1
Revision Date

ACRM
AVERREY COOK ROGERS MCGILL
ARCHITECTS + INTERIORS

Copyright © 2014
All ideas, designs, and arrangements indicated in these drawings are the property of AVERREY COOK MCGILL ARCHITECTS and are intended to be used in connection with this specific project only and shall not otherwise be used for any purpose whatsoever without the written consent of the architects. There shall be no changes or deviations from these drawings or the accompanying specifications without the written consent of the architects.

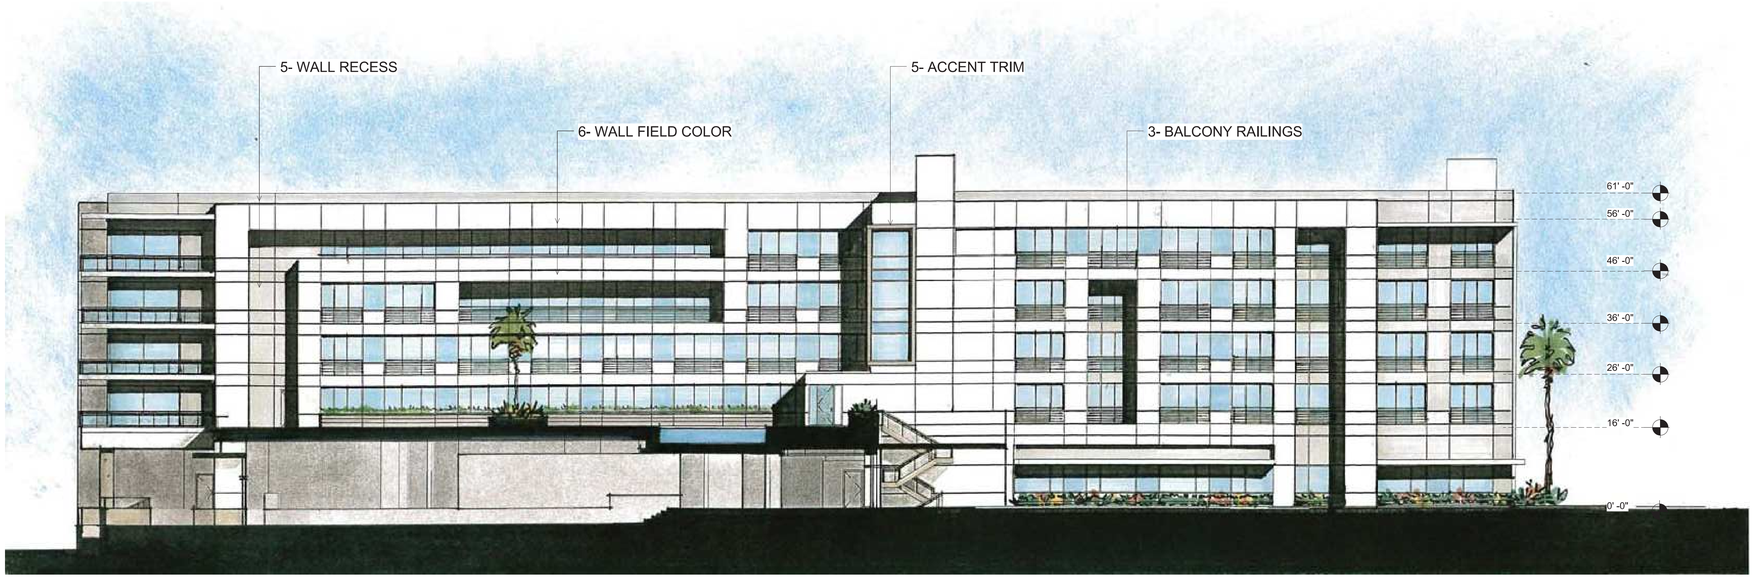

1 CY INSIDE ELEVATION
3/32" = 1'-0"

2 CY OUTSIDE ELEVATION
3/32" = 1'-0"

THE HARDAGE GROUP
Builders and Hoteliers of Integrity Since 1969

Residence Inn Marriott

COURTYARD Marriott

CONCEPTUAL DESIGN CONSULTATION SUBMISSION

Marina del Rey Marriott Courtyard & Residence Inn
Via Marina & Tahiti Way, Marina del Rey, California

Project Number 12-7101
11-20-2013

0 8 16 32 64
SCALE: 1/16" = 1'-0"

Sheet Number
A3.2
Revision Date

ACRM
AWBREY COOK ROGERS MCGILL
ARCHITECTS + INTERIORS

Copyright © 2014
All ideas, designs, and arrangements indicated on these drawings are the property of AWBREY COOK MCGILL ARCHITECTS and are intended to be used in connection with this specific project only and shall not otherwise be used for any purpose whatsoever without the written consent of the architects. There shall be no changes or deviations from these drawings or the accompanying specifications without the written consent of the architects.

1 RI INSIDE ELEVATION
3/32" = 1'-0"

2 RI OUTSIDE ELEVATION
3/32" = 1'-0"

THE HARDAGE GROUP
Builders and Hoteliers of Integrity Since 1969

Residence Inn Marriott

COURTYARD Marriott

CONCEPTUAL DESIGN CONSULTATION SUBMISSION

Marina del Rey Marriott Courtyard & Residence Inn
Via Marina & Tahiti Way, Marina del Rey, California

Project Number 12-7101
11-20-2013

0 8 16 32 64
SCALE: 1/16" = 1'-0"

Sheet Number
A3.3
Revision Date

AWBREY COOK ROGERS MCGILL
ARCHITECTS + INTERIORS

Copyright © 2014
All ideas, designs, and arrangements indicated on these drawings are the property of AWBREY COOK MCGILL ARCHITECTS and are intended to be used in connection with this specific project only and shall not otherwise be used for any purpose whatsoever without the written consent of the architects. Do not scale drawings or deviations from these drawings or the accompanying specifications without the written consent of the architects.

LANDSCAPE DEVELOPMENT PLANT PALETTE

	LOCATION	BOTANICAL NAME/COMMON NAME	FORM	FUNCTION	SIZE
TREES					
	PROJECT ENTRY (1)	PHOENIX DACTYLIFERA 'MEDJOOL' / DATE PALM	UPRIGHT (15'-25' SPREAD)	FORMAL EVERGREEN ENTRY ACCENT PALM	100%/22' BTH
	COURTYARDS / LIGHT WELLS (2) (3) (4)	ARCHONTOPHOENIX CUNNINGHAMIANA / KING PALM HOWEA FORSTERIANA / KENTIA PALM TRACHYCARPUS FORTUNEI / WINDMILL PALM	UPRIGHT (15'-25' SPREAD) UPRIGHT (15'-25' SPREAD)	FORMAL EVERGREEN ACCENT PALM FORMAL EVERGREEN ACCENT PALM	100%/20' BTH 100%/20' BTH
	COURTYARDS (5)	WASHINGTONIA FILIFERA/CALIFORNIA FAN PALM	UPRIGHT (10'-20' SPREAD)	FORMAL EVERGREEN ACCENT PALM	100%/22' BTH
	SMALL FLOWERING ACCENT TREE (6) (7)	ARBUTUS MARINA / STRAWBERRY TREE LAGERSTROEMIA SPECIES / CRAPE MYRTLE	BROADLEAF (20'-40' SPREAD)	FLOWERING DECID. CANOPY TREES	100%/24" BOX
	WETLAND BUFFER TREE (6) (8)	ARBUTUS MARINA / STRAWBERRY TREE QUERCUS AGRIFOLIA / COAST LIVE OAK	BROADLEAF (20'-40' SPREAD)	WETLAND BUFFER CANOPY TREES	100%/24" BOX
	EVERGREEN SCREEN TREE (4) (10)	TRISTANIA CONFERTUS / BRISBANE BOX MELALEUCA QUINQUENERVIA	BROADLEAF (20'-40' SPREAD)	FORMAL EVERGREEN CANOPY SHADE TREES	100%/36" BOX
	LARGE FLOWERING ACCENT TREE (11)	ERIOBOTRYA DEFLEXA / BRONZE LOQUAT	BROADLEAF (20'-40' SPREAD)	WINTER SUN/SUMMER SHADE CANOPY TREES	100%/24" BOX
	SMALL VERTICAL ACCENT TREE (12)	PODOCARPUS MAKI / SHRUBBY YEW PINE	EVERGREEN (5-8' HEIGHT)	LARGE FOUNDATION / SCREENING SHRUBS	100% /15 GAL.
	MEDIUM VERTICAL ACCENT TREE (13)	CORDYLINE FRUTICOSA / HAWAIIAN TI PLANT	EVERGREEN, VERTICAL (6'-15' HEIGHT)	COLUMNAR FOCAL SHRUBS	100% /15 GAL.

GROUND LEVEL ENTRANCE SHRUBS & GROUNDCOVER	FORM	FUNCTION	SIZE	SPACING
BOTANICAL NAME / COMMON NAME				
ADONIUM SPECIES / ADONIUM ANIGOZANTHOS SPECIES / KANGAROO PAW BOUGAINVILLEA SPECIES / BOUGAINVILLEA CANNA SPECIES / CANNA LILY SILVIA MINIATA / KAFFIR LILY CODIAEUM VARIEGATUM PICTUM / CROTON COLOCASIA ESCULENTA 'BLACK MAGIC' / BLACK MAGIC ELEPHANT EAR CORDYLINE FRUTICOSA / HAWAIIAN TI PLANT DIANELLA CAERULEA / CASSA BLUE DIETES BICOLOR / FORTNIGHT LILY ECHEVERIA SPECIES / HENS AND CHICKS KNIPHOFIA UVARIA / RED HOT POKER LAVANDULA ANGUSTIFOLIA / ENGLISH LAVENDER NEOREGELIA CAROLINAE / BLUSHING BROMELIAD PHILODENDRON 'XANADU' / XANADU PHILODENDRON PHOENIX ROEBELENI / PYGMY DATE PALM PHORMIUM SPECIES / NEW ZEALAND FLAX PITTOSPORUM SPECIES / MOCK ORANGE ROSMARINUS SPECIES / ROSEMARY SANSEVIERIA TRIFASCATA / MOTHER-IN-LAW'S TONGUE STRELITZIA SPECIES / BIRD OF PARADISE WESTRINGIA FRUTICOSA / COAST ROSEMARY	VARIES, EVERGREEN & DECIDUOUS PLANTS FROM 1' TO 10'+	ACCENT SHRUBS, FOUNDATION SHRUBS	25%/1 GAL. 50%/5 GAL. 25%/15 GAL.	3' ON CENTER AVG. SPACING
CAREX SPECIES / SEDGE LIRIOPE SPECIES / MONDO GRASS SEDUM SPECIES / SEDUM SENECIO MANDRALISCAE / BLUE CHALK STICKS	EVERGREEN	FLOWERING GROUNDCOVER	100%/FLATS	12" ON CENTER AVG. SPACING

NORTH PERIMETER SHRUBS & GROUNDCOVER	FORM	FUNCTION	SIZE	SPACING
BOTANICAL NAME / COMMON NAME				
ANIGOZANTHOS SPECIES / KANGAROO PAW DIANELLA CAERULEA / CASSA BLUE DIETES BICOLOR / FORTNIGHT LILY LAVANDULA ANGUSTIFOLIA / ENGLISH LAVENDER MUHLENBERGIA CAPILLARIS / 'LENCA' TUFTY PHILODENDRON 'XANADU' / XANADU PHILODENDRON PHOENIX ROEBELENI / PYGMY DATE PALM PHORMIUM SPECIES / NEW ZEALAND FLAX PITTOSPORUM SPECIES / MOCK ORANGE RHAPHIOLEPIS SPECIES / INDIAN HAWTHORN ROSMARINUS SPECIES / ROSEMARY SALVIA SPECIES / SAGE STRELITZIA SPECIES / BIRD OF PARADISE WESTRINGIA FRUTICOSA / COAST ROSEMARY	VARIES, EVERGREEN & DECIDUOUS PLANTS FROM 1' TO 10'+	ACCENT SHRUBS, FOUNDATION SHRUBS	25%/1 GAL. 50%/5 GAL. 25%/15 GAL.	3' ON CENTER AVG. SPACING
CAREX SPECIES / SEDGE LIRIOPE SPECIES / MONDO GRASS PELARGONIUM PELTATUM / IVY GERANIUM SEDUM SPECIES / SEDUM SENECIO MANDRALISCAE / BLUE CHALK STICKS		FLOWERING GROUNDCOVER		12" ON CENTER AVG. SPACING

WETLAND PERIMETER SHRUBS & GROUNDCOVER	FORM	FUNCTION	SIZE	SPACING
BOTANICAL NAME / COMMON NAME				
CEANOTHUS 'EBBETS FIELD' / DWARF WILD LILAC FESTUCA CALIFORNICA / CALIFORNIA FESCUE IRIS DOUGLASIANA / DOUGLAS IRIS RHUS INTEGRIFOLIA / LEMONADE BERRY SALVIA SPATHACEA / HUMMINGBIRD SAGE	VARIES, EVERGREEN & DECIDUOUS PLANTS FROM 1' TO 10'+	ACCENT SHRUBS, FOUNDATION SHRUBS	25%/1 GAL. 50%/5 GAL. 25%/15 GAL.	3' ON CENTER AVG. SPACING
CAREX SPECIES / SEDGE FESTUCA CALIFORNICA / CALIFORNIA FESCUE		EVERGREEN GROUNDCOVER		12" ON CENTER AVG. SPACING

THE HARDAGE GROUP
Builders and Hoteliers of Integrity Since 1969

COURTYARD Marriott

Residence Inn Marriott

CONCEPTUAL DESIGN CONSULTATION SUBMISSION

Marina del Rey Marriott Courtyard & Residence Inn

Via Marina & Tahiti Way, Marina del Rey, California

16 8 0 16 32 48
SCALE: 1/16"=1'-0"

gmp Gillespie Moody Patterson, Inc. LANDSCAPE ARCHITECTURE & PLANNING
www.gmplandarch.com
4125 Sorrento Valley Blvd.
Suite D San Diego
California 92121
Tel 858 558 8977
Fax 858 558 9188

ACM AVERBEY COOK ROGERS MCGILL ARCHITECTS + INTERIORS

Copyright © 2014
All ideas, designs, and arrangements indicated on these drawings are the property of AMBREY COOK MCGILL ARCHITECTS and are intended to be used in connection with this specific project only and shall not otherwise be used for any purpose whatsoever without the written consent of the architects. There shall be no changes or deviations from these drawings or the accompanying specifications without the written consent of the architects.

GMP Job # 12-044

LANDSCAPE DEVELOPMENT PLANT PALETTE

	LOCATION	BOTANICAL NAME/COMMON NAME	FORM	FUNCTION	SIZE
TREES					
	PROJECT ENTRY	1) PHOENIX DACTYLIFERA 'MEDJOOL' / DATE PALM	UPRIGHT (15'-25' SPREAD)	FORMAL EVERGREEN ENTRY ACCENT PALM	100%/22' BTH
	COURTYARDS / LIGHT WELLS	2) ARCHONTOPHOENIX CUNNINGHAMIANA / KING PALM 3) HOWEA FORSTERIANA / KENTIA PALM 4) TRACHYCARPUS FORTUNEI/ WINDMILL PALM	UPRIGHT (15'-25' SPREAD)	FORMAL EVERGREEN ACCENT PALM	100%/20' BTH
	COURTYARDS	5) WASHINGTONIA FILIFERA/CALIFORNIA FAN PALM	UPRIGHT (10'-20' SPREAD)	FORMAL EVERGREEN ACCENT PALM	100%/22' BTH
	SMALL FLOWERING ACCENT TREE	6) ARBUTUS MARINA / STRAWBERRY TREE 7) LAGERSTROEMIA SPECIES / CRAPE MYRTLE	BROADLEAF (20'-40' SPREAD)	FLOWERING DECID. CANOPY TREES	100%/24" BOX
	WETLAND BUFFER TREE	8) ARBUTUS MARINA / STRAWBERRY TREE 9) QUERCUS AGRIFOLIA / COAST LIVE OAK	BROADLEAF (20'-40' SPREAD)	WETLAND BUFFER CANOPY TREES	100%/24" BOX
	EVERGREEN SCREEN TREE	10) TRISTANIA CONFERTUS / BRISBANE BOX (0) MELALEUCA QUINQUENERVIA	BROADLEAF (20'-40' SPREAD)	FORMAL EVERGREEN CANOPY SHADE TREES	100%/36" BOX
	LARGE FLOWERING ACCENT TREE	11) ERIOBOTRYA DEFLEXA / BRONZE LOQUAT	BROADLEAF (20'-40' SPREAD)	WINTER SUN/SUMMER SHADE CANOPY TREES	100%/24" BOX
	SMALL VERTICAL ACCENT TREE	(2) PODOCARPUS 'MAKI' / SHRUBBY YEW PINE	EVERGREEN (8-6' HEIGHT)	LARGE FOUNDATION / SCREENING SHRUBS	100% /15 GAL.
	MEDIUM VERTICAL ACCENT TREE	(3) CORDYLINE FRUTICOSA / HAWAIIAN TI PLANT	EVERGREEN, VERTICAL (8'-15' HEIGHT)	COLUMNAR FOCAL SHRUBS	100% /15 GAL.

GROUND LEVEL ENTRANCE SHRUBS & GROUNDCOVER	FORM	FUNCTION	SIZE	SPACING
BOTANICAL NAME / COMMON NAME				
ALONIUM SPECIES / ALONIUM ANIGOZANTHOS SPECIES / KANGAROO PAW BOUGAINVILLEA SPECIES / BOUGAINVILLEA CANNA SPECIES / CANNA LILY GLIVIA MINIATA / KAFFIR LILY CODIAEUM VARIEGATUM PICTUM / CROTON COLOCASIA ESCULENTA 'BLACK MAGIC' / BLACK MAGIC ELEPHANT EAR CORDYLINE FRUTICOSA / HAWAIIAN TI PLANT DIANELLA CAERULEA / CASSA BLUE DIETES BICOLOR / FORTNIGHT LILY ECHEVERIA SPECIES / HENS AND CHICKS KNIPHOFIA UVARIA / RED HOT POKER LAVANDULA ANGUSTIFOLIA / ENGLISH LAVENDER NORTEA CAROLINAE / BLUSHING BROMELIAD PHILODENDRON 'XANADU' / XANADU PHILODENDRON PHOENIX ROEBELENI / PYGMY DATE PALM PHORMIUM SPECIES / NEW ZEALAND FLAX PITTOSPORUM SPECIES / HOCK ORANGE ROSMARINUS SPECIES / ROSEMARY SANSEVIERIA TRIFASCATA / MOTHER-IN-LAW'S TONGUE STRELITZIA SPECIES / BIRD OF PARADISE WESTERINGIA FRUTICOSA / COAST ROSEMARY	VARIES, EVERGREEN & DECIDUOUS PLANTS FROM 1' TO 10'+	ACCENT SHRUBS, FOUNDATION SHRUBS	25%/1 GAL. 50%/5 GAL. 25%/15 GAL.	3' ON CENTER AVG. SPACING
CAREX SPECIES / SEDGE LIRIOPE SPECIES / MONDO GRASS SEDUM SPECIES / SEDUM SENECIO MANDRALISCAE / BLUE CHALK STICKS	EVERGREEN	FLOWERING GROUNDCOVER	100%/FLATS	12" ON CENTER AVG. SPACING

NORTH PERIMETER SHRUBS & GROUNDCOVER	FORM	FUNCTION	SIZE	SPACING
BOTANICAL NAME / COMMON NAME				
ANIGOZANTHOS SPECIES / KANGAROO PAW DIANELLA CAERULEA / CASSA BLUE DIETES BICOLOR / FORTNIGHT LILY LAVANDULA ANGUSTIFOLIA / ENGLISH LAVENDER LIRIOPE GIGANTEA / GIANT LILY TURF PHILODENDRON 'XANADU' / XANADU PHILODENDRON PHOENIX ROEBELENI / PYGMY DATE PALM PHORMIUM SPECIES / NEW ZEALAND FLAX PITTOSPORUM SPECIES / HOCK ORANGE RHAPHIOLEPIS SPECIES / INDIAN HAWTHORN ROSMARINUS SPECIES / ROSEMARY SALVIA SPECIES / SAGE STRELITZIA SPECIES / BIRD OF PARADISE WESTERINGIA FRUTICOSA / COAST ROSEMARY	VARIES, EVERGREEN & DECIDUOUS PLANTS FROM 1' TO 10'+	ACCENT SHRUBS, FOUNDATION SHRUBS	25%/1 GAL. 50%/5 GAL. 25%/15 GAL.	3' ON CENTER AVG. SPACING
CAREX SPECIES / SEDGE LIRIOPE SPECIES / MONDO GRASS PELARGONIUM PELTATUM / IVY GERANIUM SEDUM SPECIES / SEDUM SENECIO MANDRALISCAE / BLUE CHALK STICKS		FLOWERING GROUNDCOVER		12" ON CENTER AVG. SPACING

WETLAND PERIMETER SHRUBS & GROUNDCOVER	FORM	FUNCTION	SIZE	SPACING
BOTANICAL NAME / COMMON NAME				
CEANOTHUS EDBERTS FIELD / DWARF WILD LILAC FESTUCA CALIFORNICA / CALIFORNIA FESCUE IRIS DOUGLASIANA / DOUGLAS IRIS RIBES INTERMEDIUM / LEMONADE BERRY SALVIA SPATHACEA / HUMMINGBIRD SAGE	VARIES, EVERGREEN & DECIDUOUS PLANTS FROM 1' TO 10'+	ACCENT SHRUBS, FOUNDATION SHRUBS	25%/1 GAL. 50%/5 GAL. 25%/15 GAL.	3' ON CENTER AVG. SPACING
CAREX SPECIES / SEDGE FESTUCA CALIFORNICA / CALIFORNIA FESCUE		EVERGREEN GROUNDCOVER		12" ON CENTER AVG. SPACING

POOL DECK SHRUBS & GROUNDCOVER	FORM	FUNCTION	SIZE	SPACING
BOTANICAL NAME / COMMON NAME				
ALONIUM SPECIES / ALONIUM ANIGOZANTHOS SPECIES / KANGAROO PAW BOUGAINVILLEA SPECIES / BOUGAINVILLEA CANNA SPECIES / CANNA LILY GLIVIA MINIATA / KAFFIR LILY CODIAEUM VARIEGATUM PICTUM / CROTON COLOCASIA ESCULENTA 'BLACK MAGIC' / BLACK MAGIC ELEPHANT EAR CORDYLINE FRUTICOSA / HAWAIIAN TI PLANT DIANELLA CAERULEA / CASSA BLUE DIETES BICOLOR / FORTNIGHT LILY ECHEVERIA SPECIES / HENS AND CHICKS KNIPHOFIA UVARIA / RED HOT POKER LAVANDULA ANGUSTIFOLIA / ENGLISH LAVENDER NORTEA CAROLINAE / BLUSHING BROMELIAD PHILODENDRON 'XANADU' / XANADU PHILODENDRON PHOENIX ROEBELENI / PYGMY DATE PALM PHORMIUM SPECIES / NEW ZEALAND FLAX PITTOSPORUM SPECIES / HOCK ORANGE ROSMARINUS SPECIES / ROSEMARY SANSEVIERIA TRIFASCATA / MOTHER-IN-LAW'S TONGUE STRELITZIA SPECIES / BIRD OF PARADISE WESTERINGIA FRUTICOSA / COAST ROSEMARY	VARIES, EVERGREEN & DECIDUOUS PLANTS FROM 1' TO 10'+	ACCENT SHRUBS, FOUNDATION SHRUBS	25%/1 GAL. 50%/5 GAL. 25%/15 GAL.	3' ON CENTER AVG. SPACING
CAREX SPECIES / SEDGE LIRIOPE SPECIES / MONDO GRASS SEDUM SPECIES / SEDUM SENECIO MANDRALISCAE / BLUE CHALK STICKS		FLOWERING GROUNDCOVER		12" ON CENTER AVG. SPACING

NOTE:
THE FOLLOWING PLANT MATERIAL IS NOT LISTED ON THE LOS ANGELES COUNTY DROUGHT-TOLERANT PLANT LIST BUT WERE CONSIDERED TO MEET THE REQUIREMENTS FOR THESE CALCULATIONS.
ANIGOZANTHOS SPECIES / KANGAROO PAW
KNIPHOFIA UVARIA / RED HOT POKER
PHORMIUM TENAX / NEW ZEALAND FLAX

ALL PLANTING SHALL COMPLY WITH THE COUNTY'S DROUGHT-TOLERANT LANDSCAPING REQUIREMENTS OF SECTION 22.52.2250 OF THE COUNTY CODE, INCLUDING:
(A) AT LEAST 75% OF THE TOTAL LANDSCAPED AREA ON SITE SHALL CONTAIN PLANTS FROM THE REGIONAL PLANNING'S DROUGHT-TOLERANT PLANT LIST.
(B) A MAX. OF 25% OF THE TOTAL LANDSCAPED AREA SHALL CONSIST OF GRASS OR TURF, WHICH GRASS OR TURF SHALL BE WATER EFFICIENT NOT PLANTED IN STRIPS LESS THAN FIVE-FEET WIDE, AND SHALL CONSIST OF NO MORE THAN 5,000 SQUARE FEET OF THE TOTAL LANDSCAPED AREA, AND
(C) PLANTS WITH SIMILAR WATERINGS NEEDS SHALL BE GROUPED TOGETHER.

8 4 0 8 16 24
SCALE: 1/8" = 1'

THE HARDAGE GROUP
Builders and Hoteliers of Integrity Since 1969

COURTYARD Marriott

Residence Inn Marriott

CONCEPTUAL DESIGN CONSULTATION SUBMISSION

Marina del Rey Marriott Courtyard & Residence Inn
Via Marina & Tahiti Way, Marina del Rey, California

gmp Gillespie Moody Patterson, Inc.
LANDSCAPE ARCHITECTURE & PLANNING
www.gmplandarch.com
4125 Sorrento Valley Blvd.
Suite D San Diego
California 92121
Tel 858 558 8977
Fax 858 558 9188

AWBREY COOK ROGERS MCGILL ARCHITECTS + INTERIORS

Copyright © 2014
All ideas, designs, and arrangements indicated on these drawings are the property of AWBREY COOK MCGILL ARCHITECTS and are intended to be used in connection with this specific project only and shall not otherwise be used for any purpose whatsoever without the written consent of the architects. There shall be no changes or deviations from these drawings or the accompanying specifications without the written consent of the architects.

GMP Job # 12-044

LANDSCAPE DEVELOPMENT PLANT PALETTE

TREES

PROJECT ENTRY	1)	PHOENIX DACTYLIFERA 'MEDJOOL' / DATE PALM	UPRIGHT (15'-25' SPREAD)	FORMAL EVERGREEN ENTRY ACCENT PALM
COURTYARDS / LIGHT WELLS	2) 3) 4)	ARCHONTOPHOENIX CUNNINGHAMIANA / KING PALM HOWEA FORSTERIANA / KENTIA PALM TRACHYCARPUS FORTUNEI/ WINDMILL PALM	UPRIGHT (15'-25' SPREAD)	FORMAL EVERGREEN ACCENT PALM
COUTRYARDS	5)	WASHINGTONIA FILIFERA/CALIFORNIA FAN PALM	UPRIGHT (10'-20' SPREAD)	FORMAL EVERGREEN ACCENT PALM
SMALL FLOWERING ACCENT TREE	6) 7)	ARBUTUS MARINA / STRAWBERRY TREE LAGERSTROEMIA SPECIES / CRAPE MYRTLE	BROADLEAF (20'-40' SPREAD)	FLOWERING DECID. CANOPY TREES
WETLAND BUFFER TREE	6) 8)	ARBUTUS MARINA / STRAWBERRY TREE QUERCUS AGRIFOLIA / COAST LIVE OAK	BROADLEAF (20'-40' SPREAD)	WETLAND BUFFER CANOPY TREES
EVERGREEN SCREEN TREE	9) 10)	TRISTANIA CONFERTUS / BRISBANE BOX MELALEUCA QUINQUINERVIA	BROADLEAF (20'-40' SPREAD)	FORMAL EVERGREEN CANOPY SHADE TREES
LARGE FLOWERING ACCENT TREE	11)	ERIOBOTRYA DEFLEXA / BRONZE LOQUAT	BROADLEAF (20'-40' SPREAD)	WINTER SUN/SUMMER SHADE CANOPY TREES
SMALL VERTICAL ACCENT TREE	12)	PODOCARPUS 'MAKI' / SHRUBBY YEW PINE	EVERGREEN (5-6' HEIGHT)	LARGE FOUNDATION / SCREENING SHRUBS
MEDIUM VERTICAL ACCENT TREE	13)	CORDYLINE FRUTICOSA / HAWAIIAN TI PLANT	EVERGREEN VERTICAL (6'-15' HEIGHT)	COLUMNAR FOCAL SHRUBS

SHRUBS

VARIES, EVERGREEN & DECIDUOUS PLANTS FROM 1' TO 10'+

ACCENT SHRUBS, FOUNDATION SHRUBS

14) AEONIUM SPECIES / AEONIUM
15) ANIGOZANTHOS SPECIES / KANGAROO PAW
16) BOUGAINVILLEA SPECIES / BOUGAINVILLEA
17) CANNA SPECIES / CANNA LILY
18) CEANOTHUS 'EBBET'S FIELD' / DWARF WILD LILAC
19) CLIVIA MINIATA / KAFFIR LILY
20) CODIAEUM VARIEGATUM 'PICTUM' / CROTON
21) COLOCASIA ESCULENTA 'BLACK MAGIC' / BLACK MAGIC ELEPHANT EAR
13) CORDYLINE FRUTICOSA / HAWAIIAN TI PLANT
22) DIANELLA CAERULEA / CASSA BLUE
23) DIETES BICOLOR / FORTNIGHT LILY
24) ECHEVERIA SPECIES / HENS AND CHICKS
25) FESTUCA CALIFORNICA / CALIFORNIA FESCUE
26) IRIS DOUGLASIANA / DOUGLAS IRIS
27) KNIPHOFIA UVARIA / RED HOT POKER
28) LAVANDULA ANGUSTIFOLIA / ENGLISH LAVENDER
29) LIRIOPE GIGANTEA / GIANT LILY TURF
30) NEOREGELIA CAROLINAE / BLUSHING BROMELIAD
31) PHILODENDRON 'XANADU' / XANADU PHILODENDRON
32) PHOENIX ROEBELENII / PYGMY DATE PALM
33) PHORMIUM SPECIES / NEW ZEALAND FLAX
34) PITTOSPORUM SPECIES / MOCK ORANGE
35) RHAPHIOLEPIS SPECIES / INDIAN HAWTHORN
36) RHUS INTEGRIFOLIA / LEMONADE BERRY
37) ROSMARINUS SPECIES / ROSEMARY
38) SALVIA SPATHACEA / HUMMINGBIRD SAGE
39) SALVIA SPECIES / SAGE
40) SANSEVIERIA TRIFASCATA / MOTHER-IN-LAW'S TONGUE
41) STRELITZIA SPECIES / BIRD OF PARADISE
42) WESTRINGIA FRUTICOSA / COAST ROSEMARY

GROUNDCOVERS

43) CAREX SPECIES / SEDGE
29) LIRIOPE SPECIES / MONDO GRASS
44) PELARGONIUM PELTATUM / IVY GERANIUM
45) SEDUM SPECIES / SEDUM
46) SENECIO MANDRALISCAE / BLUE CHALK STICKS

1

2

3

4

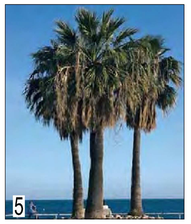
5

6

7

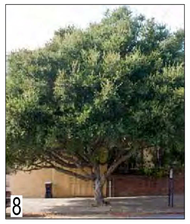
8

9

10

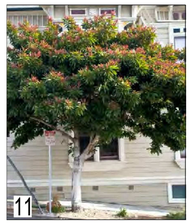
11

12

13

14

15

16

17

18

19

20

21

22

23

24

25

26

27

28

29

30

31

32

33

34

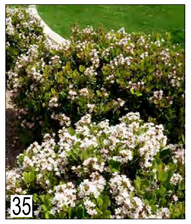
35

36

37

38

39

40

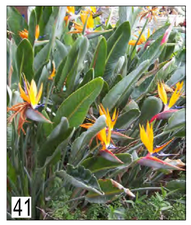
41

42

43

44

45

46

MAY 14, 2014

gmp Gillespie Moody Patterson, Inc. LANDSCAPE ARCHITECTURE & PLANNING

www.gmplandarch.com

4125 Sorrento Valley Blvd.
Suite D San Diego
California 92121
Tel 858 558 8977
Fax 858 558 9188

GMP Job # 12-044

Sheet Number
L-03
Revision Date
-
-
-
-
-
-
-
-
-

ACRM AWBREY COOK ROGERS MCGILL ARCHITECTS + INTERIORS

Copyright © 2014
All ideas, designs, and arrangements indicated on these drawings are the property of AWBREY COOK MCGILL ARCHITECTS and are intended to be used in connection with this specific project only and shall not otherwise be used for any purpose whatsoever without the written consent of the architects. There shall be no changes or deviations from these drawings or the accompanying specifications without the written consent of the architects.

THE HARDAGE GROUP
Builders and Hoteliers of Integrity Since 1969

COURTYARD Marriott

Residence Inn Marriott

CONCEPTUAL DESIGN CONSULTATION SUBMISSION

Marina del Rey Marriott Courtyard & Residence Inn

Via Marina & Tahiti Way, Marina del Rey, California