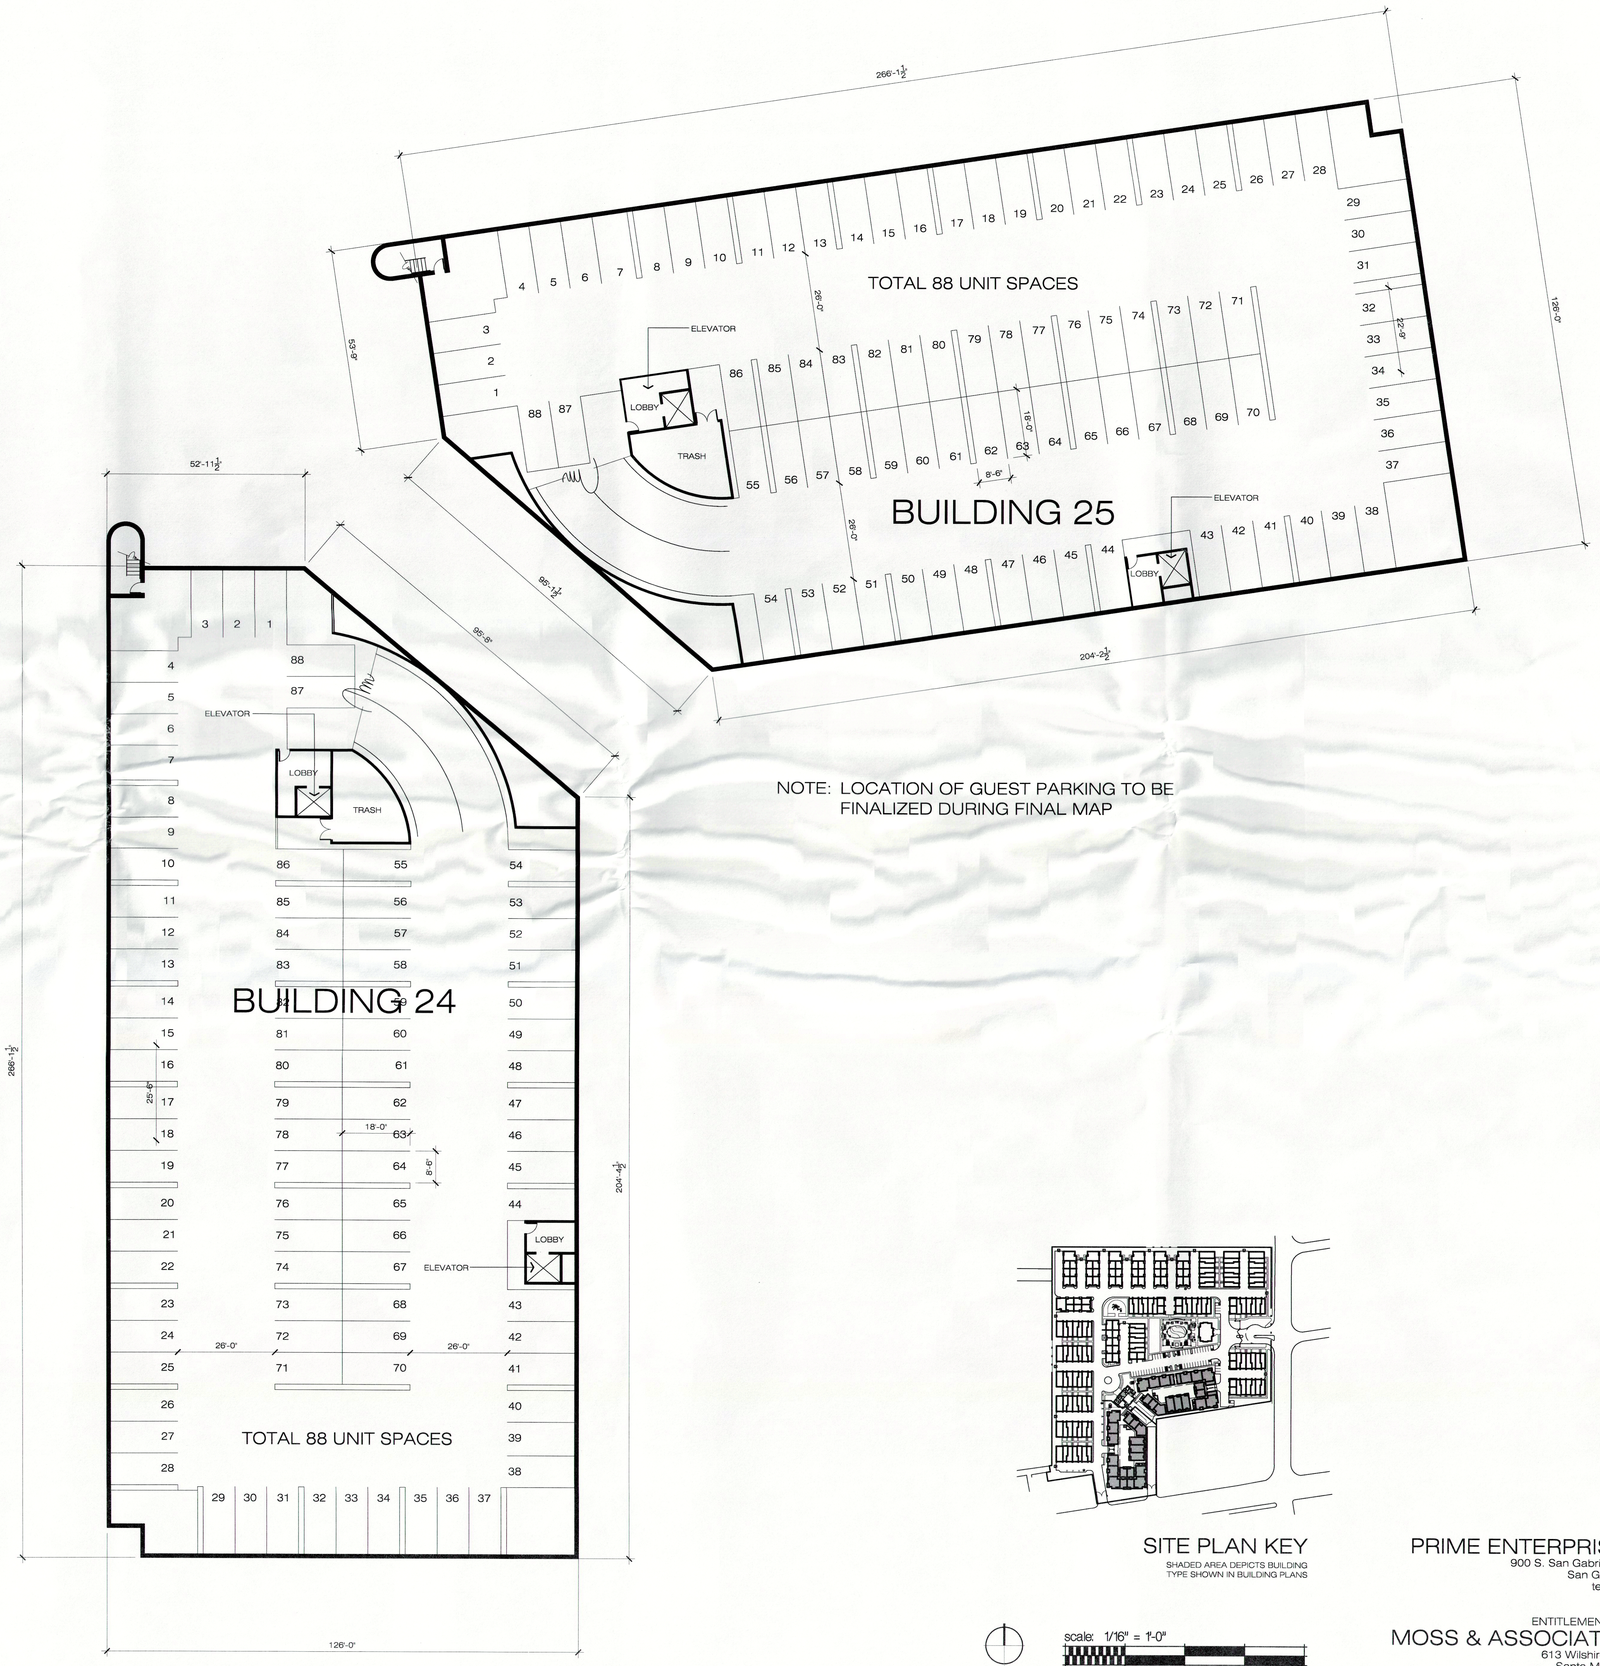

NOTE: LOCATION OF GUEST PARKING TO BE FINALIZED DURING FINAL MAP

SITE PLAN KEY

SHADED AREA DEPICTS BUILDING TYPE SHOWN IN BUILDING PLANS

scale: 1/16" = 1'-0"

0 16 32 48 64

CONDOMINIUM BUILDINGS 24 & 25
PARKING PLAN - LOWER LEVEL

SANTA ANITA VILLAGE
Arcadia, California

CLIENT
PRIME ENTERPRISES LLC
900 S. San Gabriel Blvd. Suite 100
San Gabriel, CA 91776
tel. (626) 285-5550

ENTITLEMENT CONSULTANT
MOSS & ASSOCIATES, INC.
613 Wilshire Blvd., Suite 105
Santa Monica, CA 90401
tel. (310) 395-3481

Withee Malcolm Architects, LLP
2251 W. 190th Street
Torrance, Ca 90504
Tel. (310) 217-8885
Fax (310) 217-0425

JOB NO. A6008.200
SCALE: 1/16"=1'-0"
DATE: 11.05.2008