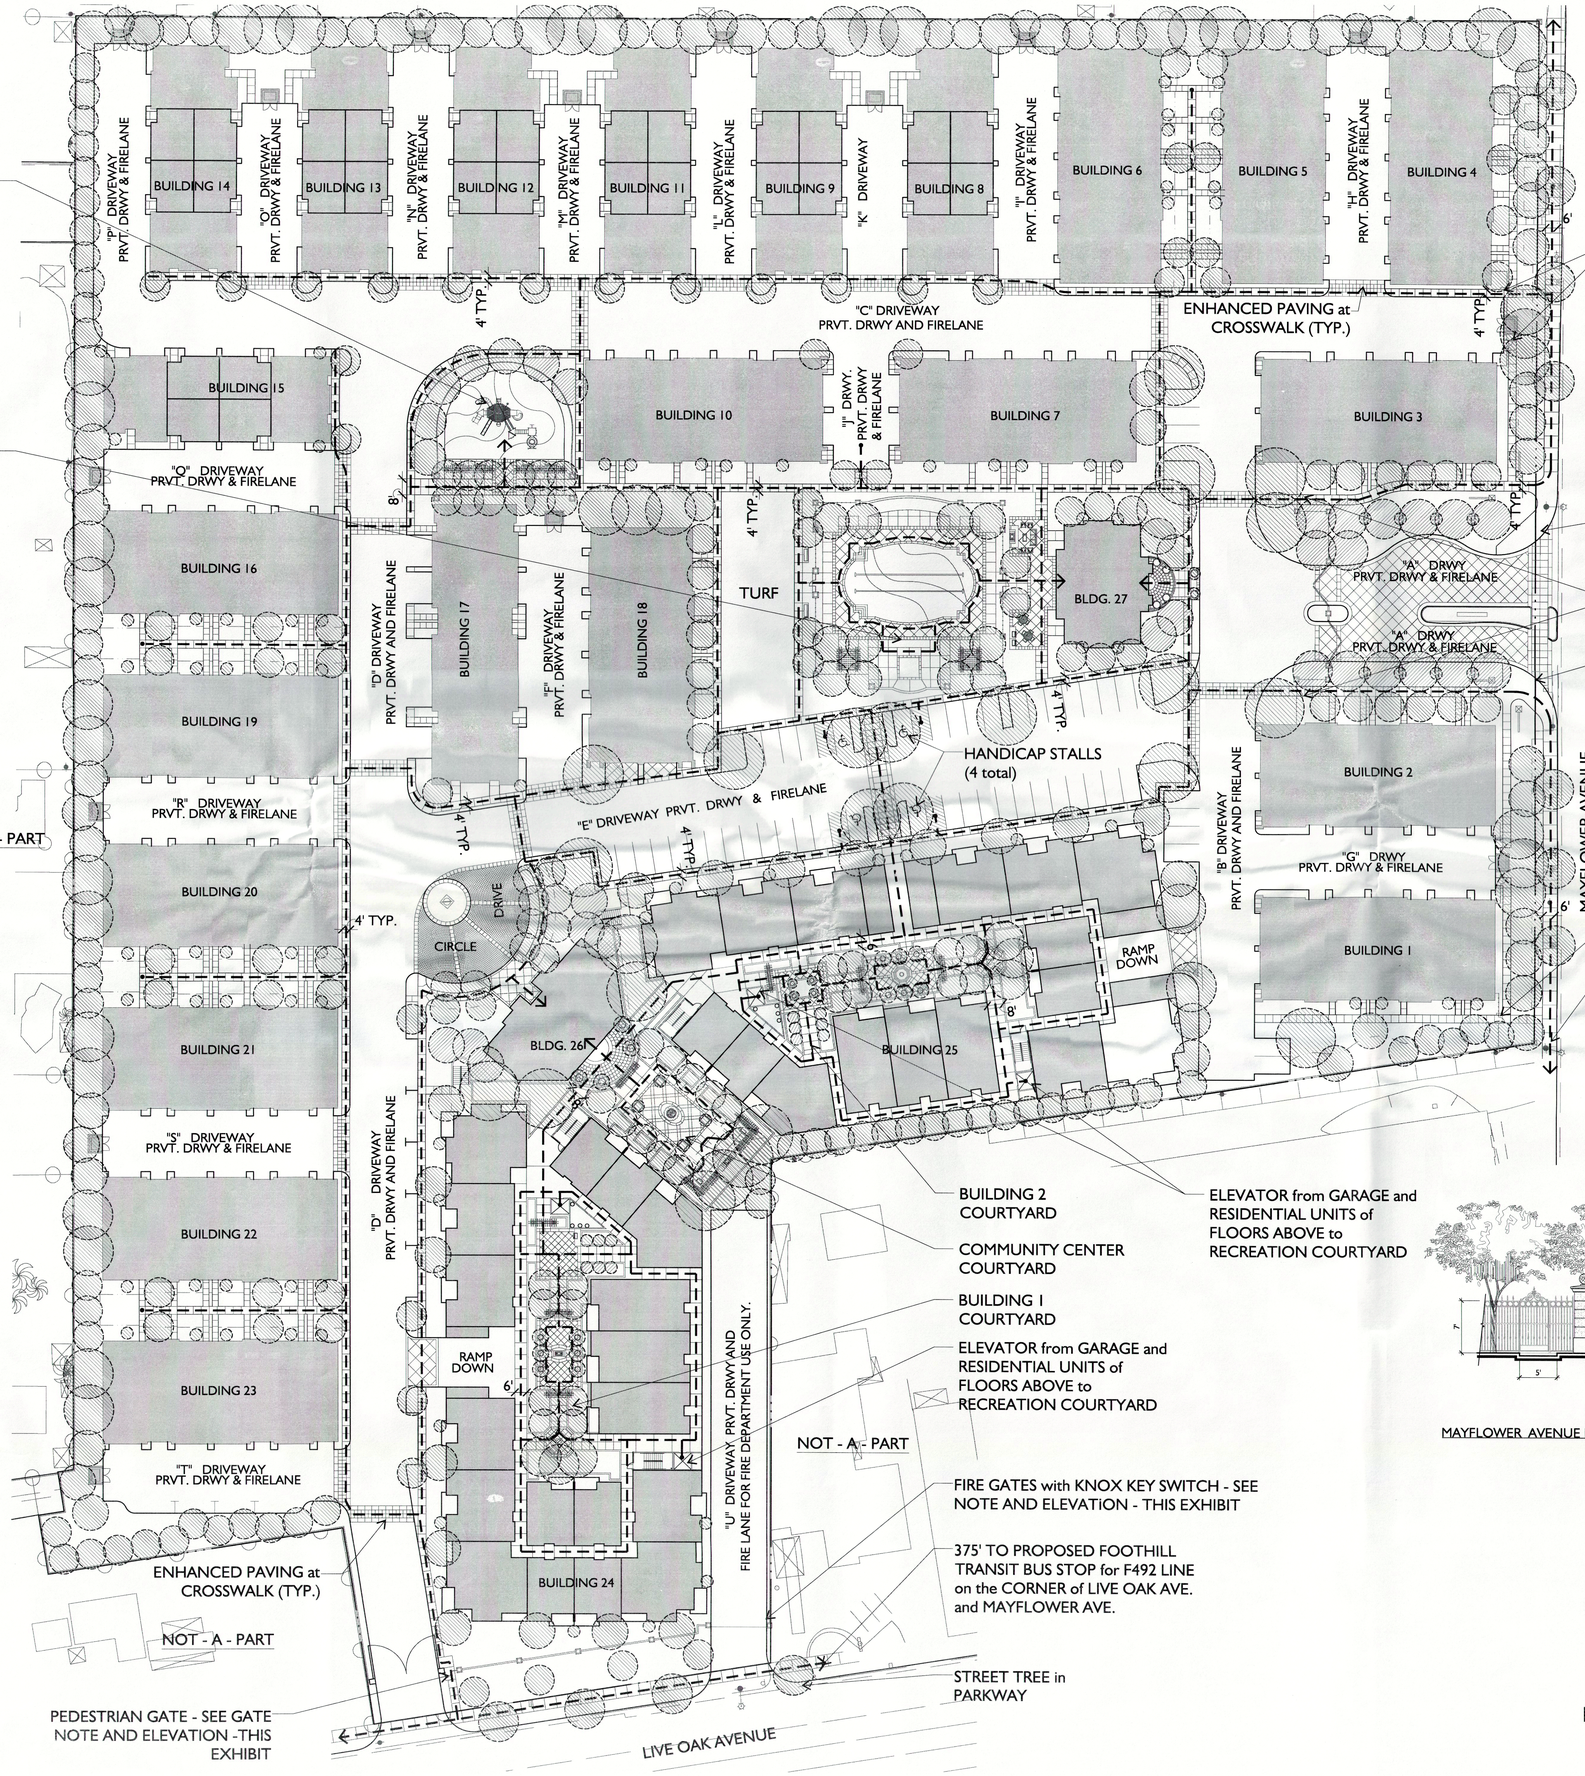

PEDESTRIAN GATE NOTES:

1. GATE or BARRIER LOCKS SHALL BE REVIEWED and APPROVED BY COUNTY OF LOS ANGELES, LOCAL AGENCY and PUBLIC SAFETY PRIOR TO THEIR INSTALLATION ON A PROPOSED ACCESS GATE OR BARRIER.
2. ALL LOCKABLE GATES ARE TO HAVE A KNOX BOX IF LOCKED WITH A MECHANICAL GATE OR A KNOX KEYSWITCH AND CLICK2ENTER RADIO ACCESS SYSTEM IF ELECTRICALLY OPERATED.
3. ALL KNOX BOXES and KNOX BOX KEY SWITCHES are to be DUAL-KEYED to the LOCAL POLICE and FIRE DEPARTMENTS.

TITLE 24 WALKABILITY LEGEND:

MIN. 4' WIDE ROUTE of ACCESSIBLE PEDESTRIAN CIRCULATION from RESIDENTIAL UNITS to COMMON OUTDOOR AREAS, RECREATION AREAS, to the PUBLIC RIGHT-of-WAY and to EXISTING TRANSPORTATION STOPS.

INDICATES CANOPY OF PROPOSED STREET TREE at WALKWAY at 5 YRS. MATURITY
(NOTE: TREES SHOWN ARE THOSE ADJACENT TO THE WALKS ONLY and DOES NOT INCLUDE THOSE TREES LOCATED IN THE COMMON OPEN SPACE AREAS)

PEDESTRIAN CROSSWALKS with ENHANCED PAVING - MIN. 8' WIDE

MIN. 4' WIDE CONCRETE SIDEWALKS WHERE ACCESSIBLE PATH OF TRAVEL IS INDICATED.

RESIDENTIAL UNITS

ACCESSIBILITY NOTES:

* ALL UNITS PROVIDE ACCESSIBILITY BETWEEN BUILDINGS to the RECREATION AREA, to the PUBLIC RIGHT-of-WAYS and PUBLIC TRANSPORTATION LOCATION.

* ALL PAVING SURFACES as GRAPHICALLY SHOWN on PLAN WILL BE ADA (CA TITLE 24) COMPLIANT.

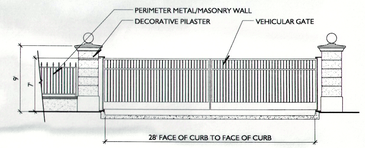

FIRE ACCESS GATE

Scale: 1/8" = 1'-0"

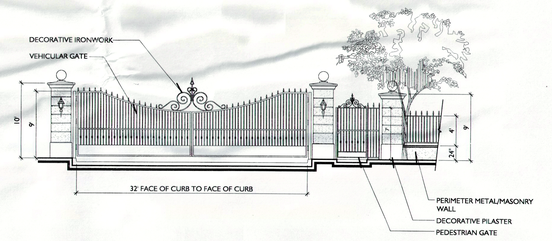

LIVE OAK AVENUE PROJECT GATES

Scale: 1/8" = 1'-0"

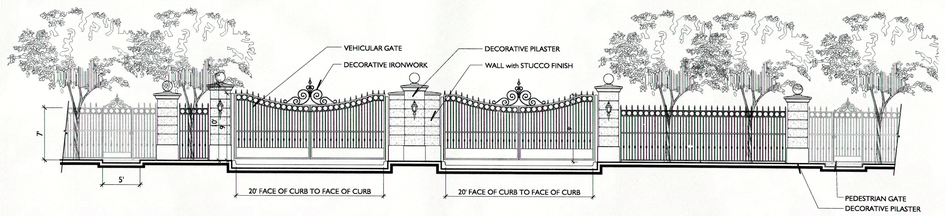

MAYFLOWER AVENUE PROJECT GATES

Scale: 1/8" = 1'-0"

0 15' 30' 60' NORTH

TITLE 24 - WALKABILITY EXHIBIT

SANTA ANITA VILLAGE

Arcadia, California

CLIENT
PRIME ENTERPRISE LLC.
900 S. San Gabriel Blvd. Suite 100
San Gabriel, CA 91776
tel. (626) 285 5550

ENTITLEMENT CONSULTANT
MOSS & ASSOCIATES, INC.
613 Wilshire Blvd., Suite 105
Santa Monica, CA 90401
tel. (310) 395 3481

MJS Design Group
MJSDesign Group
Landscape Architecture
Cannery Village
511 30th Street Newport Beach, CA 92663
(949) 675-9964 Fax (949) 675-9974 mjsdesigngroup.com

SCALE: 1" = 30'
DATE: April 23, 2008
Revised: November 4, 2008

L-2