Alternative 5 (Reduced width launch ramp with jib crane)

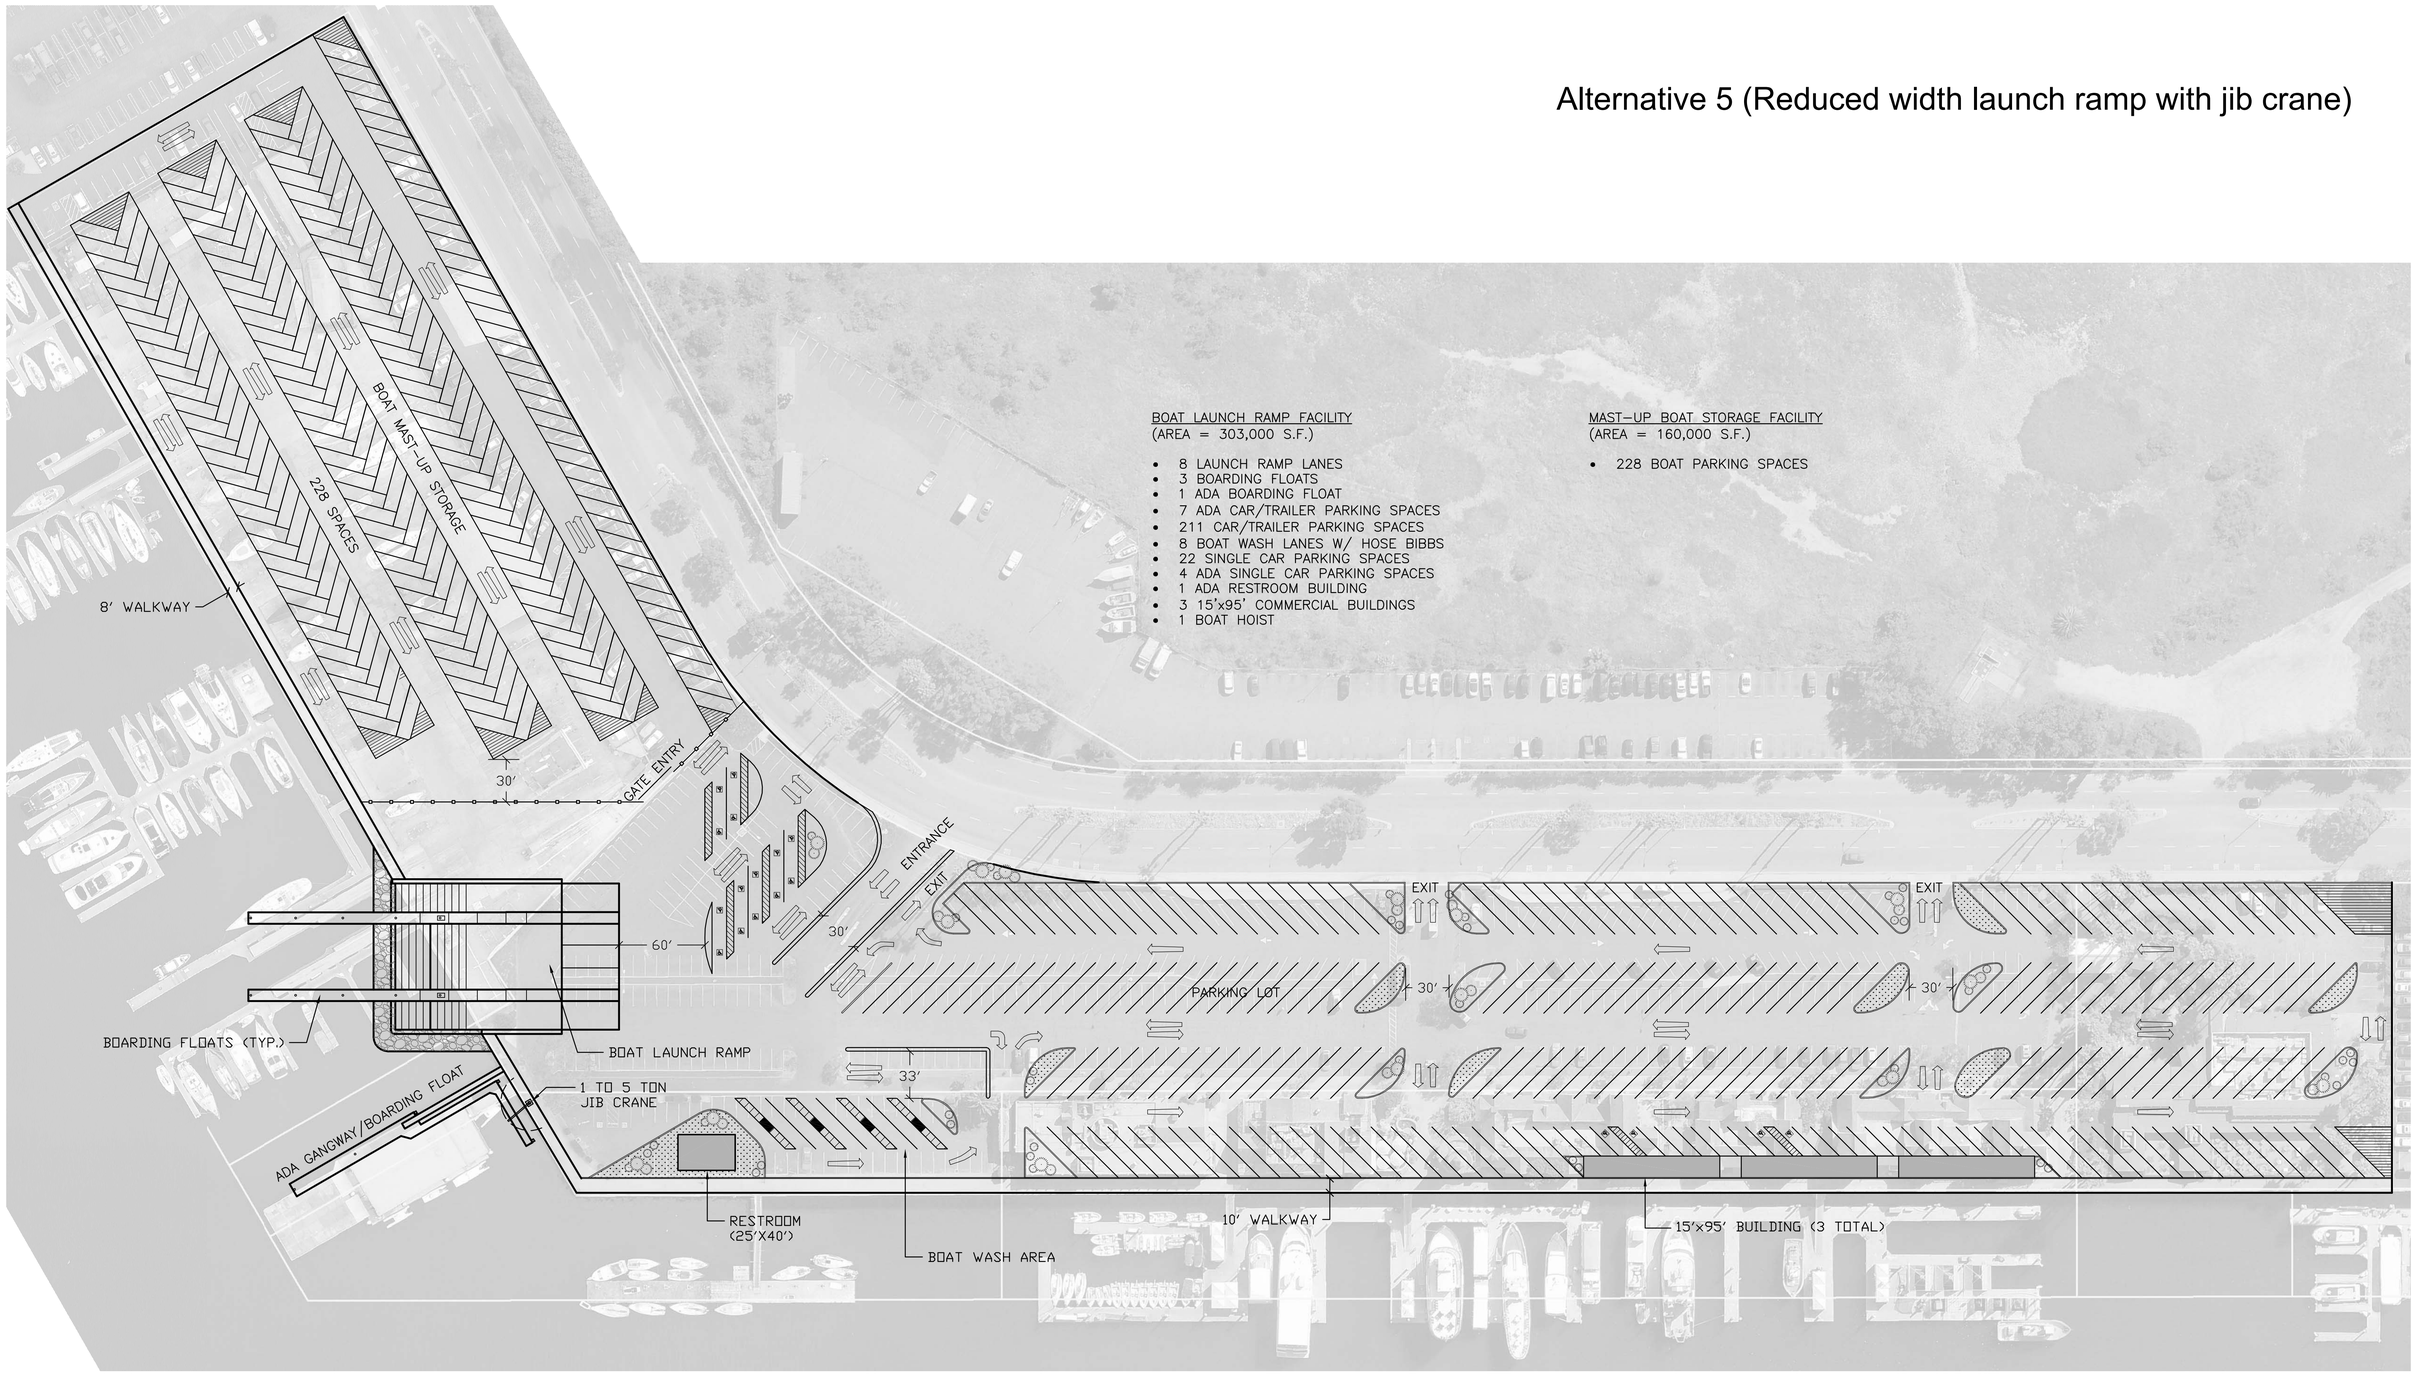

BOAT LAUNCH RAMP FACILITY
(AREA = 303,000 S.F.)

- 8 LAUNCH RAMP LANES
- 3 BOARDING FLOATS
- 1 ADA BOARDING FLOAT
- 7 ADA CAR/TRAILER PARKING SPACES
- 211 CAR/TRAILER PARKING SPACES
- 8 BOAT WASH LANES W/ HOSE BIBBS
- 22 SINGLE CAR PARKING SPACES
- 4 ADA SINGLE CAR PARKING SPACES
- 1 ADA RESTROOM BUILDING
- 3 15'x95' COMMERCIAL BUILDINGS
- 1 BOAT HOIST

MAST-UP BOAT STORAGE FACILITY
(AREA = 160,000 S.F.)

- 228 BOAT PARKING SPACES

1/5 BOAT LAUNCH & MAST-UP BOAT STORAGE PLAN
SCALE: 1" = 50'

50 0 50 100 150 200
SCALE FEET

NOBLE CONSULTANTS, INC.
2201 DUPONT DRIVE, SUITE 830
IRVINE, CA. 92612
949-752-1530
949-752-8381 (FAX)

NO.	DATE	REVISION

DESIGNED BY RMN
DRAWN BY WQ
CHECKED BY RMN
APPROV. BY RMN

COUNTY OF LOS ANGELES

BOAT LAUNCH & MAST-UP BOAT STORAGE FACILITIES CONCEPTUAL ALTERNATIVE 4

PARCELS 54, 55, 56, W, & 61

SHEET 5 OF 6
JOB NO. 928-71
SCALE 1" = 50'
DATE 05/16/14