RECEIVED
DEPT OF REGIONAL PLANNING
PM071006 CSD MODIFICATION
DATE: 28 MAY 2014

22.44.126 ACTON COMMUNITY STANDARDS DISTRICT

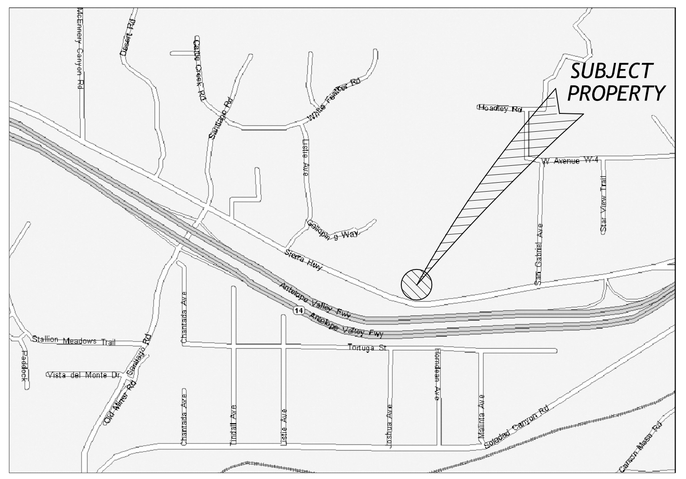

VICINITY MAP
NTS

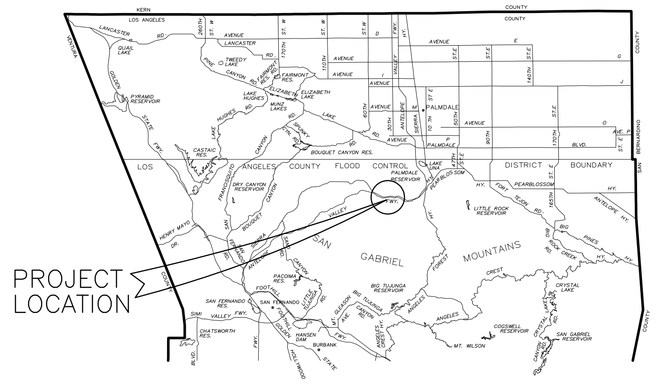

LOCATION MAP
1" = 1000'

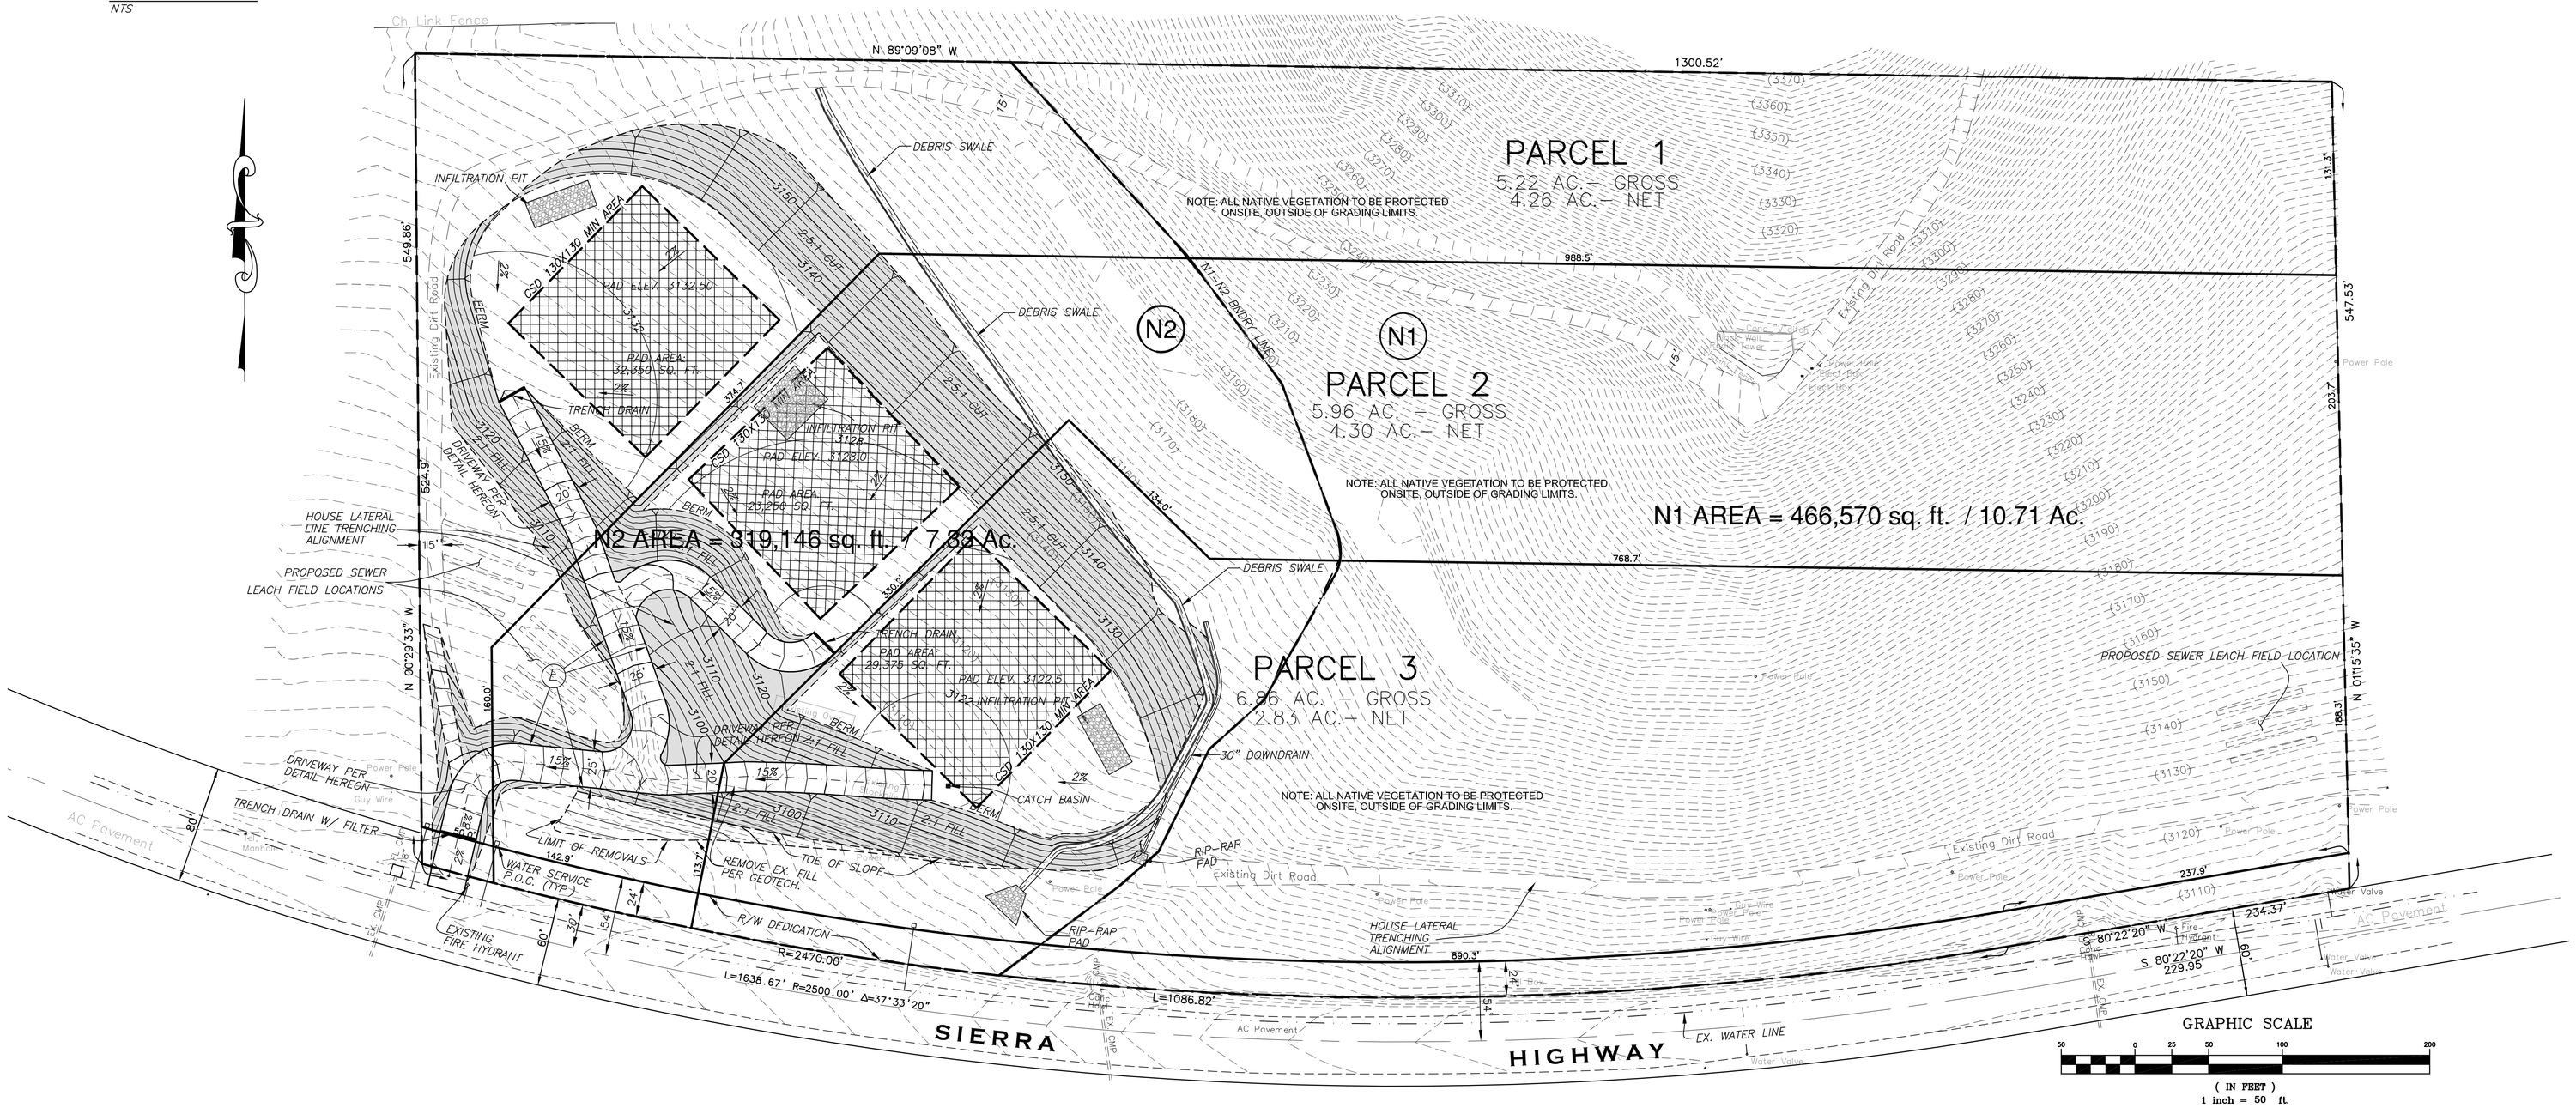

GRAPHIC SCALE
50 0 25 50 100 200
(IN FEET)
1 inch = 50 ft.

ACTON COMMUNITY STANDARDS DISTRICT	
HILLSIDE DESIGN CONSIDERATIONS:	IN COMPLIANCE
PRESERVATION OF NATURAL VEGETATION:	IN COMPLIANCE
ARCHITECTURAL STYLE AND PROJECT DESIGN CONSIDERATIONS:	N/A
DRAINAGE:	IN COMPLIANCE
BILLBOARDS:	N/A
SIGNS:	N/A
FENCE DESIGN:	N/A
EXTERIOR LIGHTING:	N/A
STREET IMPROVMENTS:	N/A
TRAIL EASEMENTS:	IN COMPLIANCE
HOME OCCUPATIONS:	N/A
APPLICABILTY:	N/A
NON-URBAN 1 AREA, ANTELOPE VALLEY AREA PLAN LAND USE POLICY MAP:	IN COMPLIANCE

1961 RES869) MKR 600MM S MON

LEGAL DESCRIPTION:

BEING A SUBDIVISION OF A PORTION OF THE NORTHEAST QUARTER OF THE SOUTHEAST QUARTER OF SECTION 29, T5N, R12W, SBM, IN THE COUNTY OF LOS ANGELES, STATE OF CALIFORNIA, ACCORDING TO THE OFFICIAL PLAT THEREOF.

LICENSED LAND SURVEYOR RONALD N. KOESTER NO. 5930 STATE OF CALIFORNIA

PLANS PREPARED UNDER THE DIRECTION OF

RON KOESTER LS 5930 DATE

CSD MAP

MINOR LAND DIVISION

TENTATIVE PARCEL MAP NO. 071006

LOCATED IN THE UNINCORPORATED TERRITORY OF THE COUNTY OF LOS ANGELES STATE OF CALIFORNIA

REVISIONS | DATE

CSD MAP

SHEET 1 OF 1 SHEETS

CRC 2939

PREPARED FOR

COMERCIAL SERVICES UNLIMITED, INC.
P.O. BOX 6587
LANCASTER, CA. 93539
c/o Mr. Doug Beam

CRC Enterprises
27600 Bouquet Canyon Road Suite 200 Santa Clarita CA 91350
Telephone (661) 297-2336 FAX (661) 297-2331