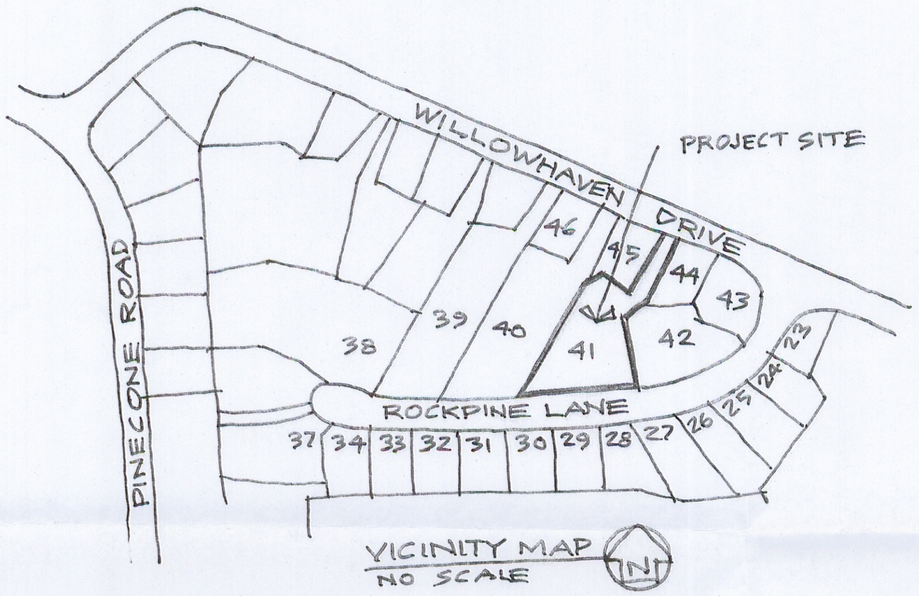

VICINITY MAP
NO SCALE

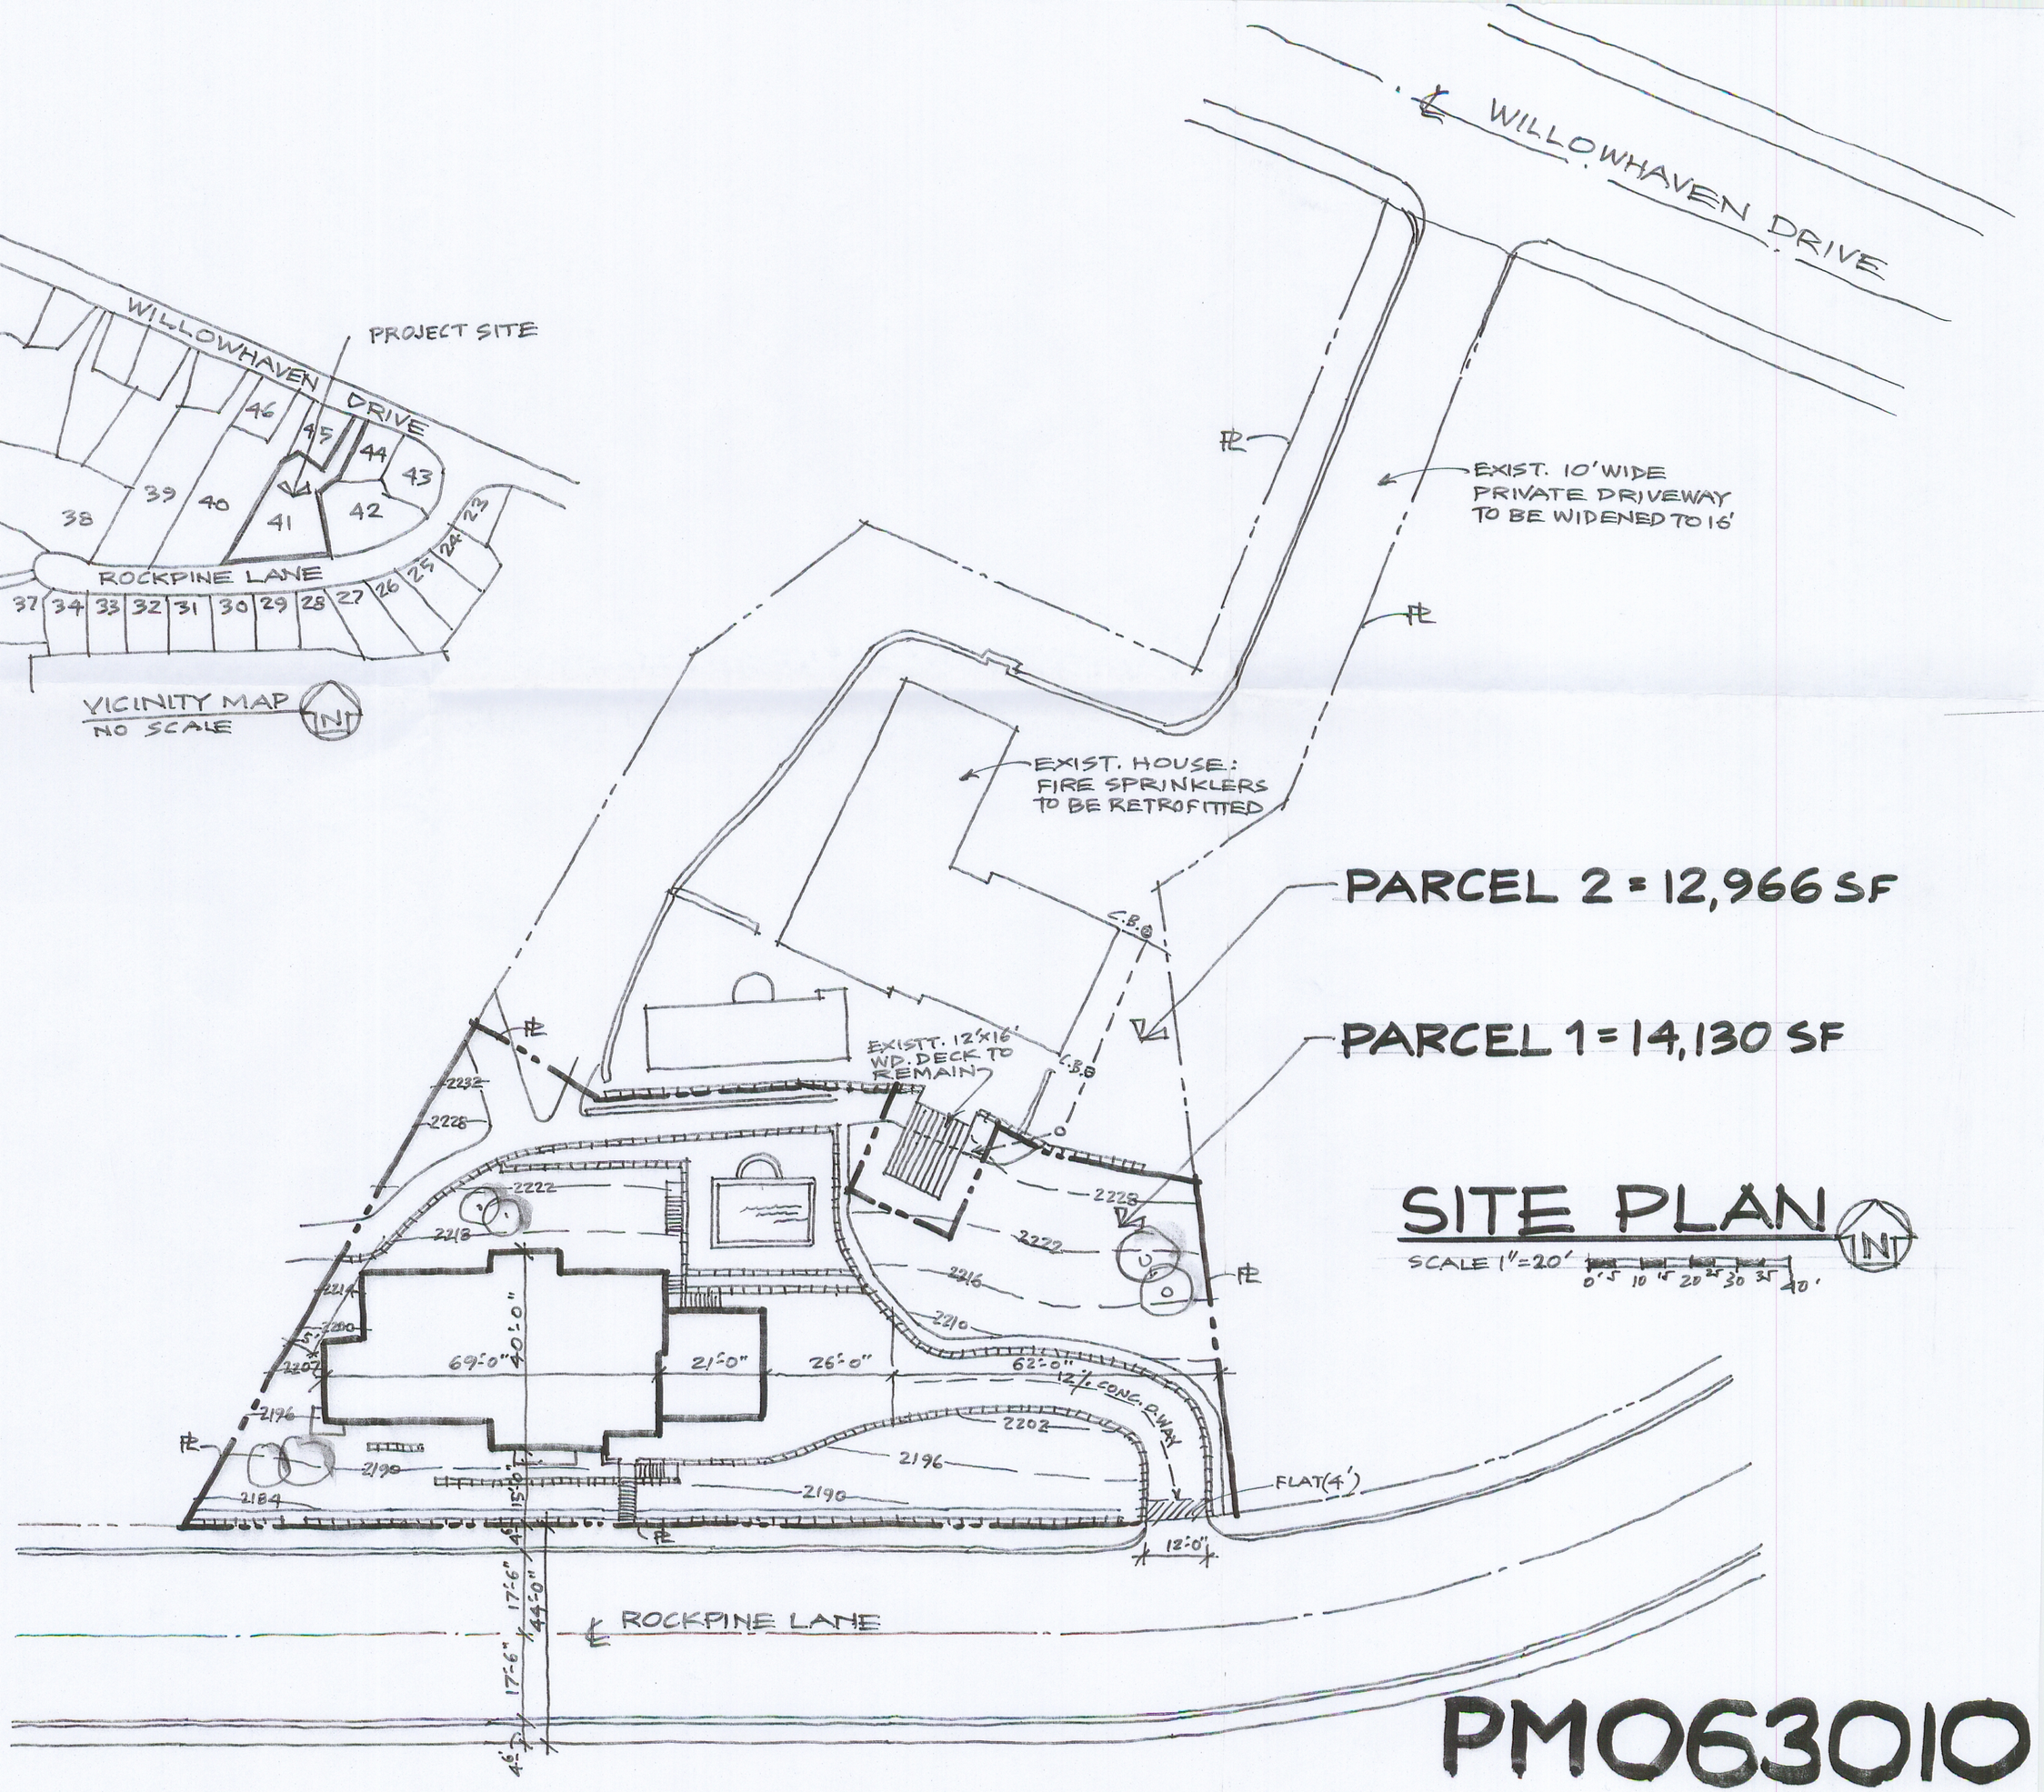

SITE PLAN

SCALE 1"=20'

PM063010