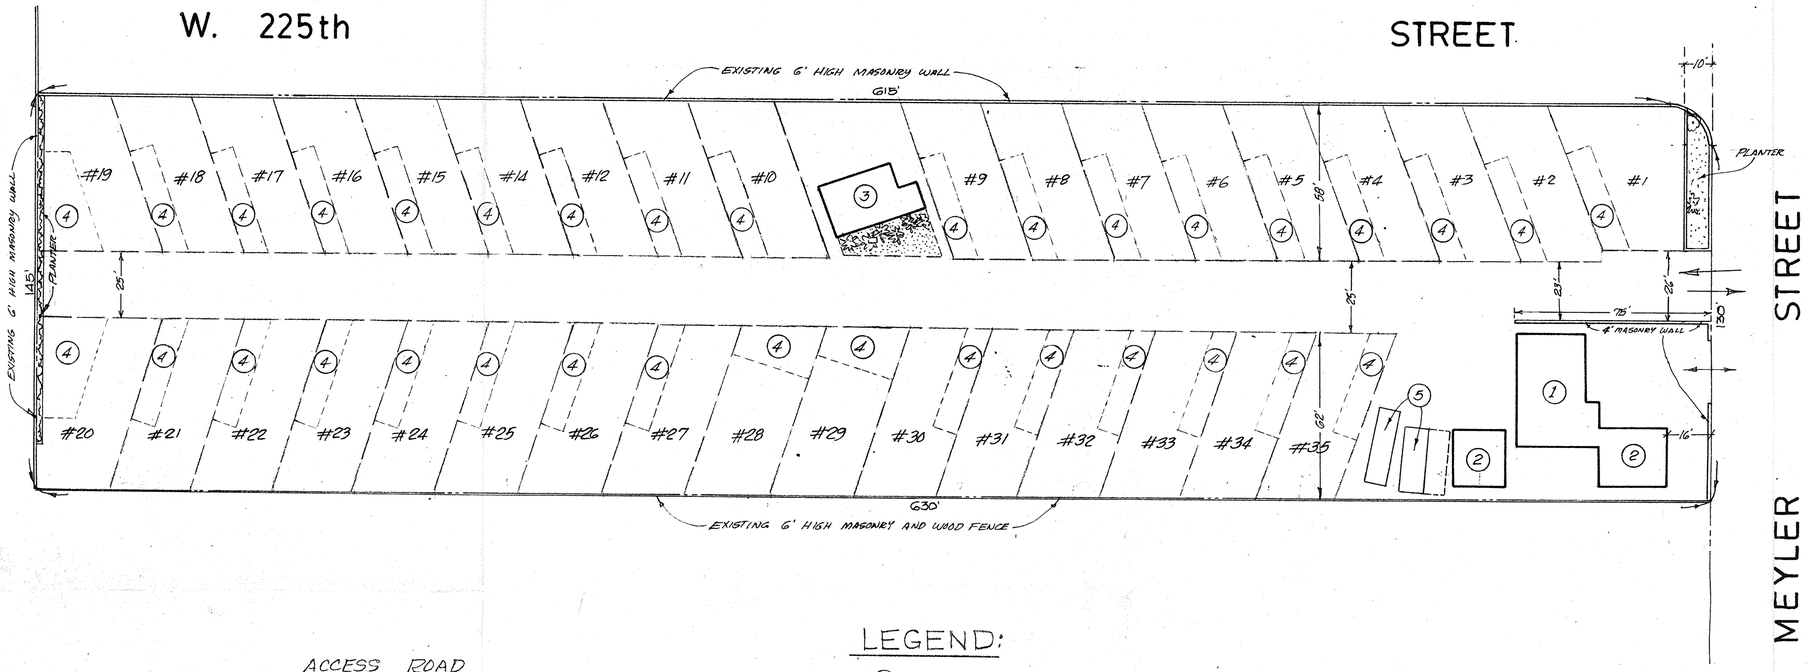

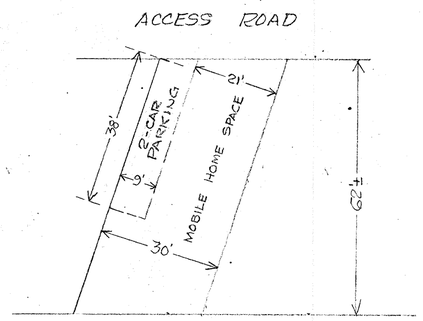

TYPICAL MOBILE HOME SPACE

SCALE: 1" = 20'

LEGEND:

1. SINGLE-FAMILY RESIDENCE (1080 #)
2. 2-CAR GARAGES (880 #)
3. LAUNDRY-REST ROOM FACILITY (600 #)
4. 2-CAR PARKING SPACES
5. TRAILERS

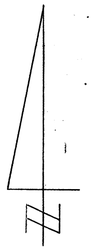

ANACAPA MAP COMPANY

703 SOUTH GLENDORA AVENUE - SUITE 5
WEST COVINA, CALIFORNIA 91790

TITLE: PLOT PLAN — HARBOR MOBILE HOME PARK		SHEET NO.
LOCATION: 22511 MEYLER ST. TORRANCE, CA.	LEGAL: S½ LOT 50, TRACT № 3239 M.B. 37-27/28	
SCALE: 1" = 30'	DATE: 7 AUG 90	JOB NO.: 90-127