WEST ELEVATION

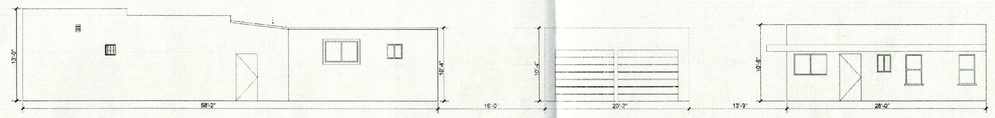

SOUTH ELEVATIONS

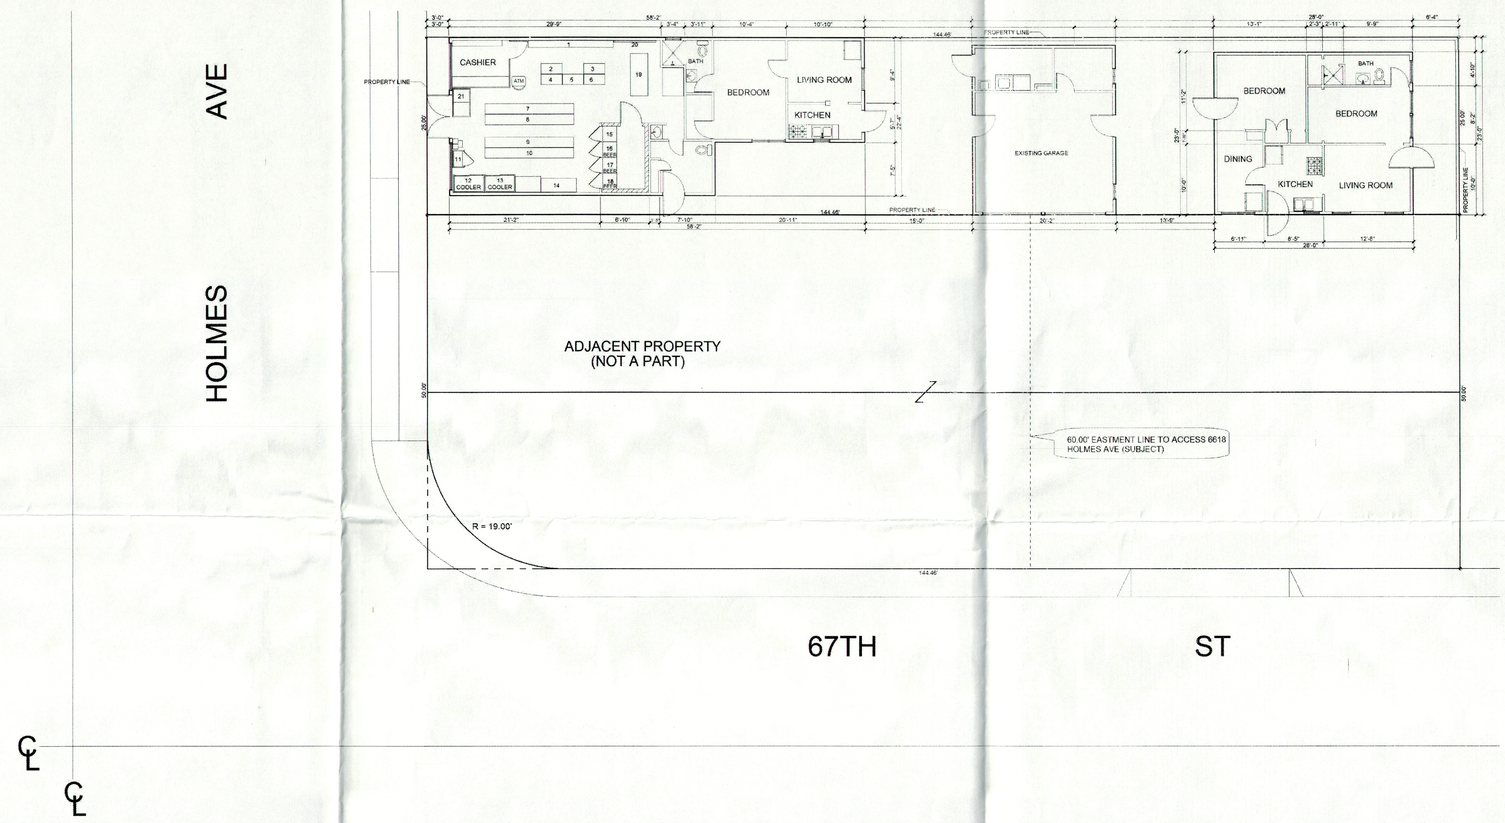

Cabinet key number	Length (L) - inches	Total number of shelves	Number of shelves devoted to alcoholic beverages	Total linear inches of shelves*	Total linear inches of selves devoted to alcoholic beverages**	Percentage of shelf space devoted to alcoholic beverages***
1	144	7	0	1008	0	0.00%
2	36	7	0	252	0	0.00%
3	36	7	0	252	0	0.00%
4	36	6	0	216	0	0.00%
5	36	5	0	180	0	0.00%
6	36	5	0	180	0	0.00%
7	150	5	0	750	0	0.00%
8	150	5	0	750	0	0.00%
9	150	5	0	750	0	0.00%
10	150	5	0	750	0	0.00%
11	30	4	0	120	0	0.00%
12	52	5	0	260	0	0.00%
13	52	5	0	260	0	0.00%
14	60	4	0	240	0	0.00%
15	24	6	0	144	0	0.00%
16	24	6	2	144	48	0.70%
17	24	6	6	144	144	2.10%
18	24	6	6	144	144	2.10%
19	72	1	0	72	0	0.00%
20	45	1	0	45	0	0.00%
21	48	4	0	192	0	0.00%
Total	**1379**	**105**	**14**	**6853**	**336**	**4.90%**

TITLE: SITE AND FLOOR PLAN

ADDRESS:
6618 HOLMES AVE
LOS ANGELES CA 90001-2130

PROPERTY OWNER(S):
CARRENO RAYMUNDO & JESSICA
6618 HOLMES AVE
LOS ANGELES CA 90001-2130

APPLICANT(S):
SZETO + ASSOCIATES
879 W ASHIYA RD
MONTEELLO CA 90640
(626) 512-5050

LEGAL DESCRIPTION:
BRYSON VILLA TRACT LOT 7 BLK G

APN:
6009-022-006

ACREAGE: ± 0.083 (3,611.5 SQFT)

THOMAS GUIDE: LOS ANGELES COUNTY
PAGE/GRID: 674/G7

RADIUS: N/A **DATE:** AUGUST 09, 2013

SCALE: 1" = 10.00' **NORTH:** ↑

PROJECT :	0712- 104	**DRAWN:**	SS
SHEET:	1 OF 1	**REVISIONS:**	
INDEX:	**TITLE:**	**DATE:**	**BY:**
1	SITE AND FLOOR PLAN	AUGUST 09, 2013	SS

FOR DEPARTMENT USE

CASE NO. _____

RECEIVED BY: _____

DATE: _____

SZETO + ASSOCIATES
LAND USE ENTITLEMENT CONSULTANTS
CONDITIONAL USE - VARIANCE - SUDIVISION CONSULTING
ZONING - LICENSING - LAND USE PLANNING - RADIUS MAPS
879 W ASHIYA RD
MONTEBELLO CA 90640
TEL (626) 512-5050
FAX (323) 838-0515
stanleyszeto@sbcglobal.net