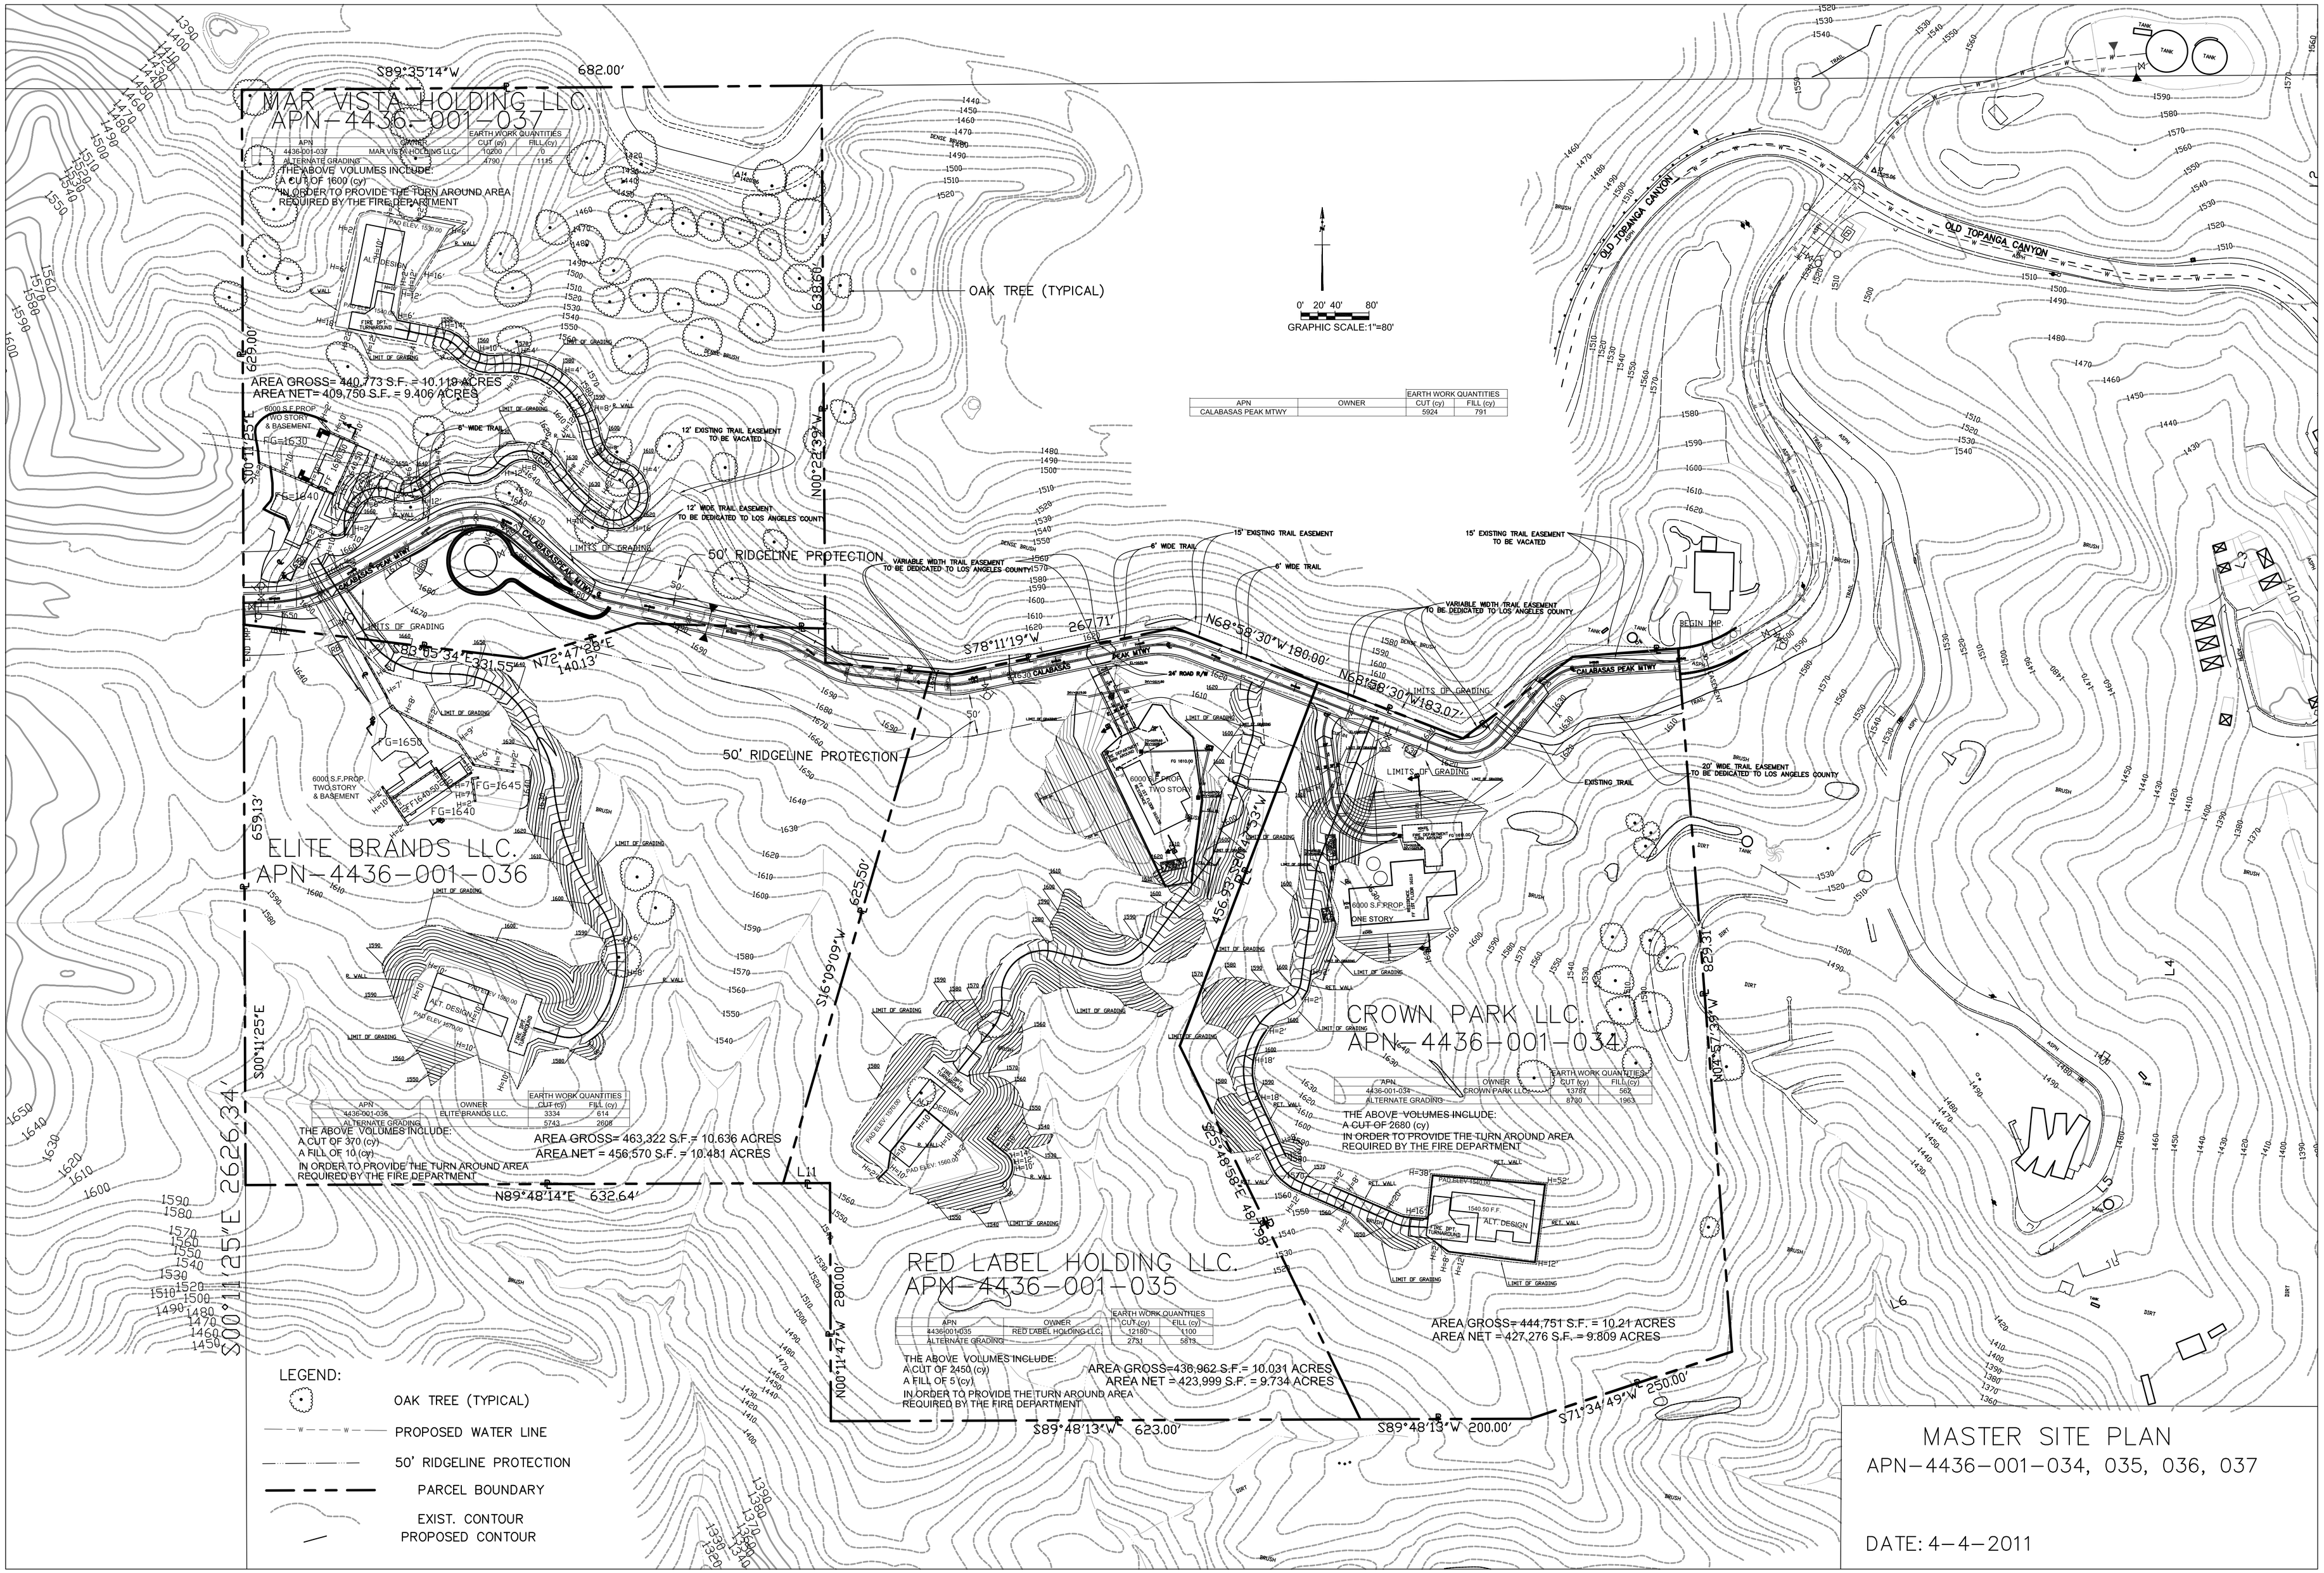

APN	OWNER	EARTH WORK QUANTITIES CUT (cy)	FILL (cy)
4436-001-037	MAR VISTA HOLDING LLC.	10200	0
ALTERNATE GRADING		4790	1115

THE ABOVE VOLUMES INCLUDE:
A CUT OF 1600 (cy)
IN ORDER TO PROVIDE THE TURN AROUND AREA REQUIRED BY THE FIRE DEPARTMENT

APN	OWNER	EARTH WORK QUANTITIES CUT (cy)	FILL (cy)
CALABASAS PEAK MTWY		5924	791

APN	OWNER	EARTH WORK QUANTITIES CUT (cy)	FILL (cy)
4436-001-036	ELITE BRANDS LLC.	3334	614
ALTERNATE GRADING		5743	2608

THE ABOVE VOLUMES INCLUDE:
A CUT OF 370 (cy)
A FILL OF 10 (cy)
IN ORDER TO PROVIDE THE TURN AROUND AREA REQUIRED BY THE FIRE DEPARTMENT

APN	OWNER	EARTH WORK QUANTITIES CUT (cy)	FILL (cy)
4436-001-034	CROWN PARK LLC.	13787	563
ALTERNATE GRADING		8730	1963

THE ABOVE VOLUMES INCLUDE:
A CUT OF 2680 (cy)
IN ORDER TO PROVIDE THE TURN AROUND AREA REQUIRED BY THE FIRE DEPARTMENT

APN	OWNER	EARTH WORK QUANTITIES CUT (cy)	FILL (cy)
4436001-035	RED LABEL HOLDING LLC.	12180	100
ALTERNATE GRADING		2731	5813

THE ABOVE VOLUMES INCLUDE:
A CUT OF 2450 (cy)
A FILL OF 5 (cy)
IN ORDER TO PROVIDE THE TURN AROUND AREA REQUIRED BY THE FIRE DEPARTMENT