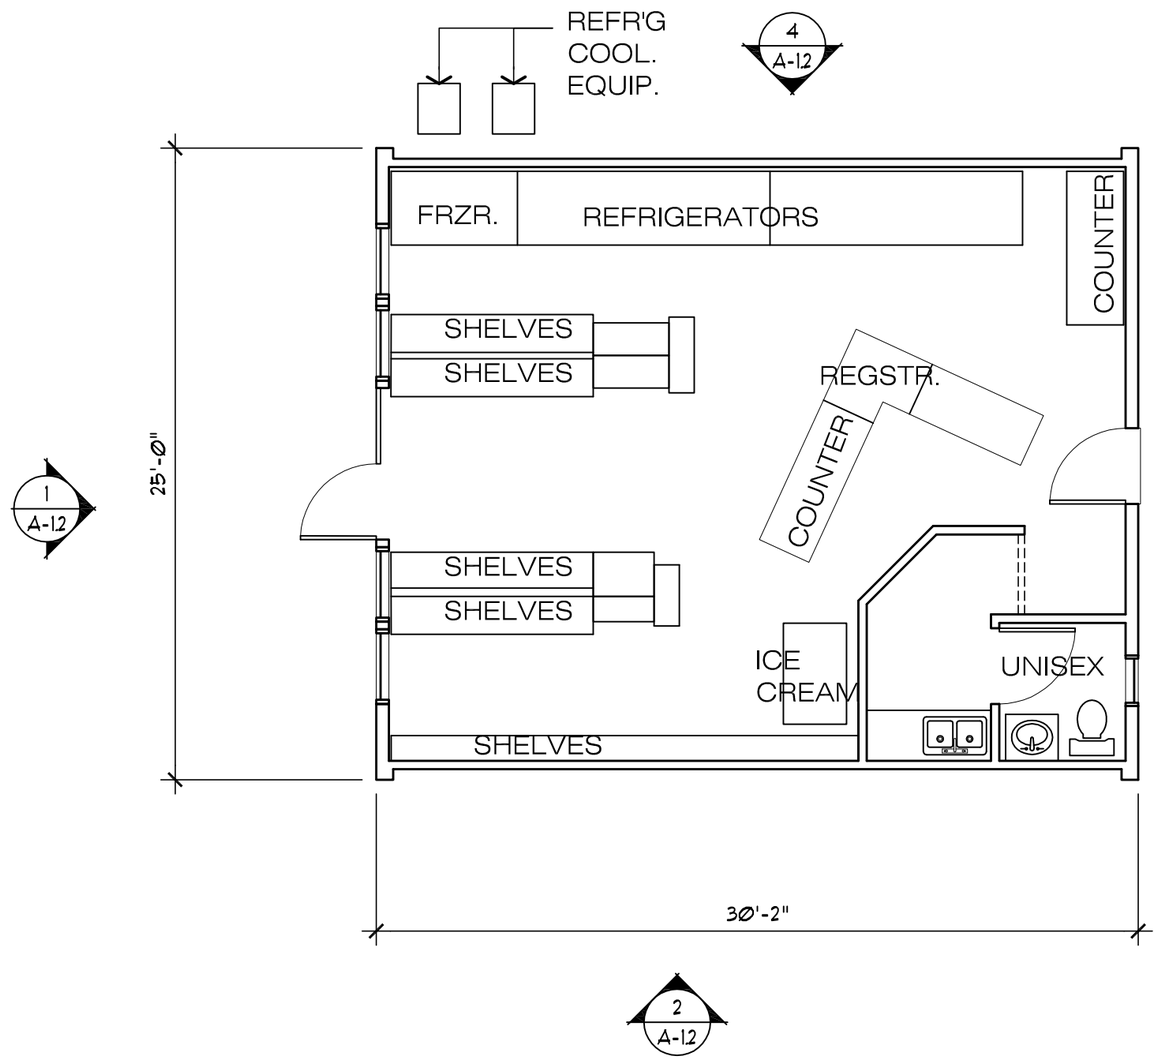

EXISTING MARKET FLOOR PLAN

4158 W. 111TH STREET, INGLEWOOD CA, 90304

1

AL'S MARKET

PEDRO S. MARTINEZ
4158 W. 111th STREET
Inglewood, California 90304
PHONE: 310-673-1704

OWNER:
PEDRO MARTINEZ
11312 ACACIA AVE.
INGLEWOOD, CA
90304
PH. 310-677-1602

DRAWN BY:

FRANCISCO MARTINEZ
5015 W. 121st ST.
HAWTHORNE, CA
90250
PH. 310-349-0108
FAX. 310-355-0956

SHEET TITLE

FLOOR PLAN

SHEET NO.

A - 1.1

SCALE: 3/16"=1'-0'

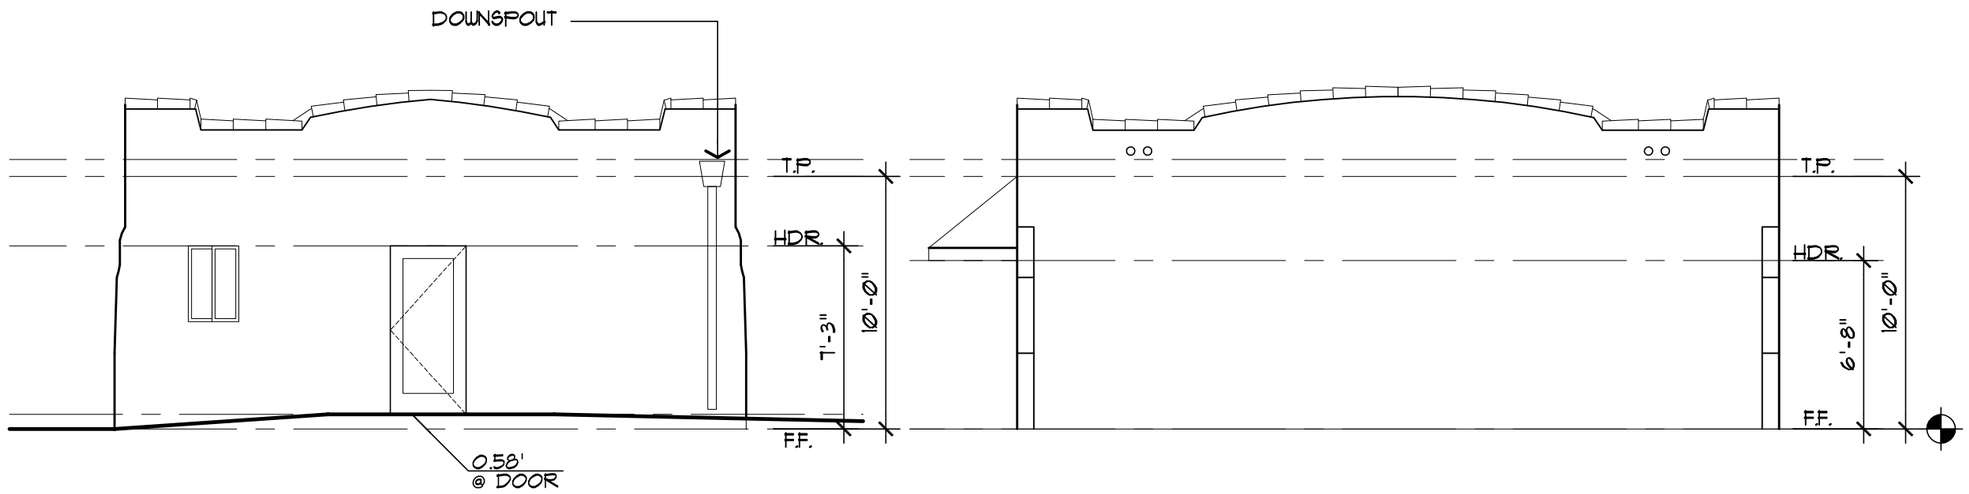

REAR ELEVATION 3

FREEMAN AVE. ELEVATION 2

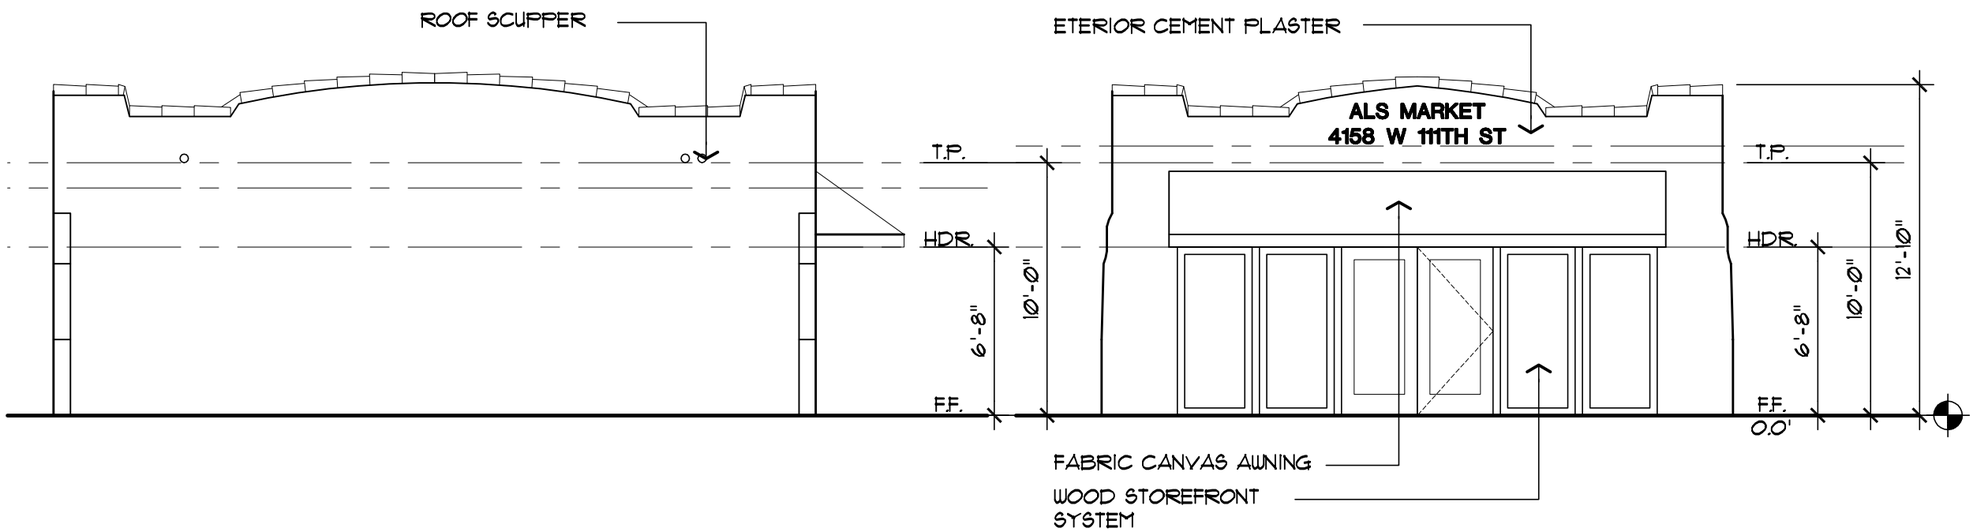

EAST ELEVATION 4

111TH STREET ELEVATION 1

AL'S MARKET

PEDRO S. MARTINEZ
4158 W. 111th STREET
Inglewood, California 90304
PHONE: 310-673-1704

OWNER:
PEDRO MARTINEZ
11312 ACACIA AVE.
INGLEWOOD, CA
90304
PH. 310-677-1602

DRAWN BY:

FRANCISCO MARTINEZ
5015 W. 121st ST.
HAWTHORNE, CA
90250
PH. 310-349-0108
FAX. 310-355-0956

SHEET TITLE
EXISTING MARKET ELEVATIONS

SHEET NO.
A - 1.2
SCALE: 3/16"=1'-0'

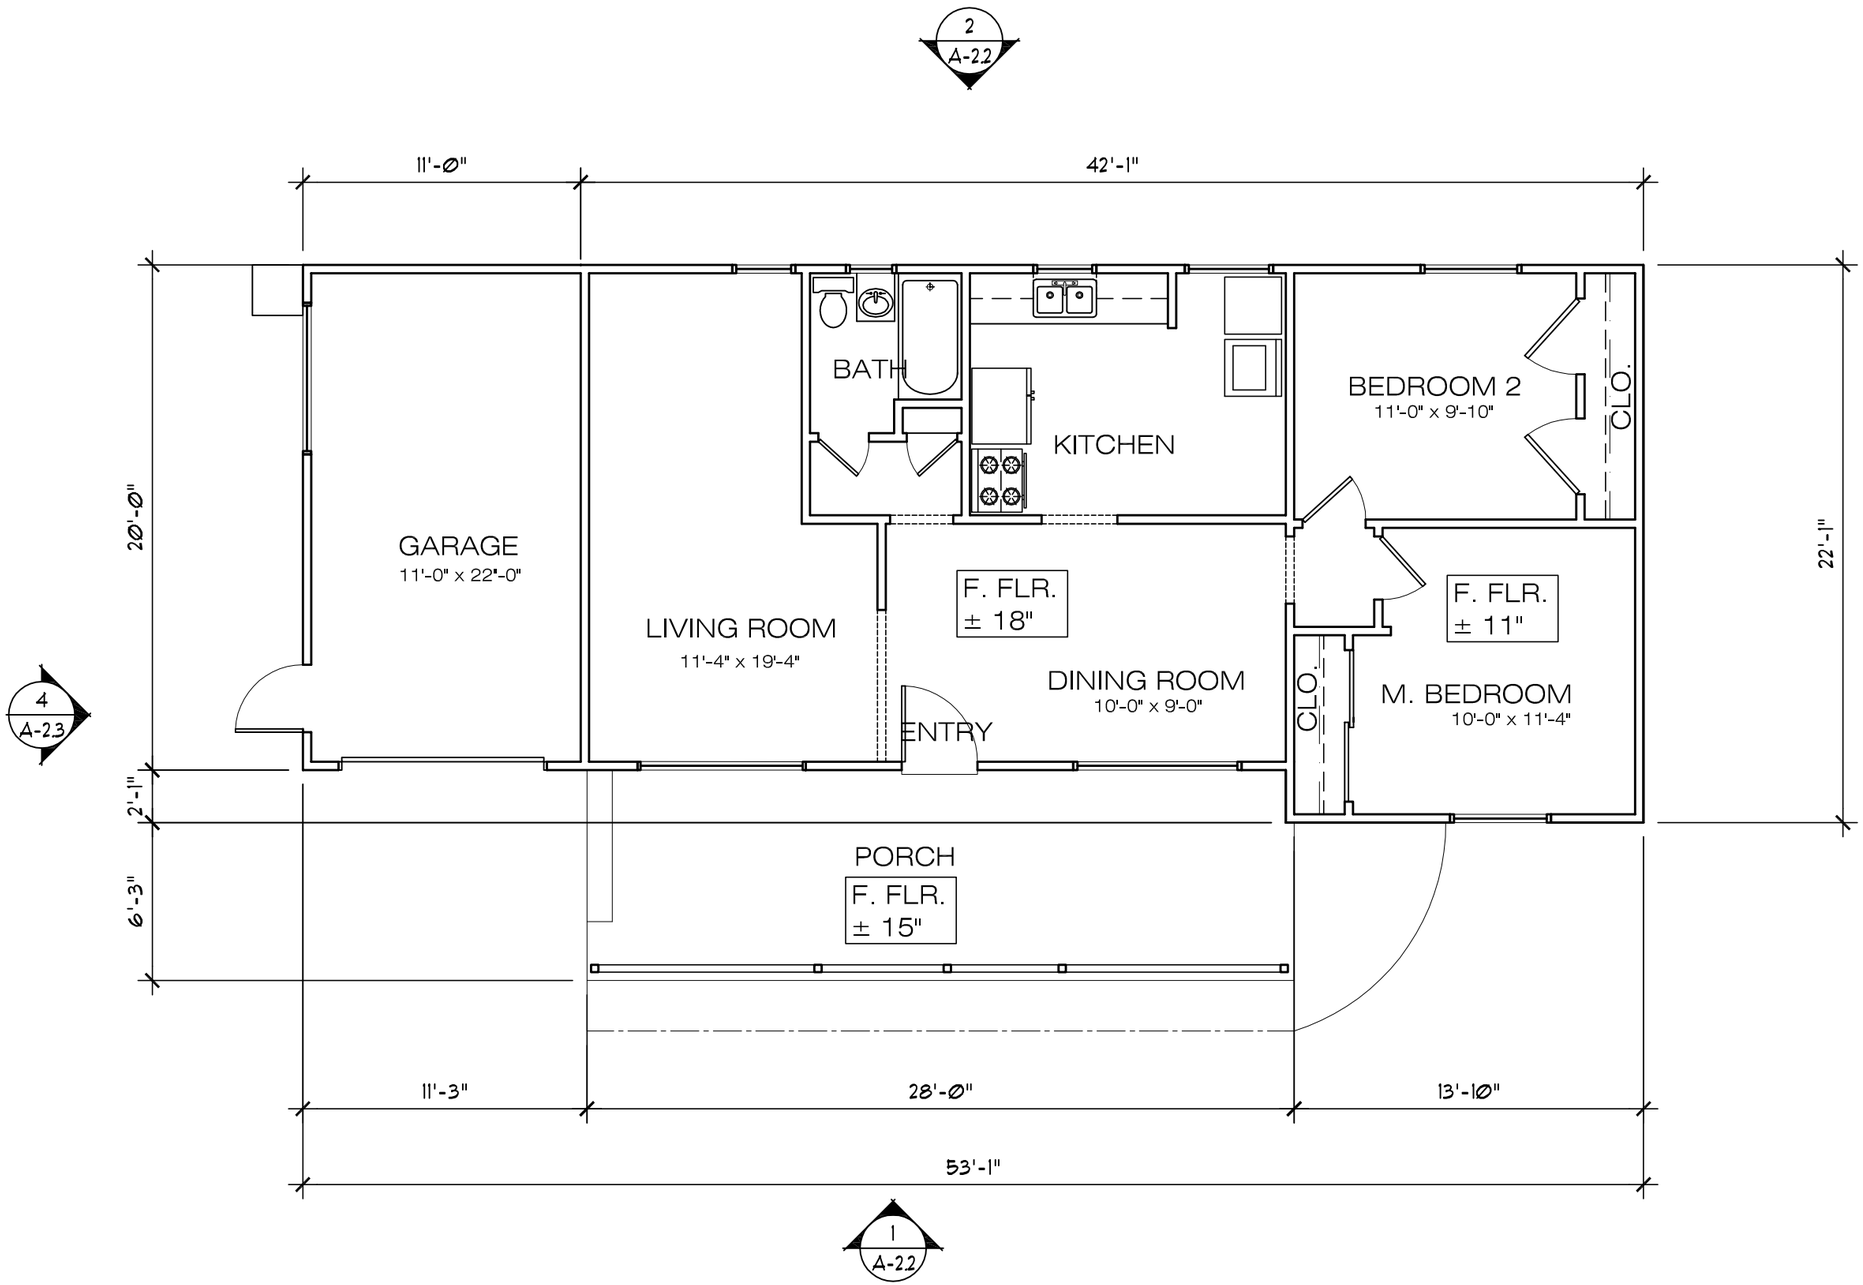

EXISTING HOUSE FLOOR PLAN

11106 FREEMAN AVE. INGLEWOOD CA 90204

1

AL'S MARKET

PEDRO S. MARTINEZ
4158 W. 111th STREET
Inglewood, California 90304
PHONE: 310-673-1704

OWNER:
PEDRO MARTINEZ
11312 ACACIA AVE.
INGLEWOOD, CA
90304
PH. 310-677-1602

DRAWN BY:

FRANCISCO MARTINEZ
5015 W. 121st ST.
HAWTHORNE, CA
90250
PH. 310-349-0108
FAX. 310-355-0956

SHEET TITLE
FLOOR PLAN

SHEET NO.
A - 2.1
SCALE: 3/16"=1'-0'

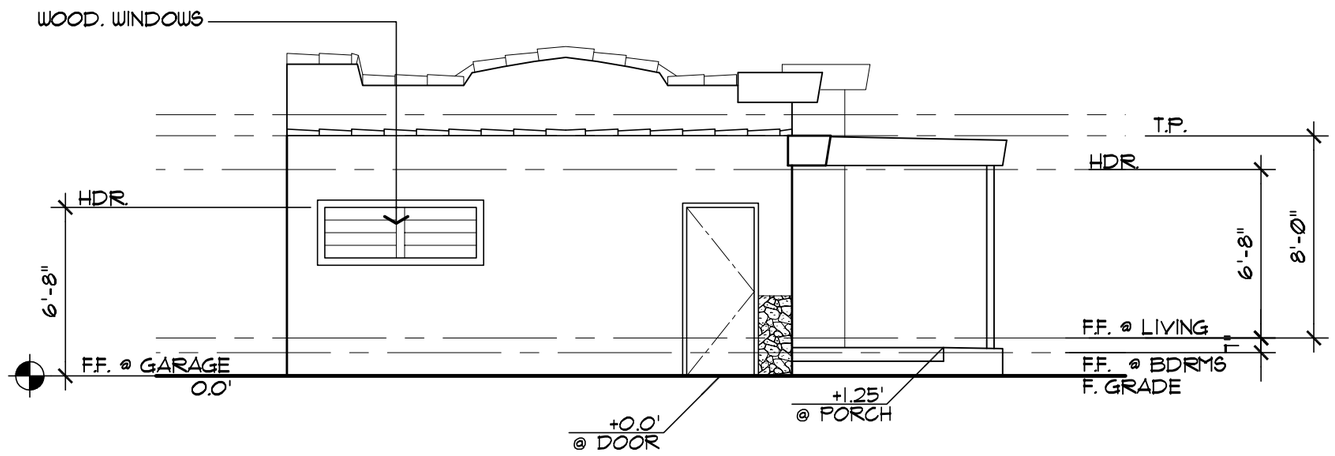

NORTH ELEVATION 4

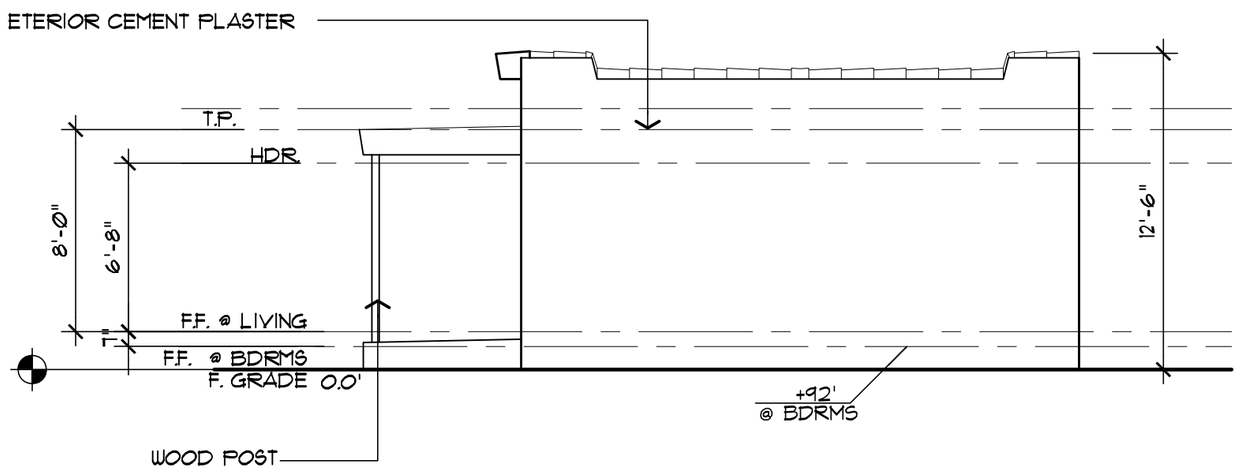

SOUTH ELEVATION 3

AL'S MARKET
PEDRO S. MARTINEZ
4158 W. 111th STREET
Inglewood, California 90304
PHONE: 310-673-1704

OWNER:
PEDRO MARTINEZ
11312 ACACIA AVE.
INGLEWOOD, CA
90304
PH. 310-677-1602

DRAWN BY:
FRANCISCO MARTINEZ
5015 W. 121st ST.
HAWTHORNE, CA
90250
PH. 310-349-0108
FAX. 310-355-0956

SHEET TITLE
EXISTING HOUSE ELEVATIONS

SHEET NO.
A - 2.3
SCALE: 3/16"=1'-0'

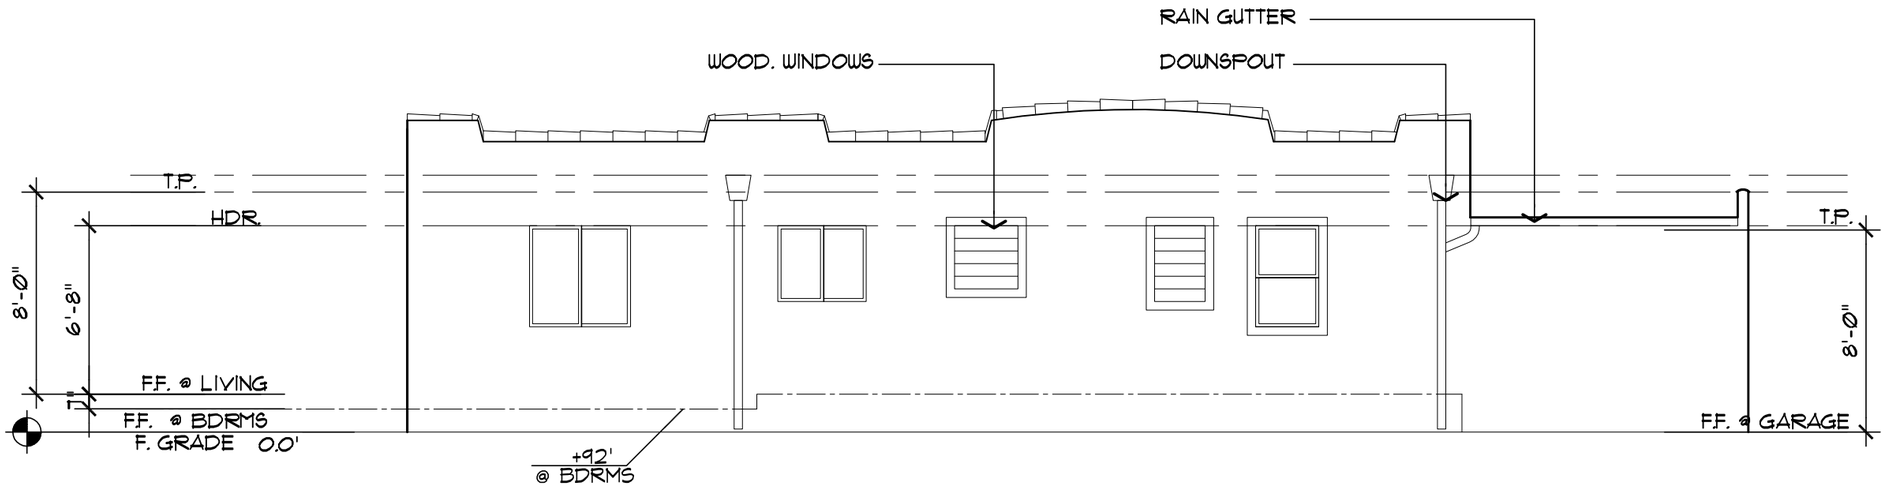

REAR ELEVATION 2

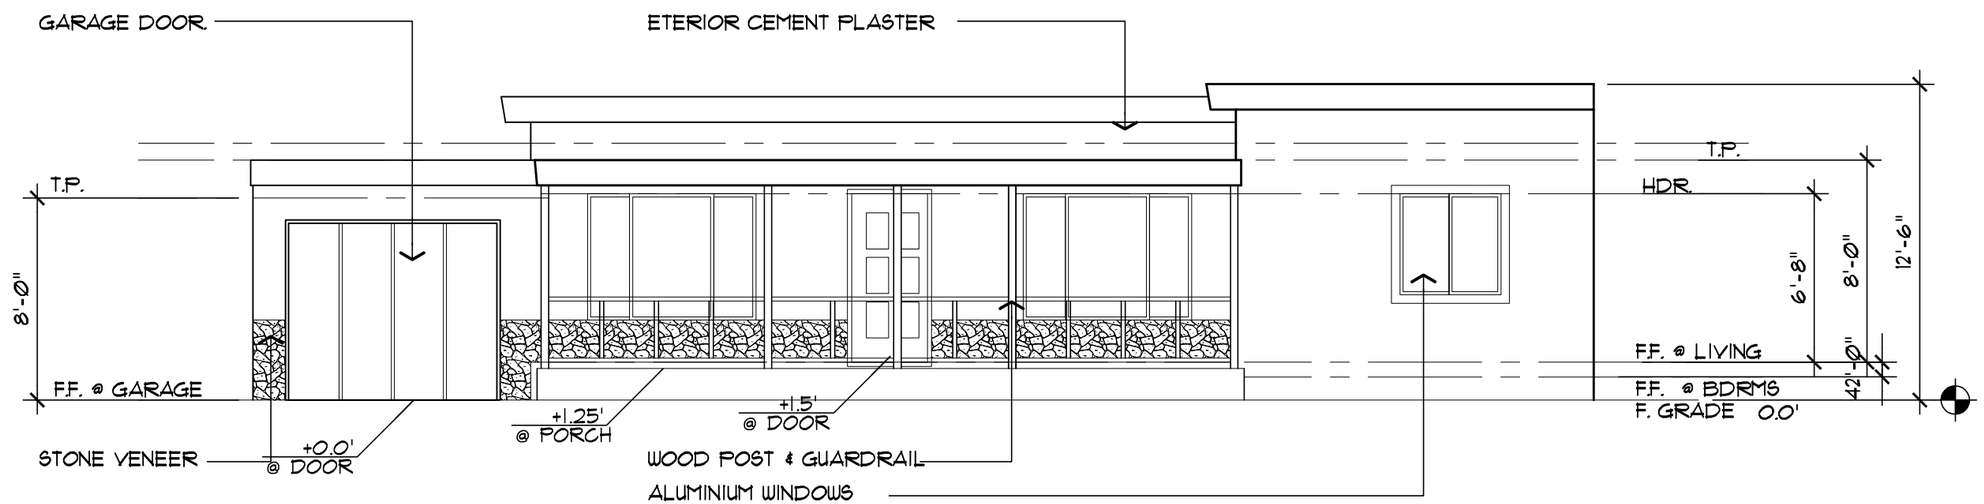

FREEMAN AVE. ELEVATION 1

AL'S MARKET

PEDRO S. MARTINEZ
4158 W. 111th STREET
Inglewood, California 90304
PHONE: 310-673-1704

OWNER:
PEDRO MARTINEZ
11312 ACACIA AVE.
INGLEWOOD, CA
90304
PH. 310-677-1602

DRAWN BY:
FRANCISCO MARTINEZ
5015 W. 121st ST.
HAWTHORNE, CA
90250
PH. 310-349-0108
FAX. 310-355-0956

SHEET TITLE
EXISTING HOUSE ELEVATIONS

SHEET NO.
A - 2.2
SCALE: 3/16"=1'-0'

4035	23 SHEET	P. A. 4035-23	TRA 5237 5241	REVISED 95030902004001-09 2008051507-22					SEARCH NO		OFFICE OF THE ASSESSOR COUNTY OF LOS ANGELES COPYRIGHT © 2002

2009

MAPPING AND GIS SERVICES
SCALE 1" = 60'

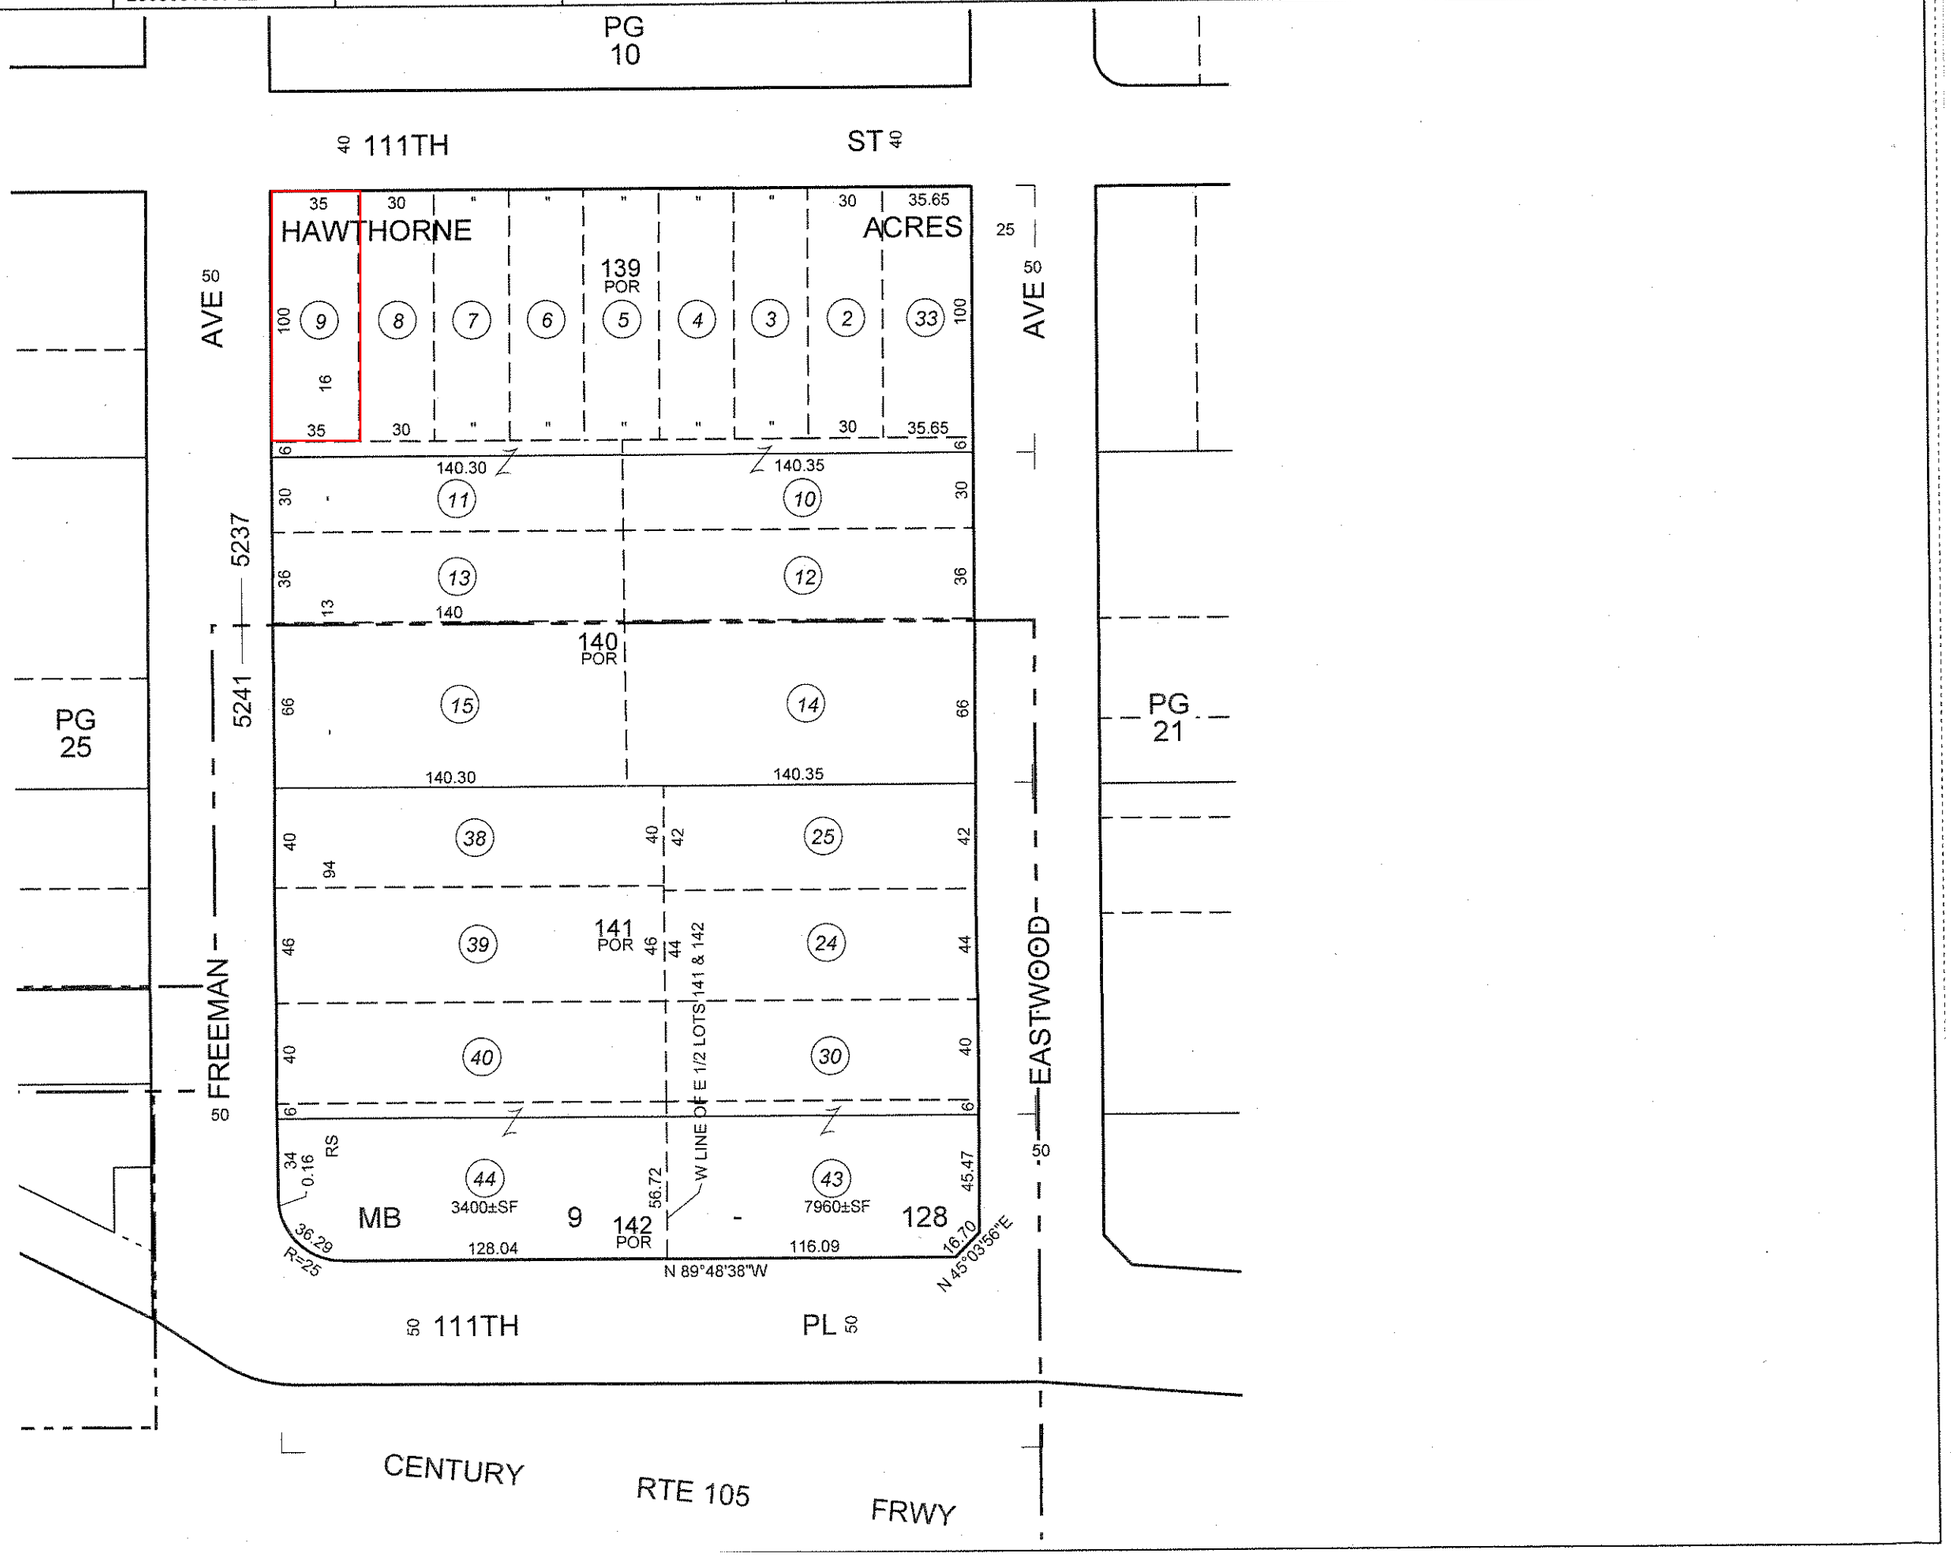

ASSESSORS I.D. NUMBER	4035-023-009
TRACT	#05237
MAP REFERENCE:	M.B.142-1228
LOT:	139
COUNTY LOS ANGELES STATE OF CALIFORNIA,	
ZONE:	R-2

REFRIGERATION COOLING EQUIPMENT

WATER HEATER

19'-5"
CENTER OF STREET
6'-7"
2'-7"
4'-0" SIDEWALK
10'-7"
30'-2"
6'-2"
100'-0"
53'-1"

PROP. LINE

1'-0"

6'-0" CHAIN-LINK FENCE

9'-1"

111th STREET

35'-0"
25'-0"

PROP. LINE

EXISTING GARAGE

EXISTING SINGLE FAMILY HOME

EXISTING MARKET

PROP. LINE

22'-1"

EXISTING PORCH

DRIVEWAY APPROACH

11'-11"

EXISTING POLE

11"

4'-0" SIDEWALK

PROP. LINE

9'-6"
5'-6"

6'-0" TUBE-STEEL FENCE

CHAIN-LINK FENCE

PLANTER

GRASS AREA

FREEMAN AVE.

NORTH

scale: 1" = 10'-0"

0 10 20 30 40

AL'S MARKET

PEDRO S. MARTINEZ
4158 W. 111th STREET
Inglewood, California 90304
PHONE: 310-673-1704

OWNER:
PEDRO MARTINEZ
11312 ACACIA AVE.
INGLEWOOD, CA
90304
PH. 310-677-1602

DRAWN BY:
FRANCISCO MARTINEZ
5015 W. 121st ST.
HAWTHORNE, CA
90250
PH. 310-349-0108
FAX. 310-355-0956

SHEET TITLE

SITE PLAN

SHEET NO.
SP - 1
SCALE: 1" = 10'

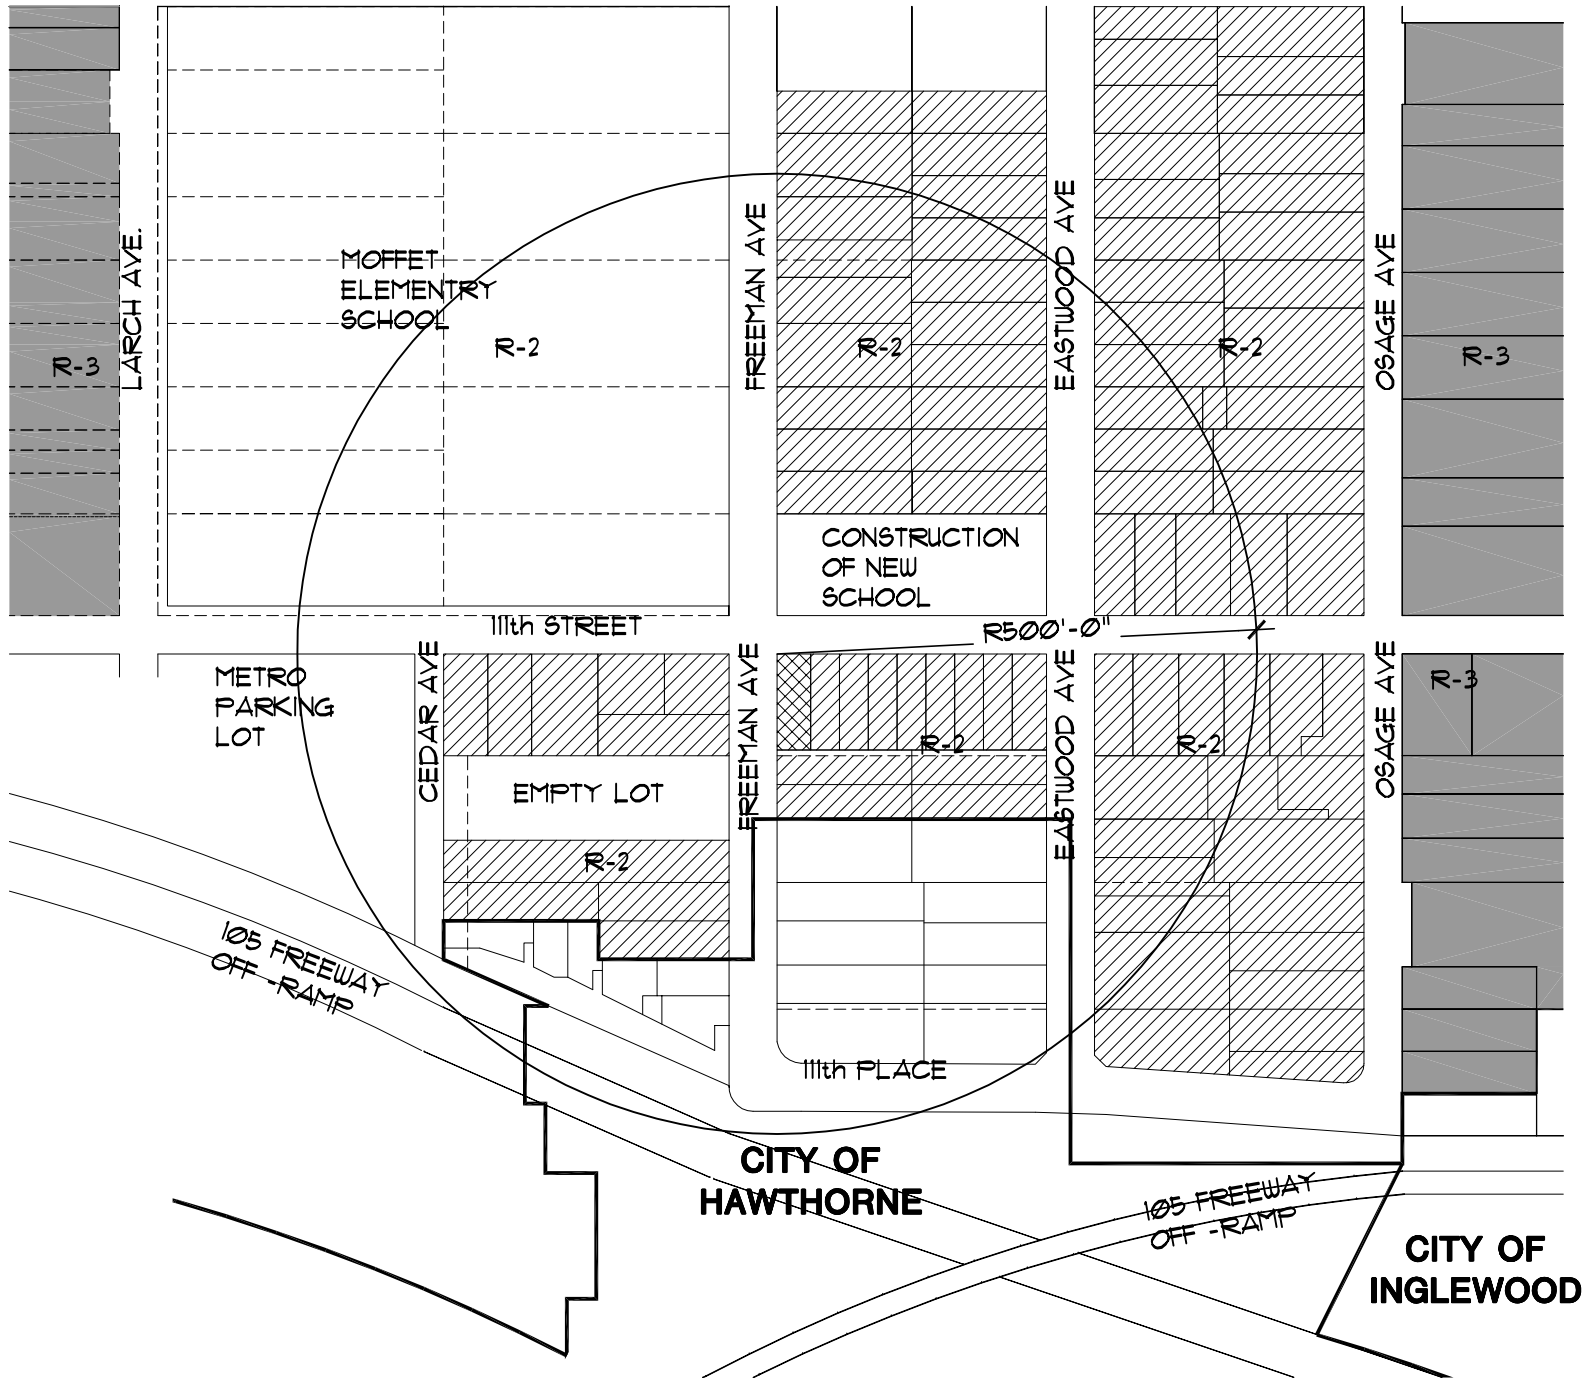

LEGEND:

- PROJECT SITE
- R-2 TWO-FAMILY RESIDENCE
- R-3 LIMITED MULTI-FAMILY RESIDENCE
- CITY AND COUNTY BOUNDARY

NORTH

scale: 1" = 200'-0"

0 200 400 600 800

AL'S MARKET

PEDRO S. MARTINEZ
4158 W. 111th STREET
Inglewood, California 90304
PHONE: 310-673-1704

OWNER:
PEDRO MARTINEZ
11312 ACACIA AVE.
INGLEWOOD, CA
90304
PH. 310-677-1602

DRAWN BY:

FRANCISCO MARTINEZ
5015 W. 121st ST.
HAWTHORNE, CA
90250
PH. 310-349-0108
FAX. 310-355-0956

SHEET TITLE

LAND USE MAP

SHEET NO.
SP-2
SCALE: 1" = 200'

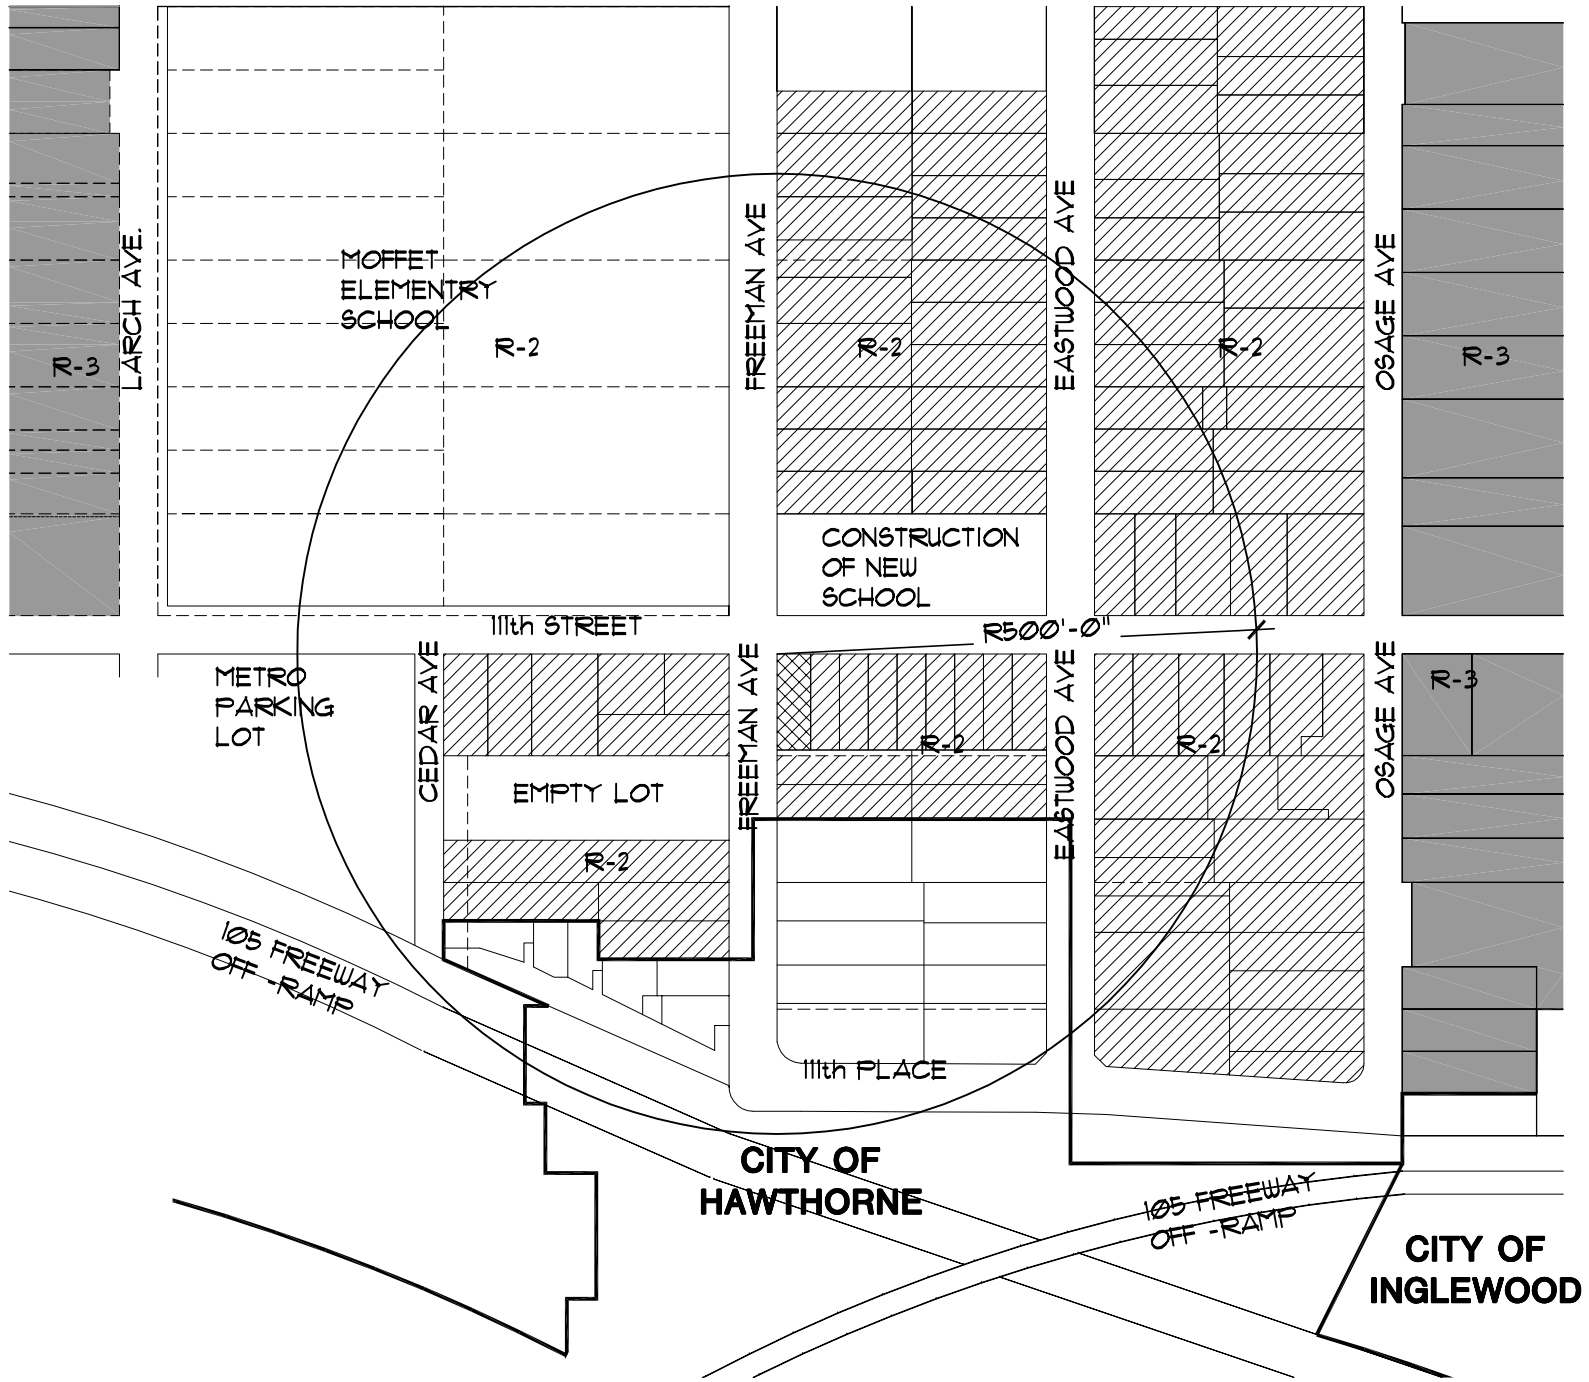

LEGEND:

- PROJECT SITE
- R-2 TWO-FAMILY RESIDENCE
- R-3 LIMITED MULTI-FAMILY RESIDENCE
- CITY AND COUNTY BOUNDARY

NORTH

scale: 1" = 200'-0"

0 200 400 600 800

AL'S MARKET

PEDRO S. MARTINEZ
4158 W. 111th STREET
Inglewood, California 90304
PHONE: 310-673-1704

OWNER:
PEDRO MARTINEZ
11312 ACACIA AVE.
INGLEWOOD, CA
90304
PH. 310-677-1602

DRAWN BY:

FRANCISCO MARTINEZ
5015 W. 121st ST.
HAWTHORNE, CA
90250
PH. 310-349-0108
FAX. 310-355-0956

SHEET TITLE

LAND USE MAP

SHEET NO.
SP-2
SCALE: 1" = 200'