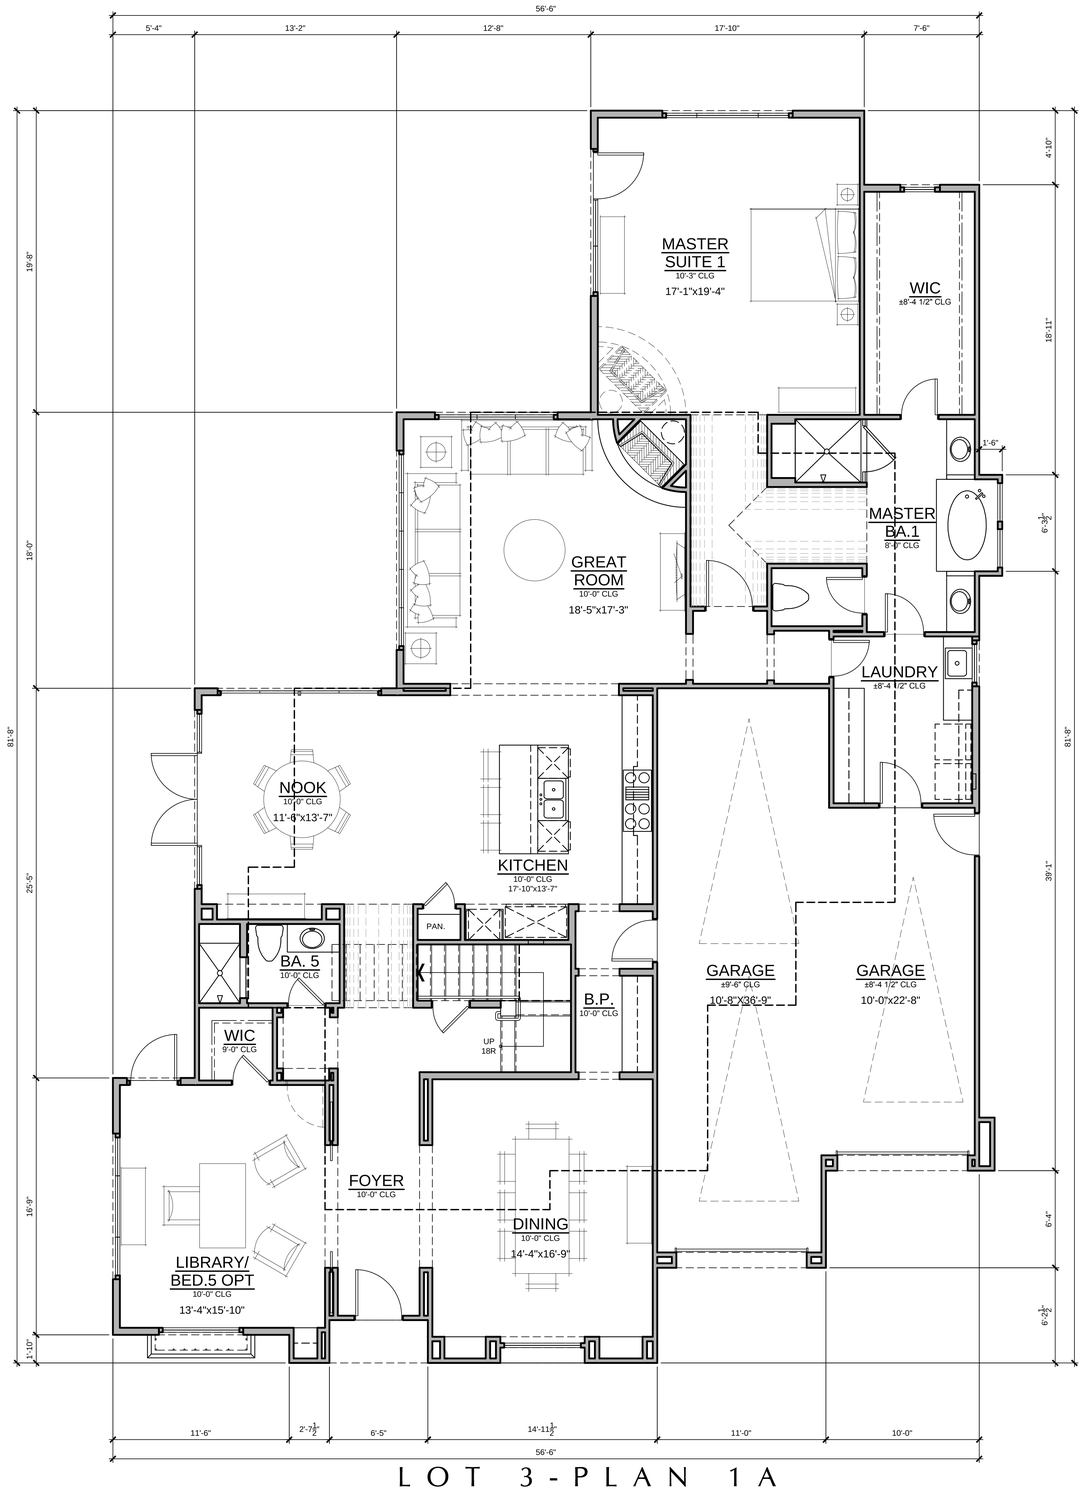

L O T 3 - P L A N 1 A

4,119 SF TOTAL
FIRST FLOOR PLAN
2,600 SF

0 2' 8'
1' 4'

N

M O N T E N I D O

MALIBU, CALIFORNIA

Angeleno Associates, Inc.
147 City Place Drive, Santa Ana , Ca 92705
www. angelenoarchitects.com Tel: (714) 285-1888
1114 2012 © Angeleno Associates, Inc.

VINTAGE COMMNUNITIES
CALIFORNIA PACIFIC HOMES
09.06.12
1A-2.0

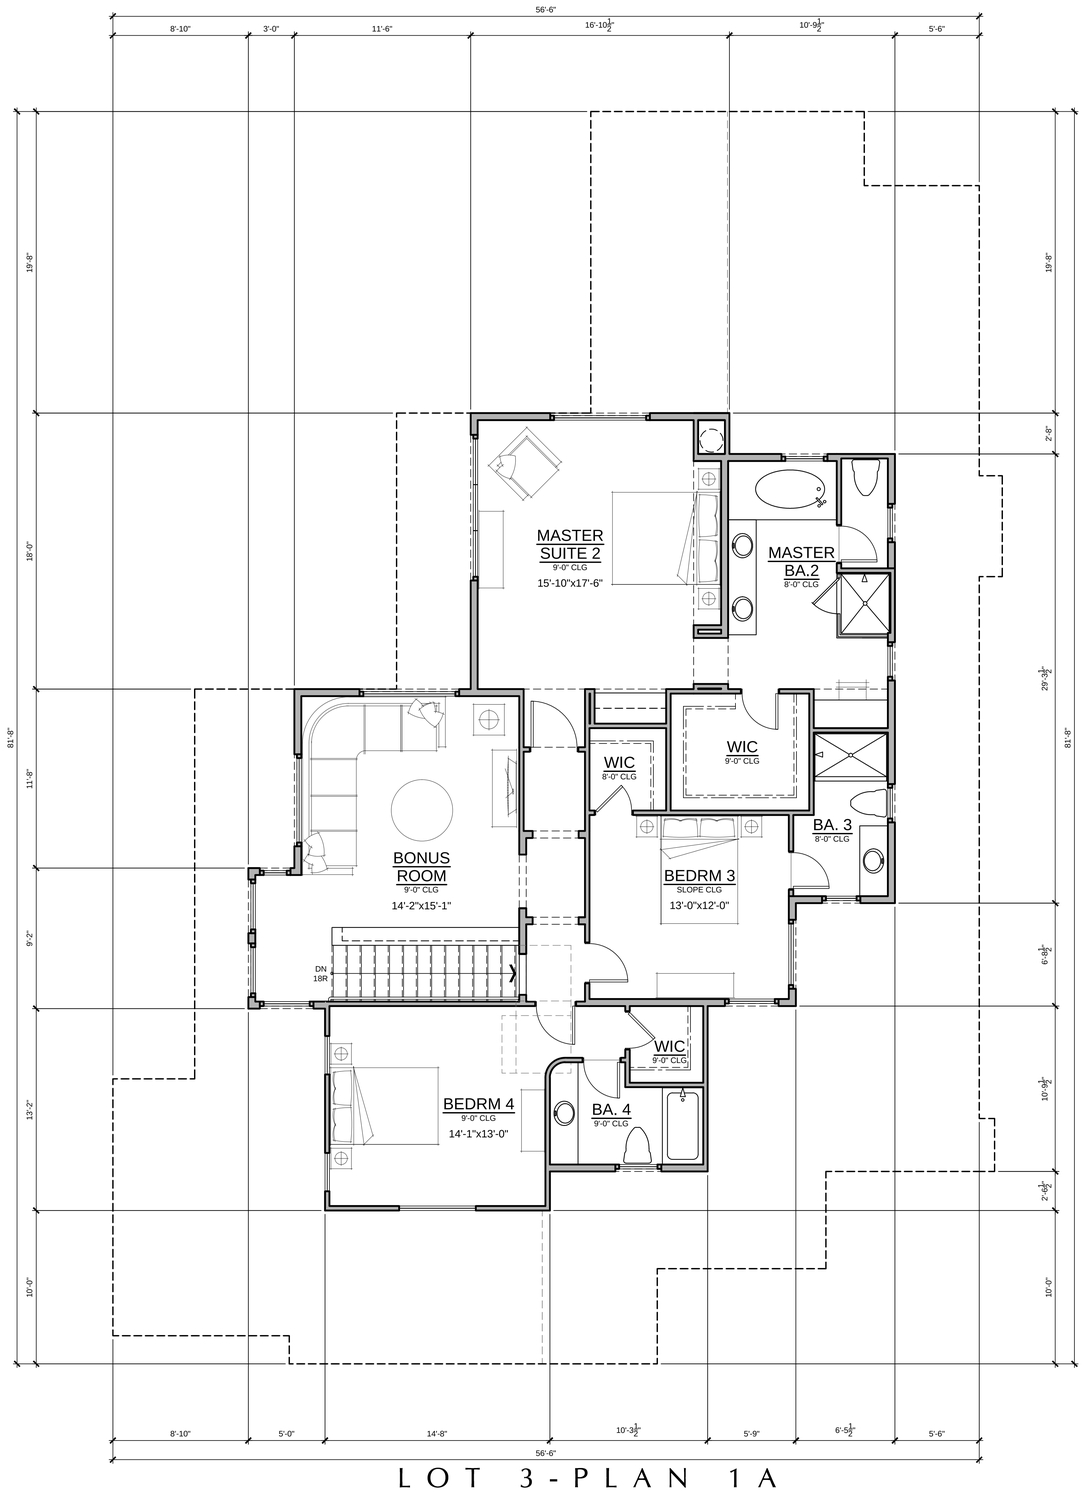

L O T 3 - P L A N 1 A

4,119 SF TOTAL
SECOND FLOOR PLAN
1,519 SF

0 2' 8'
1' 4'

N

M O N T E N I D O

MALIBU, CALIFORNIA

Angeleno Associates, Inc.
147 City Place Drive, Santa Ana , Ca 92705
www. angelenoarchitects.com Tel: (714) 285-1888
1114 2012 © Angeleno Associates, Inc.

VINTAGE COMMNUNITIES
CALIFORNIA PACIFIC HOMES
09.06.12
1A-2.1

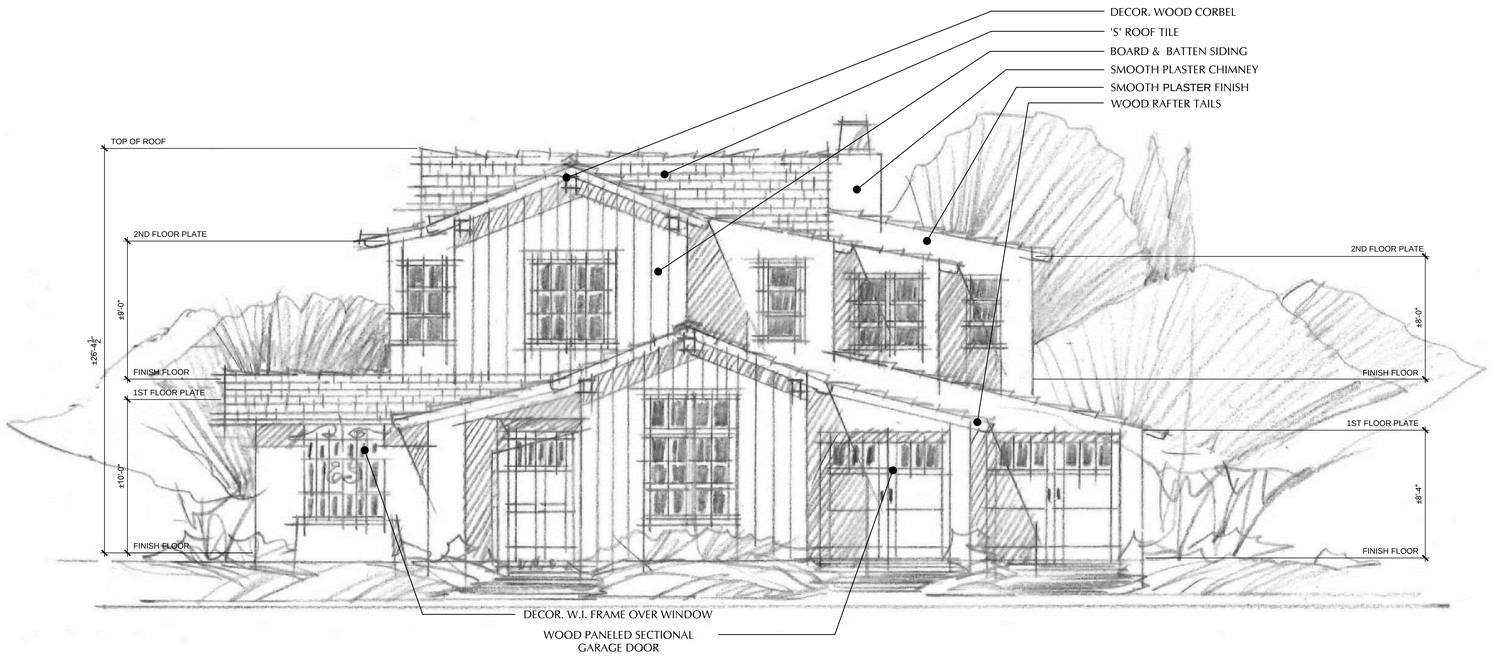

FRONT ELEVATION

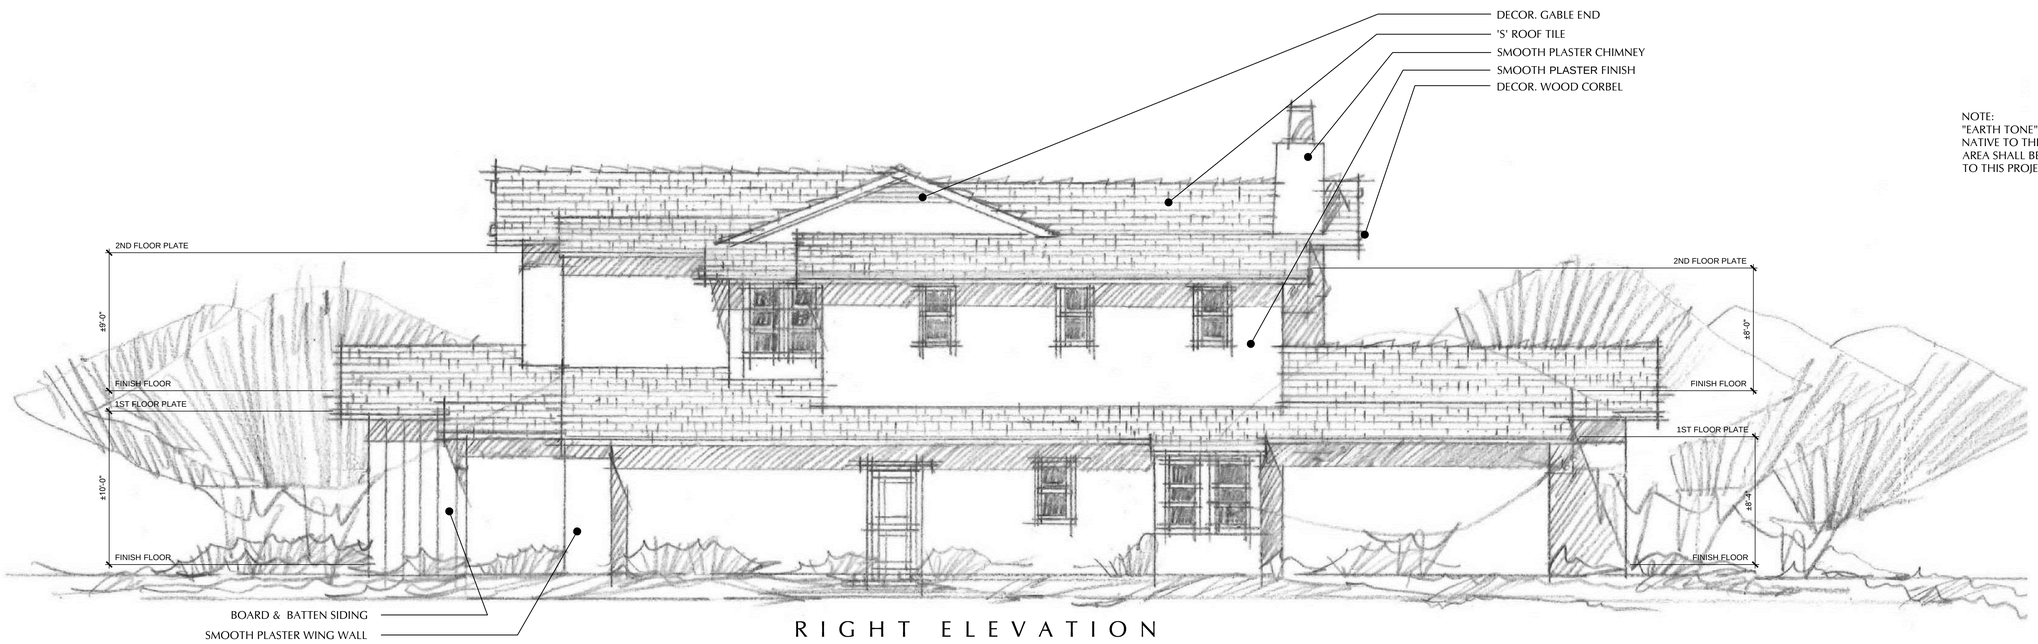

RIGHT ELEVATION

NOTE:
"EARTH TONE" COLORS
NATIVE TO THE LOCAL
AREA SHALL BE APPLIED
TO THIS PROJECT

LOT 3-PLAN 1A

EXTERIOR ELEVATIONS

0 2' 8'
1' 4'

MONTE NIDO

MALIBU, CALIFORNIA

Angeleno Associates, Inc.
147 City Place Drive, Santa Ana , Ca 92705
www. angelenoarchitects.com Tel: (714) 285-1888
1114 2012 © Angeleno Associates, Inc.

VINTAGE COMMNUNITIES
CALIFORNIA PACIFIC HOMES
09.06.12
1A-1.0

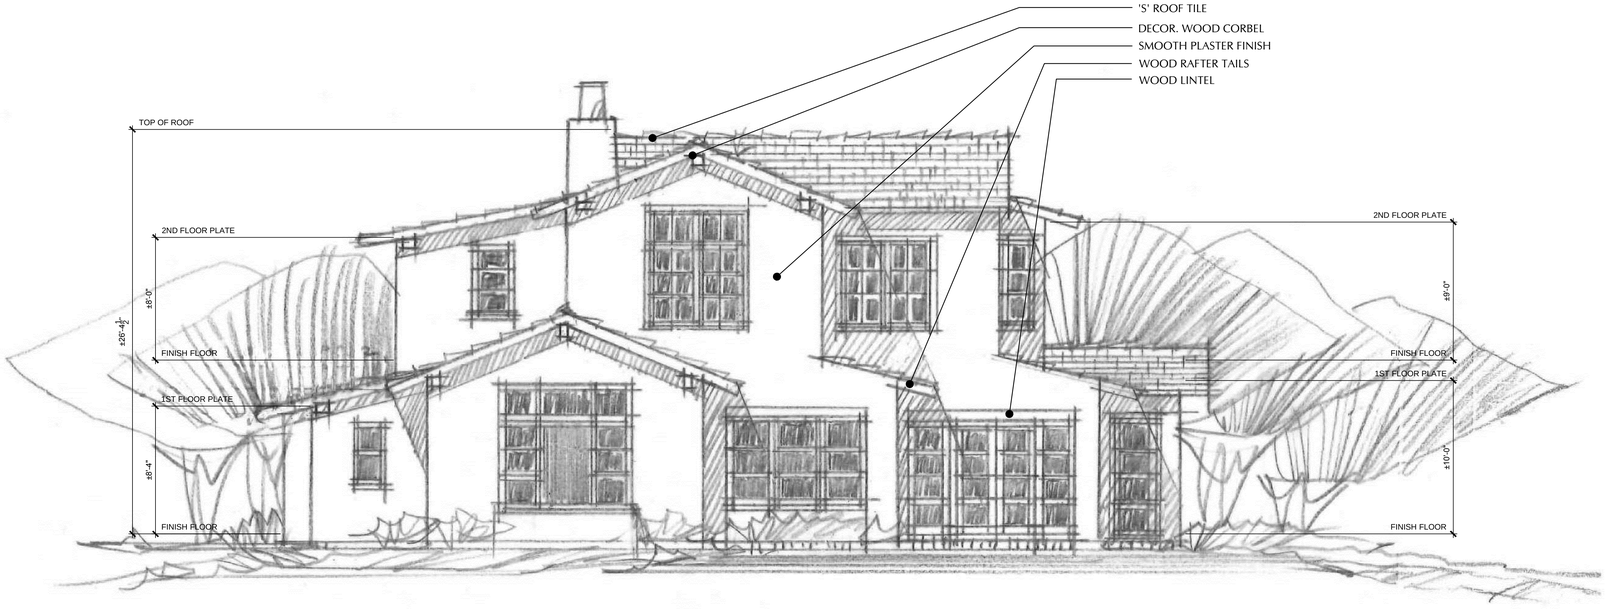

REAR ELEVATION

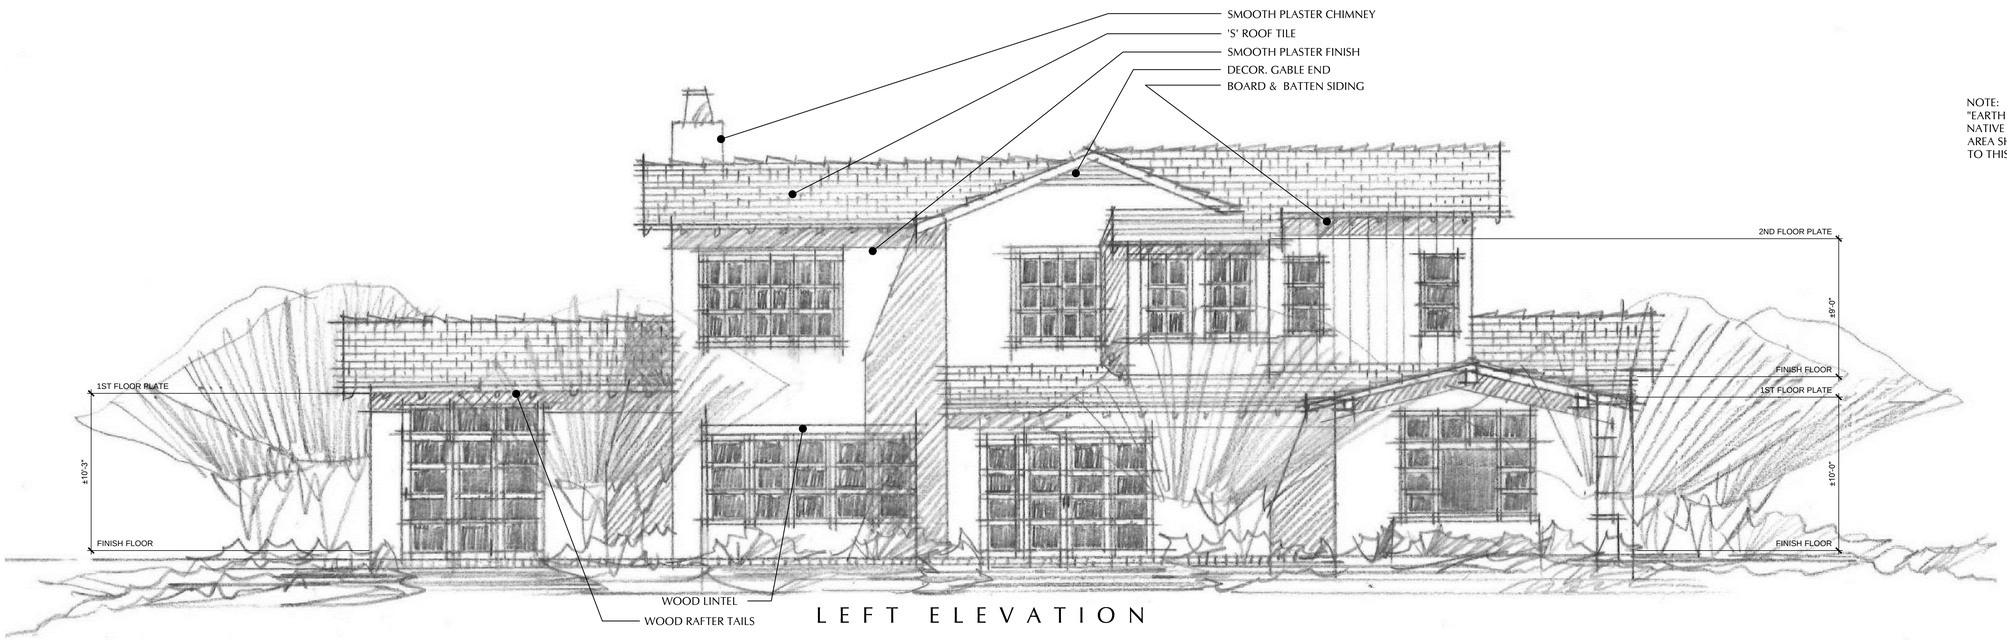

NOTE:
"EARTH TONE" COLORS NATIVE TO THE LOCAL AREA SHALL BE APPLIED TO THIS PROJECT

LEFT ELEVATION

LOT 3 - PLAN 1A

EXTERIOR ELEVATIONS

0 2' 8'
1' 4'

MONTE NIDO

MALIBU, CALIFORNIA

Angeleno Associates, Inc.
147 City Place Drive, Santa Ana , Ca 92705
www. angelenoarchitects.com Tel: (714) 285-1888
1114 2012 © Angeleno Associates, Inc.

VINTAGE COMMNUNITIES
CALIFORNIA PACIFIC HOMES
09.06.12
1A-1.1

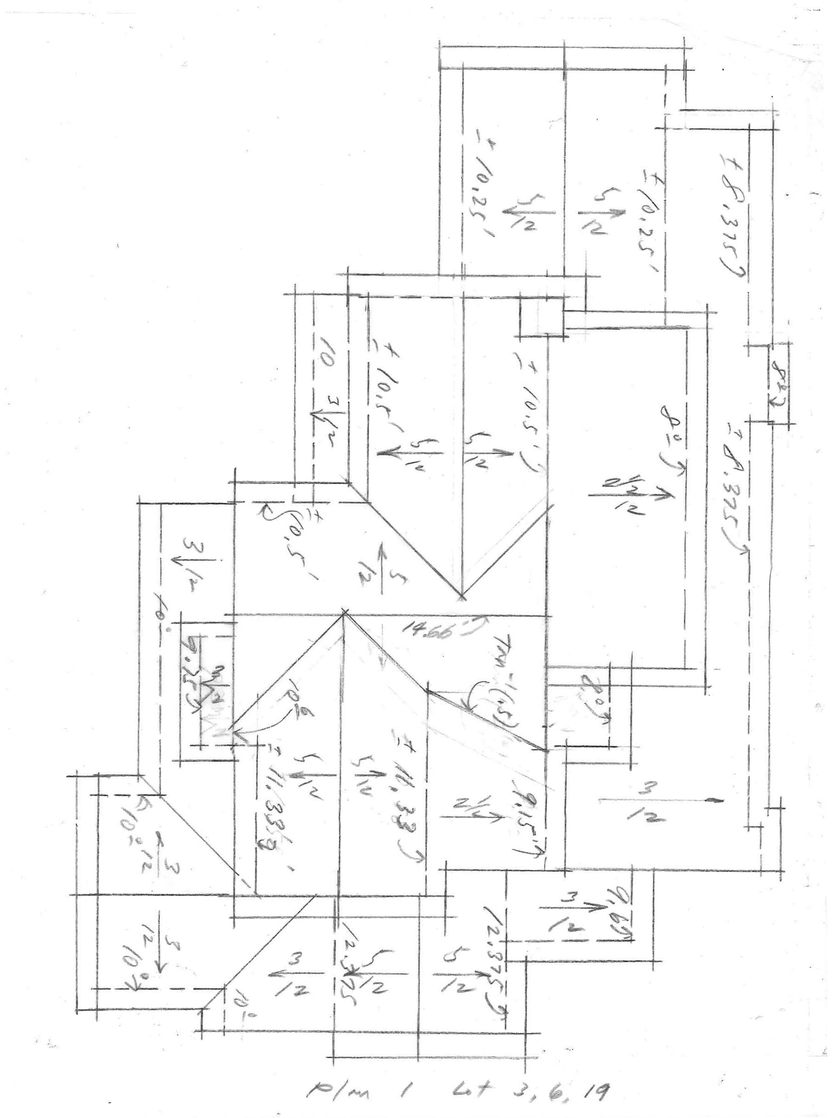

ROOF PLAN
PLAN 1A - LOT 3

0 2 4 8 16

Angeleno Associates, Inc.
147 City Place Drive, Santa Ana , Ca 92705
www. angelenoarchitects.com Tel: (714) 285-1888
1114 2012 © Angeleno Associates, Inc.

MONTE NIDO
MALIBU, CALIFORNIA

VINTAGE COMMUNITIES
CALIFORNIA PACIFIC HOMES
09.06.12