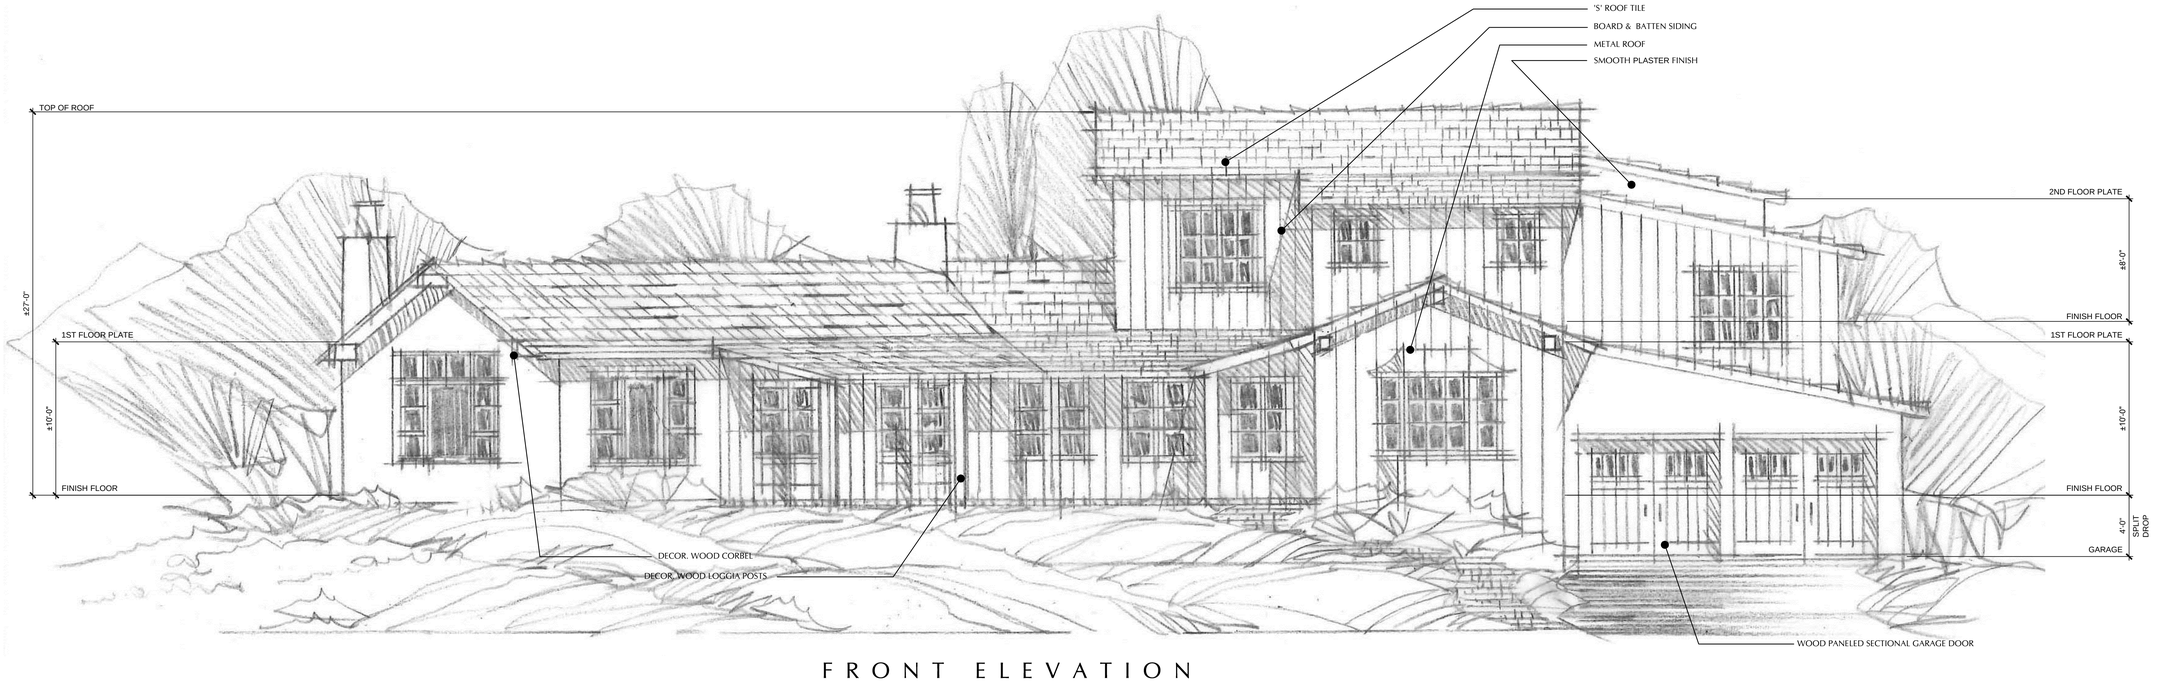

FRONT ELEVATION

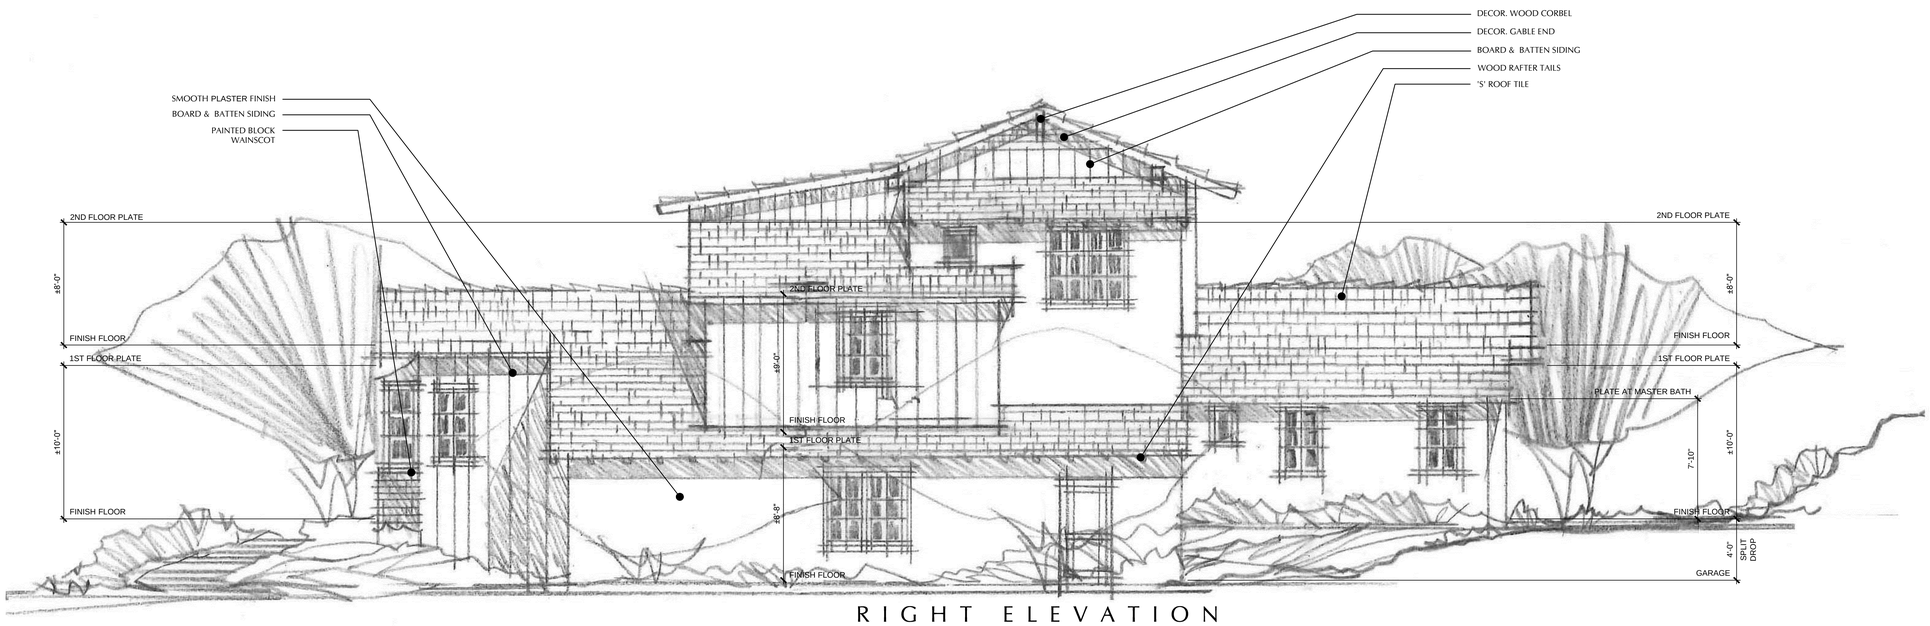

NOTE:
"EARTH TONE" COLORS NATIVE TO THE LOCAL AREA SHALL BE APPLIED TO THIS PROJECT

RIGHT ELEVATION

LOT 14-PLAN 2E

EXTERIOR ELEVATIONS

0 2' 8'
1' 4'

MONTE NIDO

MALIBU, CALIFORNIA

Angeleno Associates, Inc.
147 City Place Drive, Santa Ana , Ca 92705
www. angelenoarchitects.com Tel: (714) 285-1888
1114 2012 © Angeleno Associates, Inc.

VINTAGE COMMNUNITIES
CALIFORNIA PACIFIC HOMES
09.06.12
2E-1.0

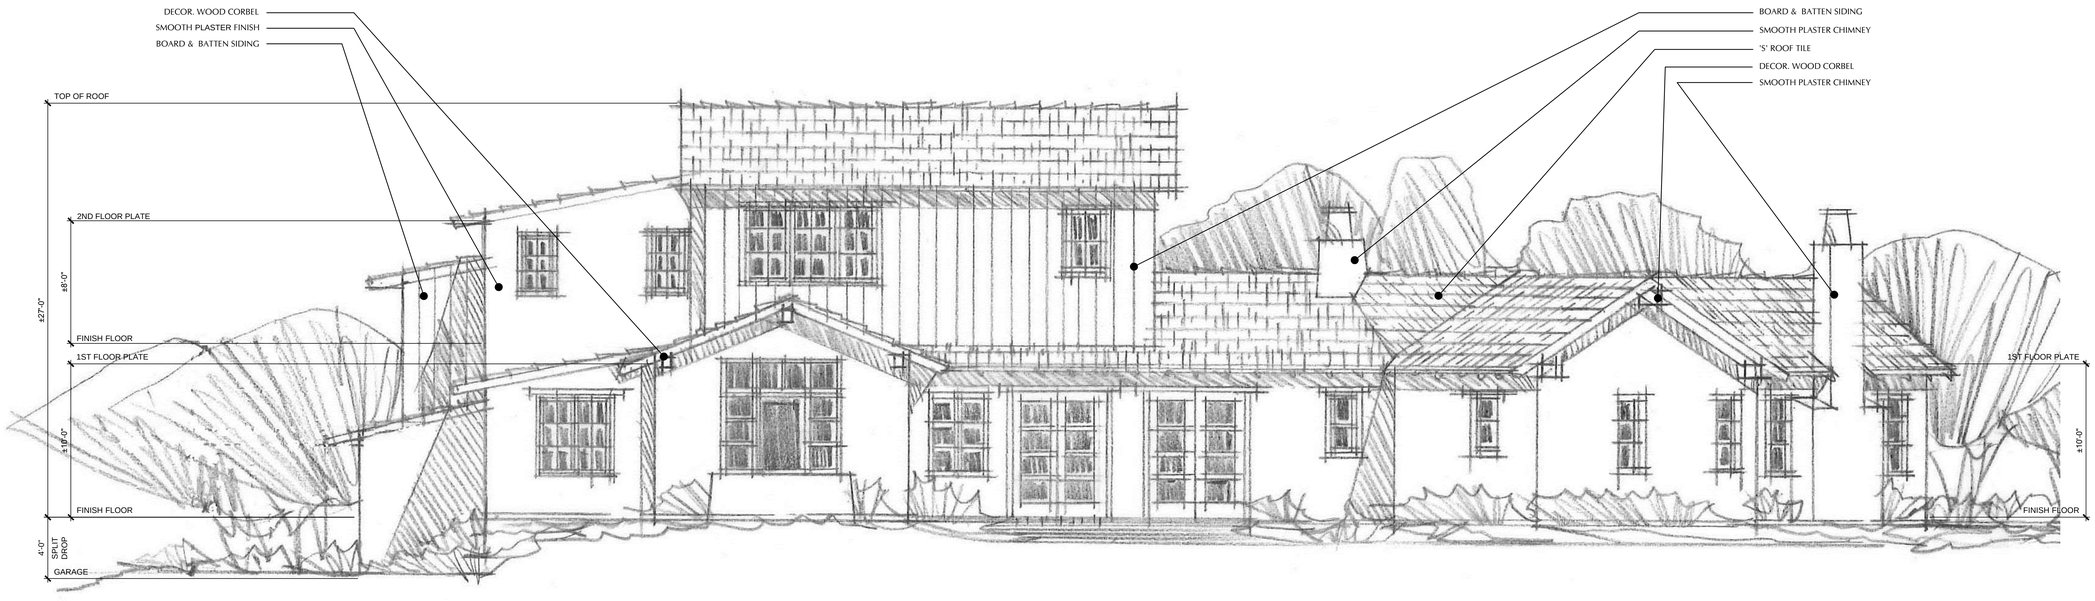

REAR ELEVATION

NOTE:
"EARTH TONE" COLORS NATIVE TO THE LOCAL AREA SHALL BE APPLIED TO THIS PROJECT

LEFT ELEVATION

LOT 14 - PLAN 2E

EXTERIOR ELEVATIONS

0 2' 8'
1' 4'

MONTE NIDO

MALIBU, CALIFORNIA

Angeleno Associates, Inc.
147 City Place Drive, Santa Ana , Ca 92705
www. angelenoarchitects.com Tel: (714) 285-1888
1114 2012 © Angeleno Associates, Inc.

VINTAGE COMMNUNITIES
CALIFORNIA PACIFIC HOMES
09.06.12
2E-1.1

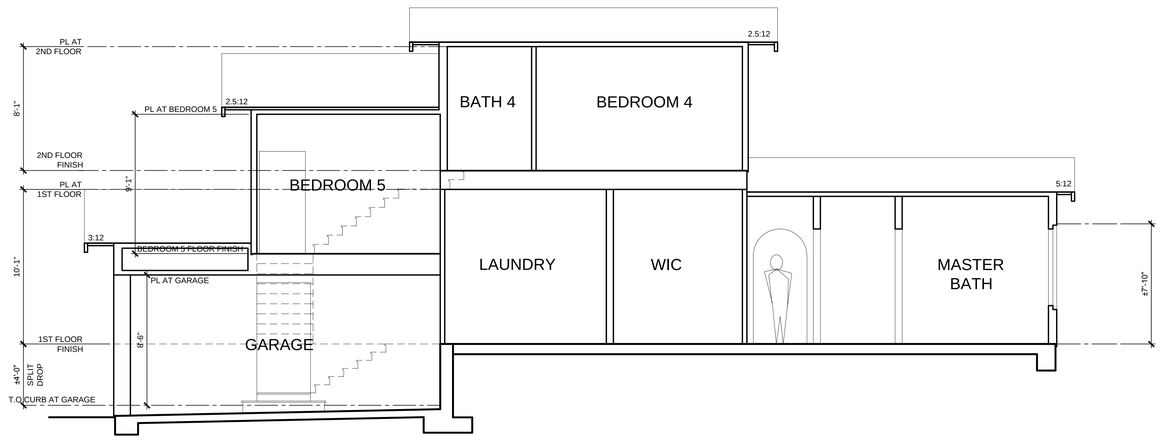

SECTION THROUGH GARAGE

LOT 14-PLAN 2E

GENERIC SECTION

0 2' 8'

1' 4'

MONTE NIDO

MALIBU, CALIFORNIA

Angeleno Associates, Inc.
147 City Place Drive, Santa Ana , Ca 92705
www. angelenoarchitects.com Tel: (714) 285-1888
1114 2012 © Angeleno Associates, Inc.

VINTAGE COMMNUNITIES
CALIFORNIA PACIFIC HOMES
09.06.12
2E-1.2

LOT 14 - PLAN 2E

4,435 SF TOTAL
FIRST FLOOR PLAN

3,285 SF

0 2' 8'
1' 4'

Angeleno Associates, Inc.
147 City Place Drive, Santa Ana , Ca 92705
www. angelenoarchitects.com Tel: (714) 265-1888
1114
2012 © Angeleno Associates, Inc.

MONTE NIDO

MALIBU, CALIFORNIA

VINTAGE COMMNUNITIES
CALIFORNIA PACIFIC HOMES
09.06.12
2E-2.0

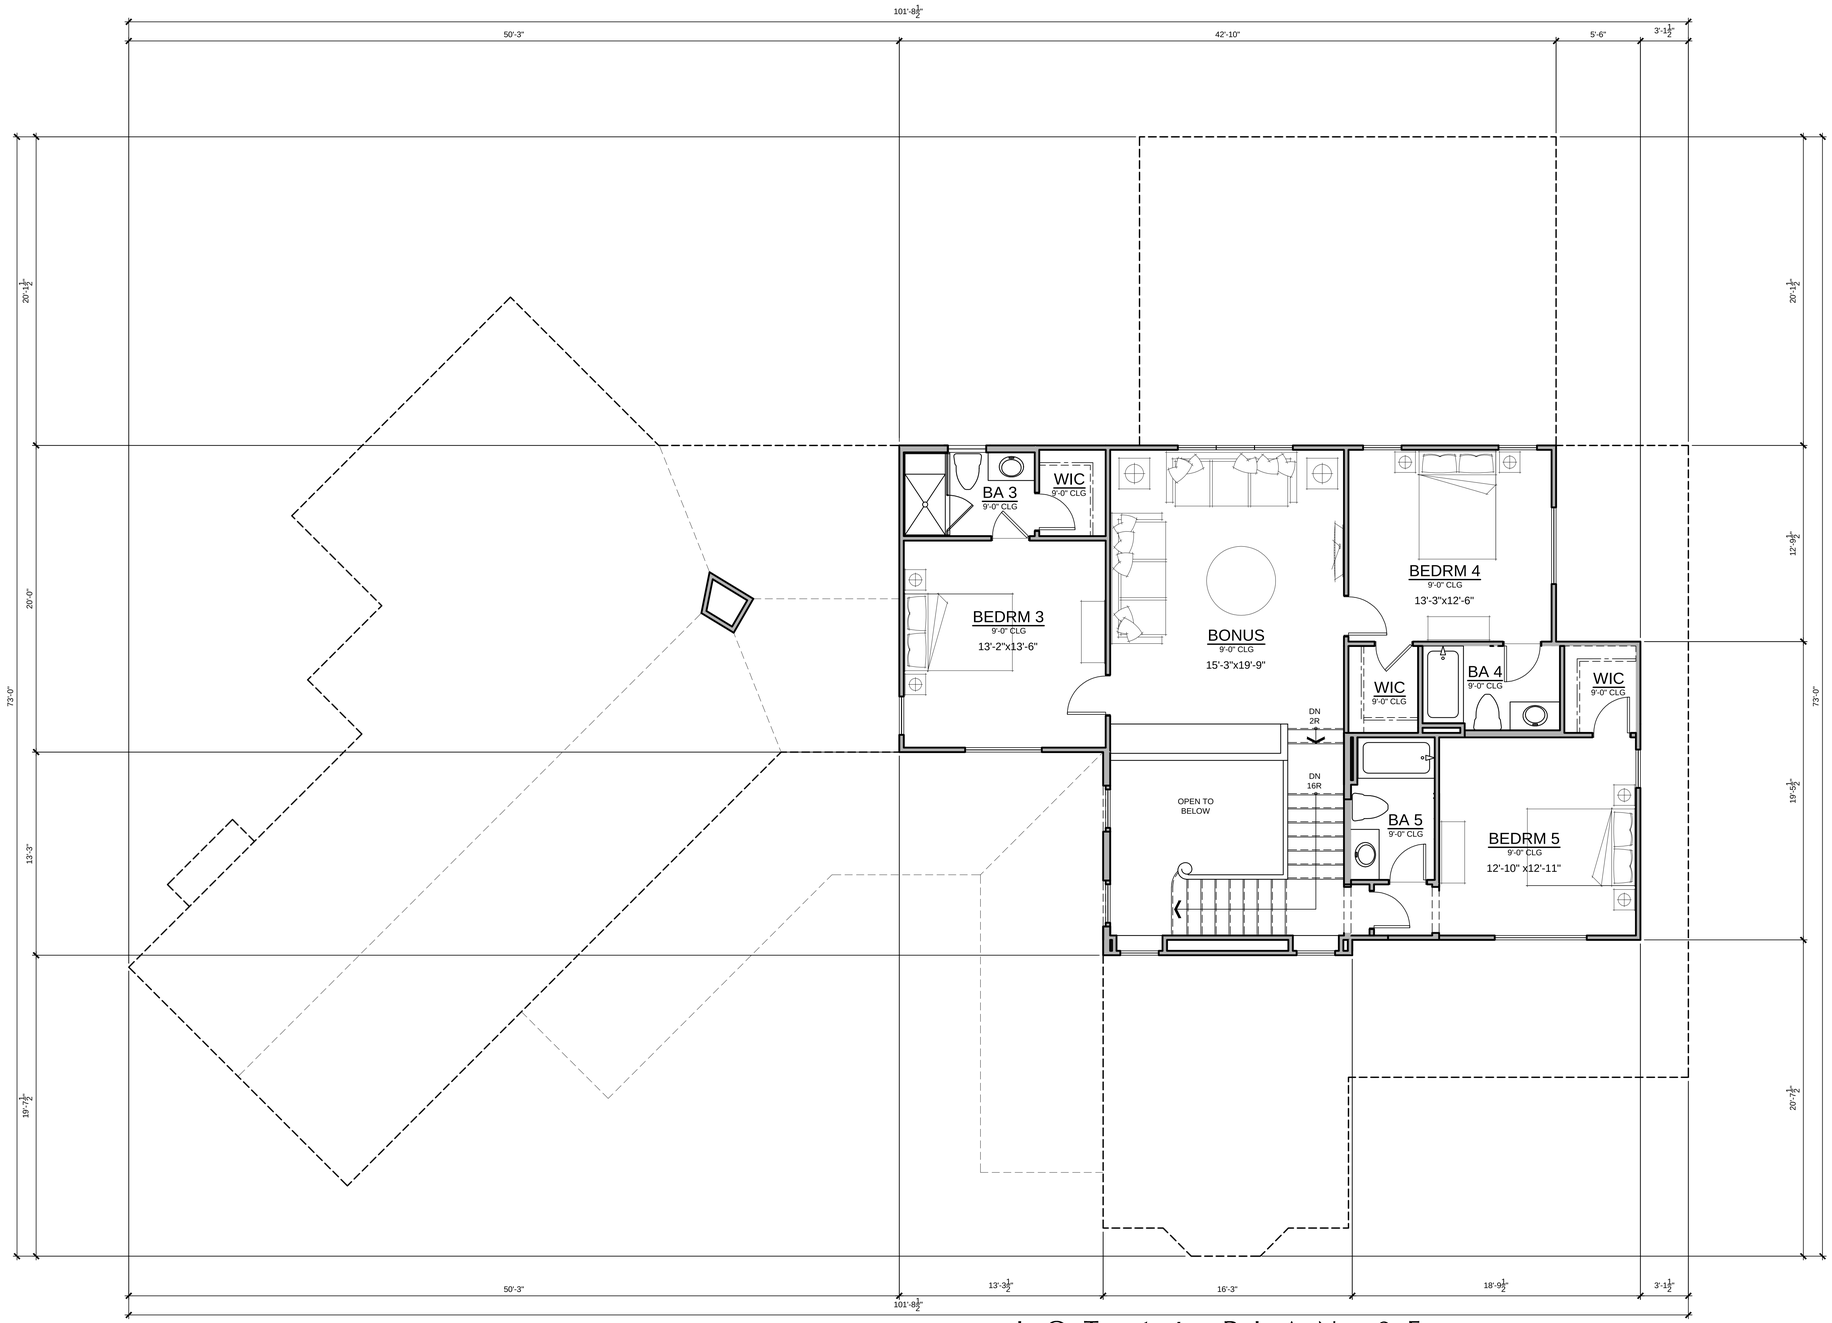

L O T 1 4 - P L A N 2 E

4,435 SF TOTAL
SECOND FLOOR PLAN

1,150 SF

0 2' 8'
1' 4'

Angeleno Associates, Inc.
147 City Place Drive, Santa Ana , Ca 92705
www. angelenoarchitects.com Tel: (714) 285-1888
1114
2012 © Angeleno Associates, Inc.

M O N T E N I D O

MALIBU, CALIFORNIA

VINTAGE COMMNUNITIES
CALIFORNIA PACIFIC HOMES
09.06.12
2E-2.1

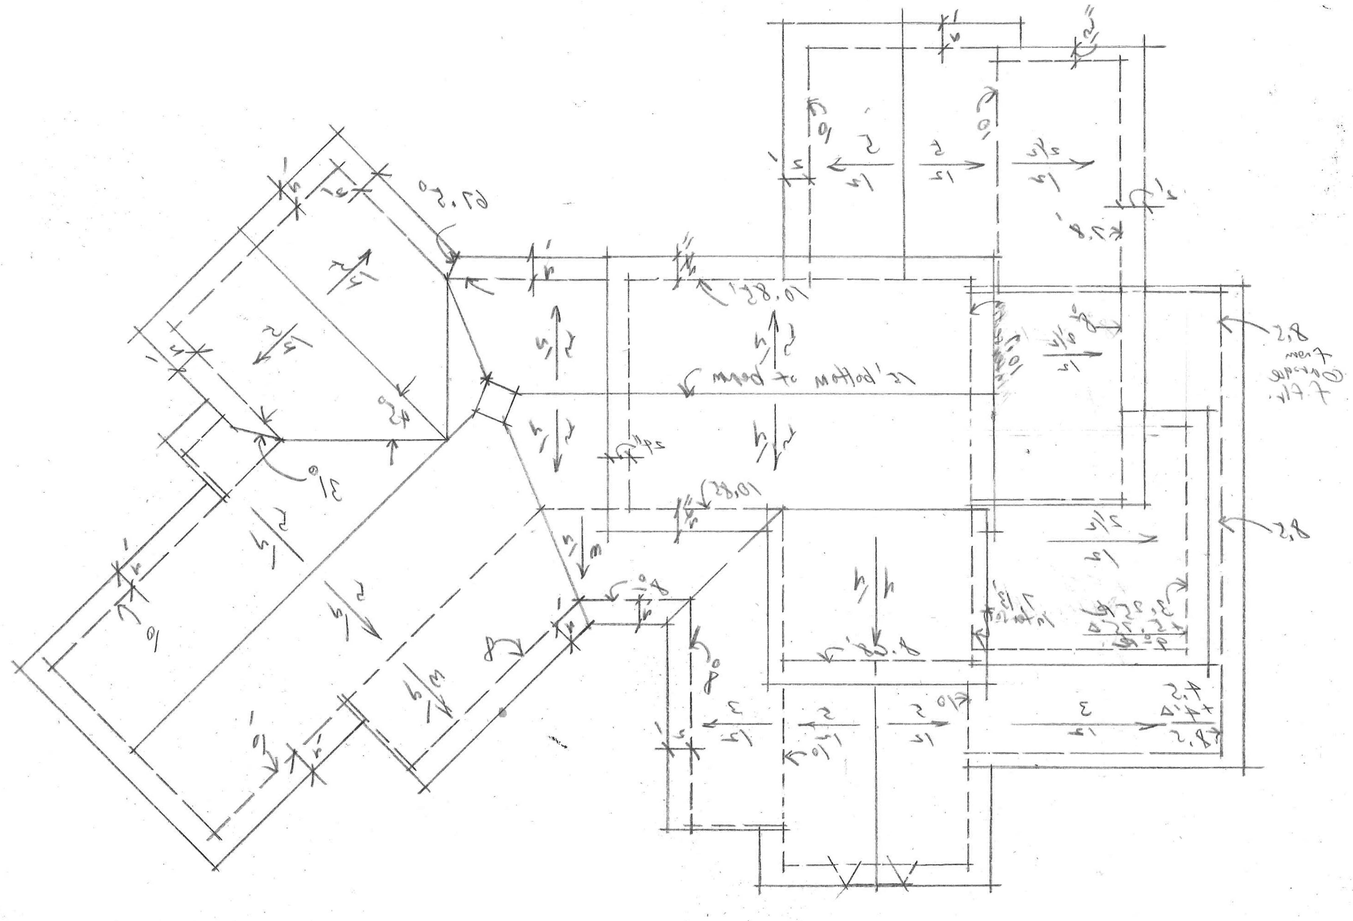

ROOF PLAN
PLAN 2E - LOT 14

0 2 4 8 16

Angeleno Associates, Inc.
147 City Place Drive, Santa Ana , Ca 92705
www. angelenoarchitects.com Tel: (714) 285-1888
1114 2012 © Angeleno Associates, Inc.

MONTE NIDO
MALIBU, CALIFORNIA

VINTAGE COMMUNITIES
CALIFORNIA PACIFIC HOMES
09.06.12