ARBORIST'S CERTIFICATION

Trunk locations of Protected Oak Trees are accurately plotted and the extents of their driplines are drawn to scale.

The dashed lines indicate an area which is five-feet beyond the driplines where it is recommended for protective fencing to be placed for the establishment of Tree Protection Zones (TPZ).

I have personally examined for Protected Oak Trees located on or encroaching onto the property and certify that the information provided is accurate and complete to the best of my professional knowledge.

Michael Crane — Date: 8-16-13

Registered Consulting Arborist #440,
American Society of Consulting Arborists (ASCA)

Board Certified Master Arborist #WE6643B,
International Society of Arboriculture (ISA)

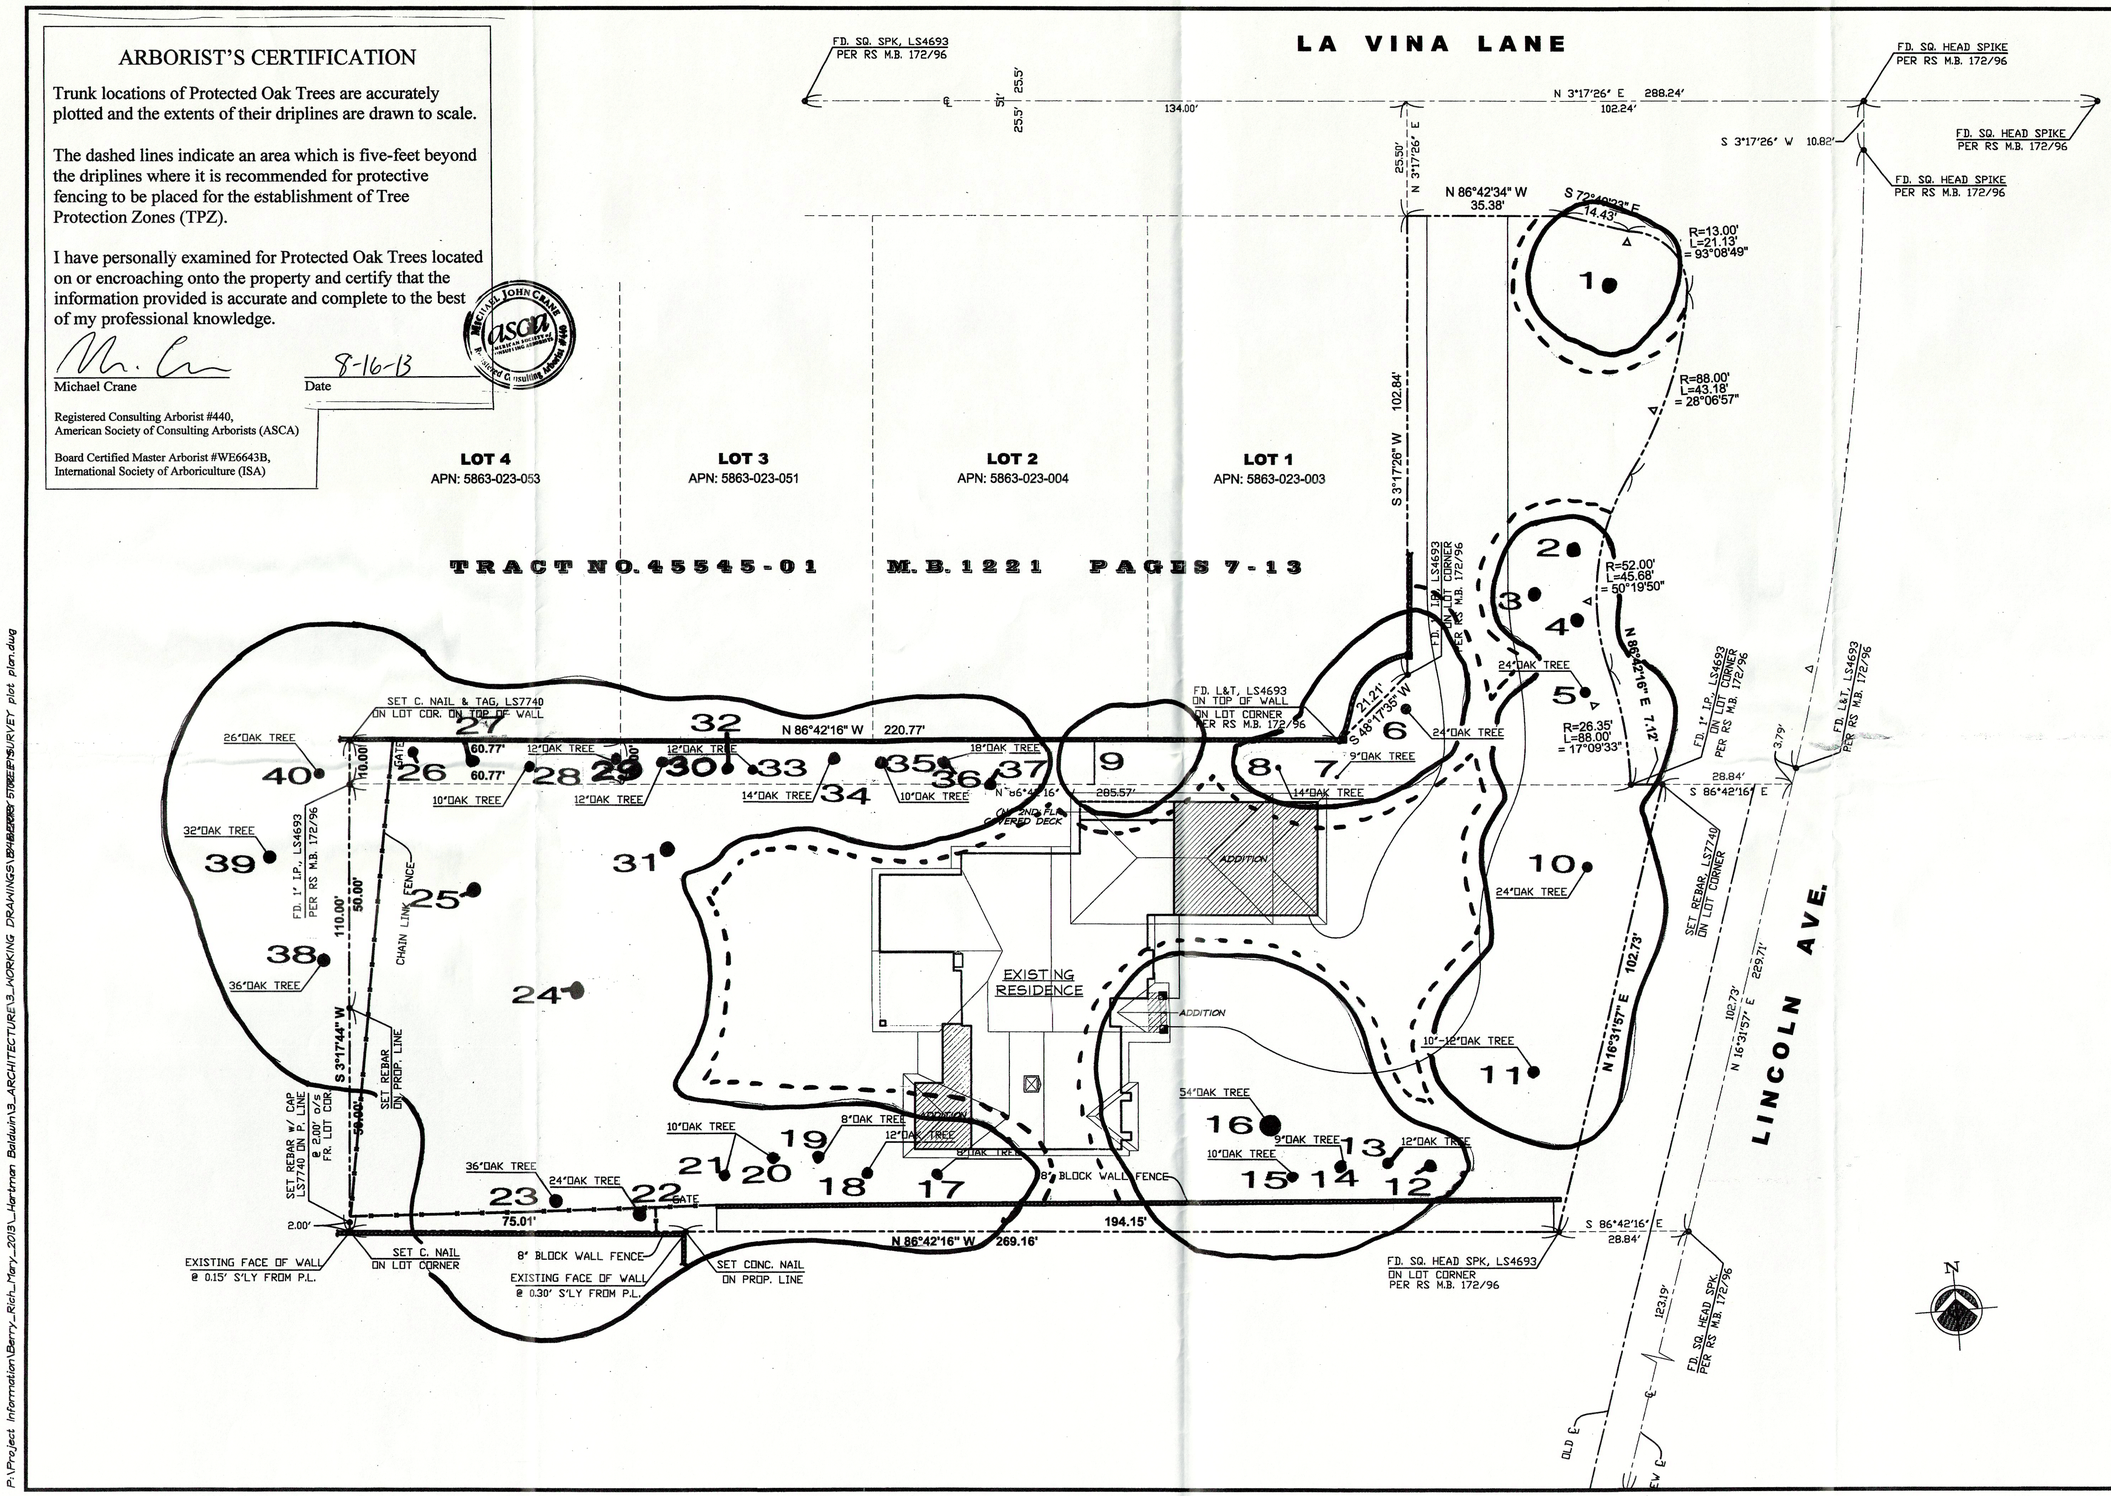

HARTMAN BALDWIN design/build
100 W. Foothill Blvd.
Claremont, CA 91711
ph: (909) 621-6296
fx: (909) 621-9987

COPYRIGHT NOTICE: THE USE OF THESE PLANS IS RESTRICTED TO THE ORIGINAL SITE TO WHICH THEY HAVE BEEN PREPARED, AND PUBLICATION HEREOF IS EXPRESSLY LIMITED TO SUCH USE. REPRODUCTION OR PUBLICATION BY ANY METHOD, IN WHOLE OR IN PART, IS PROHIBITED. TITLE TO THESE PLANS REMAINS EXCLUSIVELY AND PERPETUALLY WITH HARTMAN-BALDWIN INC. WITHOUT PREJUDICE. VISUAL CONTACT WITH THESE PLANS SHALL CONSTITUTE PRIMA FACIE EVIDENCE OF THESE RESTRICTIONS.

Revision/Date:

Remarks:

Sheet Title: TREE SURVEY

Project Title: BERRY RESIDENCE
3813 LINCOLN AVE.
ALTADENA, CA 91101

Issue Date: 08/19/13

D.B. PLS

Job #: 693

Sheet: TREE SURVEY

P:\Project Information\Berry_Rich_Mary_2013_Hartman Baldwin\3_ARCHITECTURE\3_WORKING DRAWINGS\BERRY STREET SURVEY plot plan.dwg