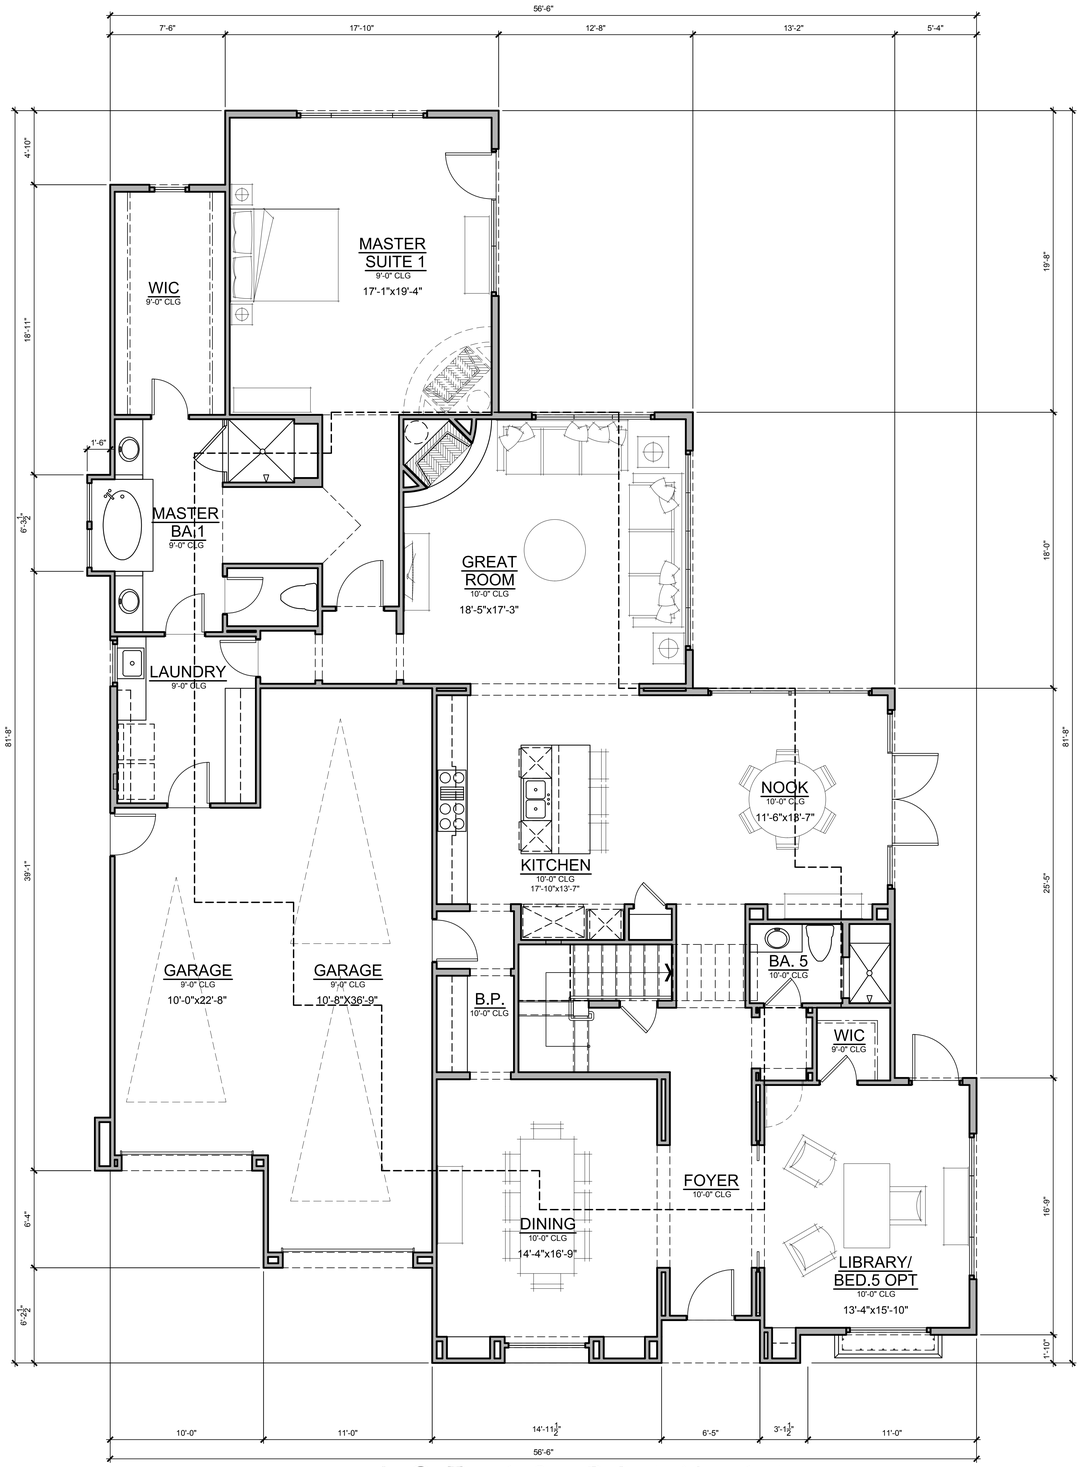

L O T 1 9 - P L A N 1 A

4,119 SF TOTAL
FIRST FLOOR PLAN
2,600 SF

0 2' 8'
1' 4'

M O N T E N I D O

MALIBU, CALIFORNIA

Angeleno Associates, Inc.
147 City Place Drive, Santa Ana , Ca 92705
www. angelenoarchitects.com Tel: (714) 285-1888
1114 2012 © Angeleno Associates, Inc.

VINTAGE COMMNUNITIES
CALIFORNIA PACIFIC HOMES
09.06.12
1A-1

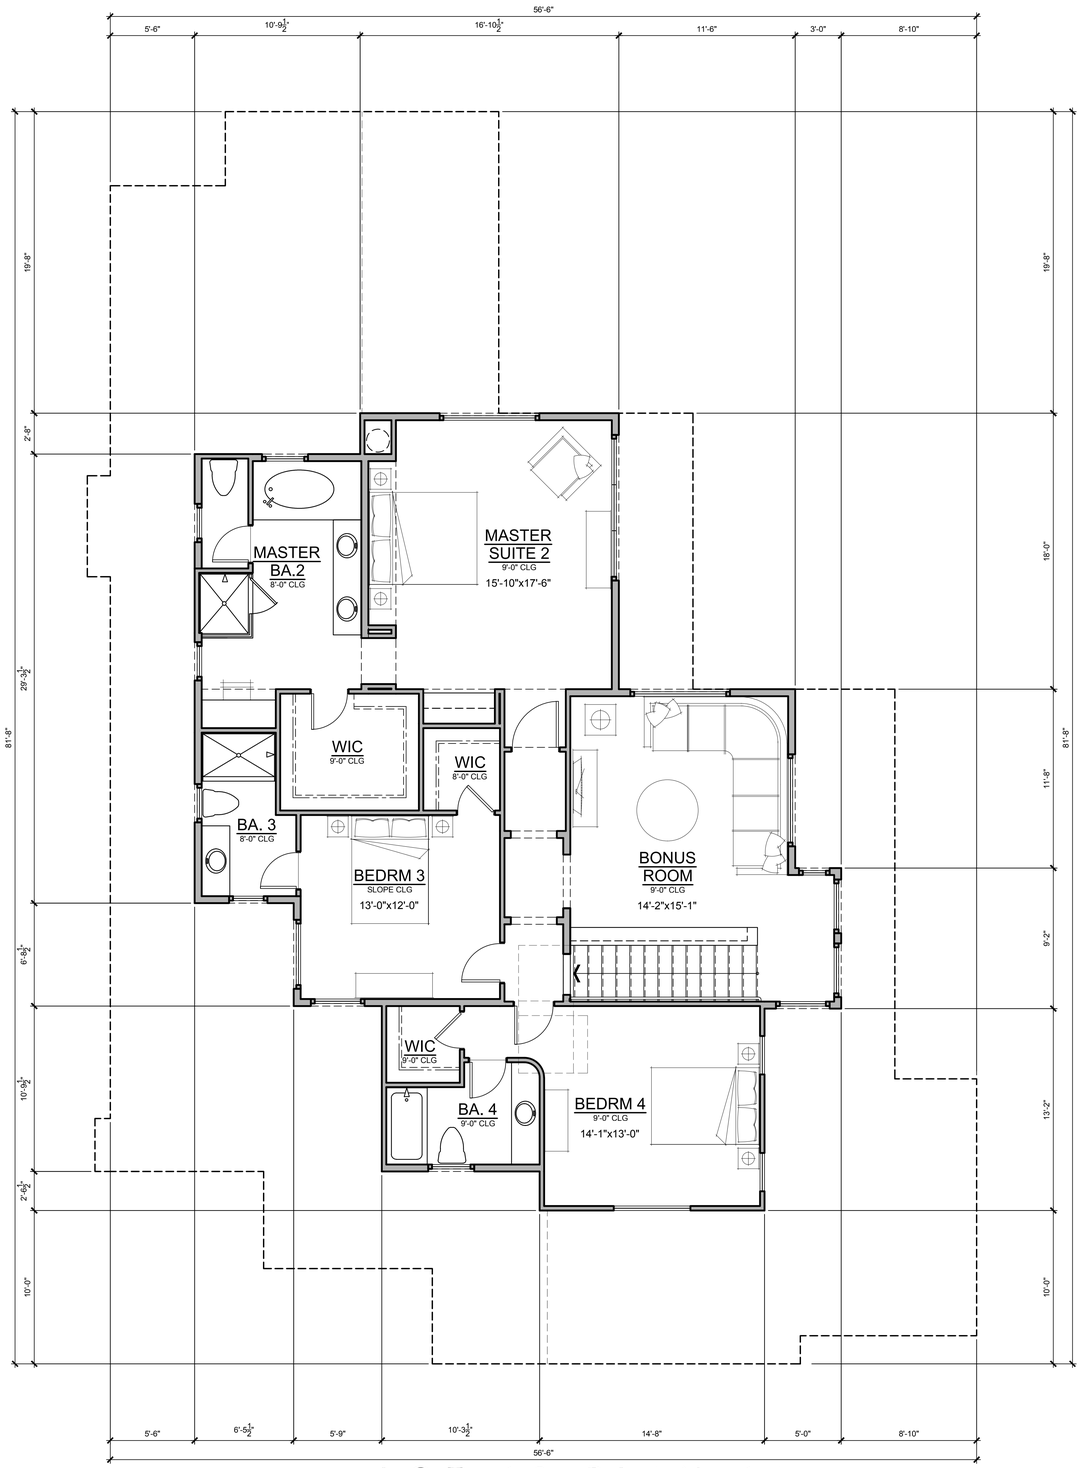

LOT 19 - PLAN 1A

4,119 SF TOTAL
SECOND FLOOR PLAN
1,519 SF

0 2' 8'
1' 4'

MONTE NIDO

MALIBU, CALIFORNIA

Angeleno Associates, Inc.
147 City Place Drive, Santa Ana , Ca 92705
www. angelenoarchitects.com Tel: (714) 285-1888
1114 2012 © Angeleno Associates, Inc.

VINTAGE COMMNUNITIES
CALIFORNIA PACIFIC HOMES
09.06.12
1A-2

FRONT ELEVATION
PLAN 1(R) - LOT 19

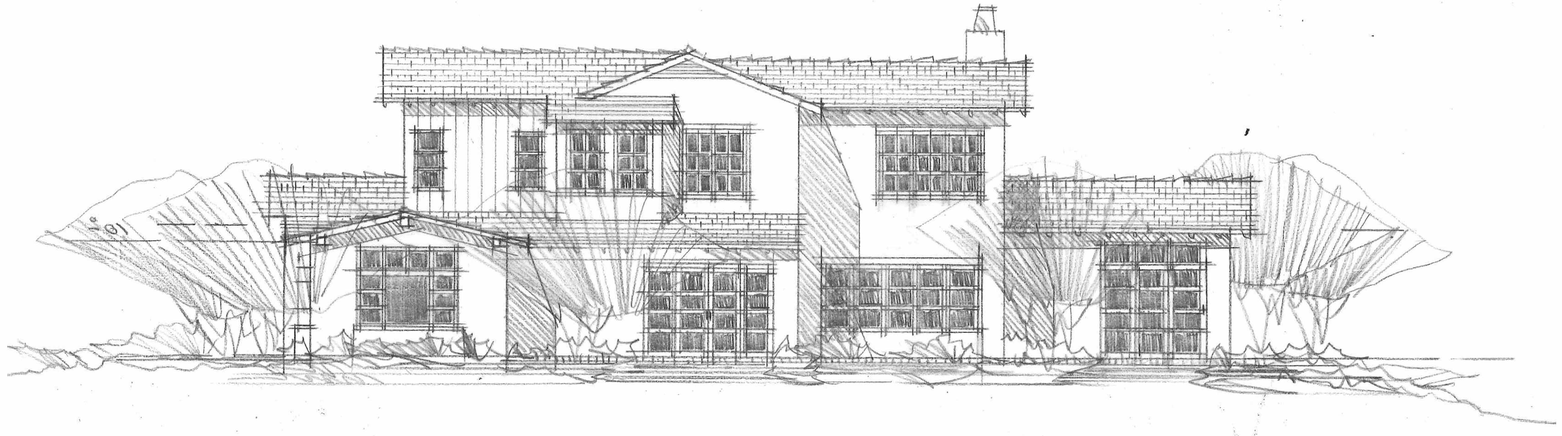

RIGHT ELEVATION
PLAN 1(R) - LOT 19

0 4 16
2 8

Angeleno Associates, Inc.
147 City Place Drive, Santa Ana , Ca 92705
www. angelenoarchitects.com Tel: (714) 285-1888
1114 2012 © Angeleno Associates, Inc.

MONTE NIDO
MALIBU, CALIFORNIA

VINTAGE COMMUNITIES
CALIFORNIA PACIFIC HOMES
08.17.12

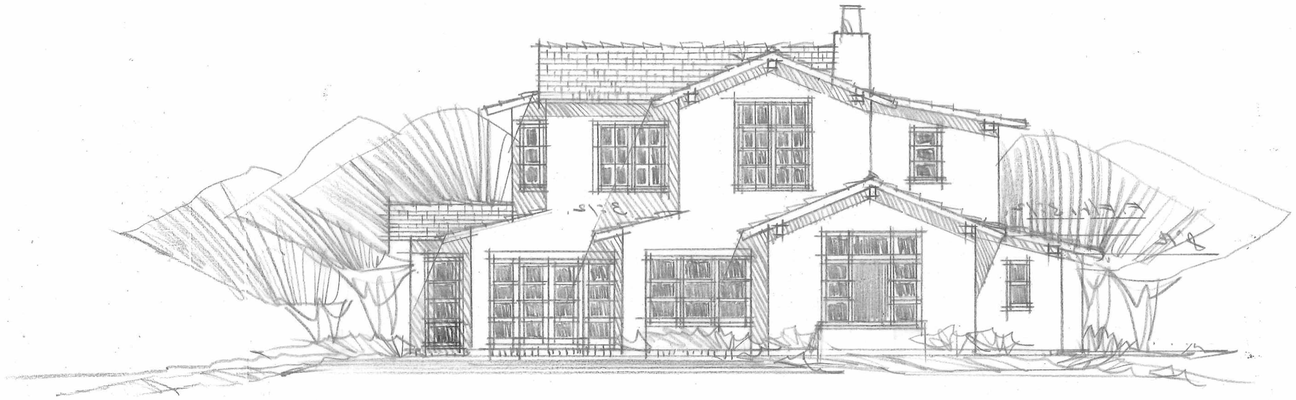

REAR ELEVATION
PLAN 1(R) - LOT 19

LEFT ELEVATION
PLAN 1(R) - LOT 19

0 4 16
2 8

Angeleno Associates, Inc.
147 City Place Drive, Santa Ana , Ca 92705
www.angelenoarchitects.com Tel: (714) 285-1888
1114 2012 © Angeleno Associates, Inc.

MONTE NIDO
MALIBU, CALIFORNIA

VINTAGE COMMUNITIES
CALIFORNIA PACIFIC HOMES
08.17.12