L O T 1 5 - P L A N 4 A

5,234 SF TOTAL
FIRST FLOOR PLAN

3,727 SF

0 2' 8'
1' 4'

M O N T E N I D O

MALIBU, CALIFORNIA

Angeleno Associates, Inc.
147 City Place Drive, Santa Ana , Ca 92705
www. angelenoarchitects.com Tel: (714) 285-1888
1114
2012 © Angeleno Associates, Inc.

VINTAGE COMMNUNITIES
CALIFORNIA PACIFIC HOMES
09.06.12
4A-2.0

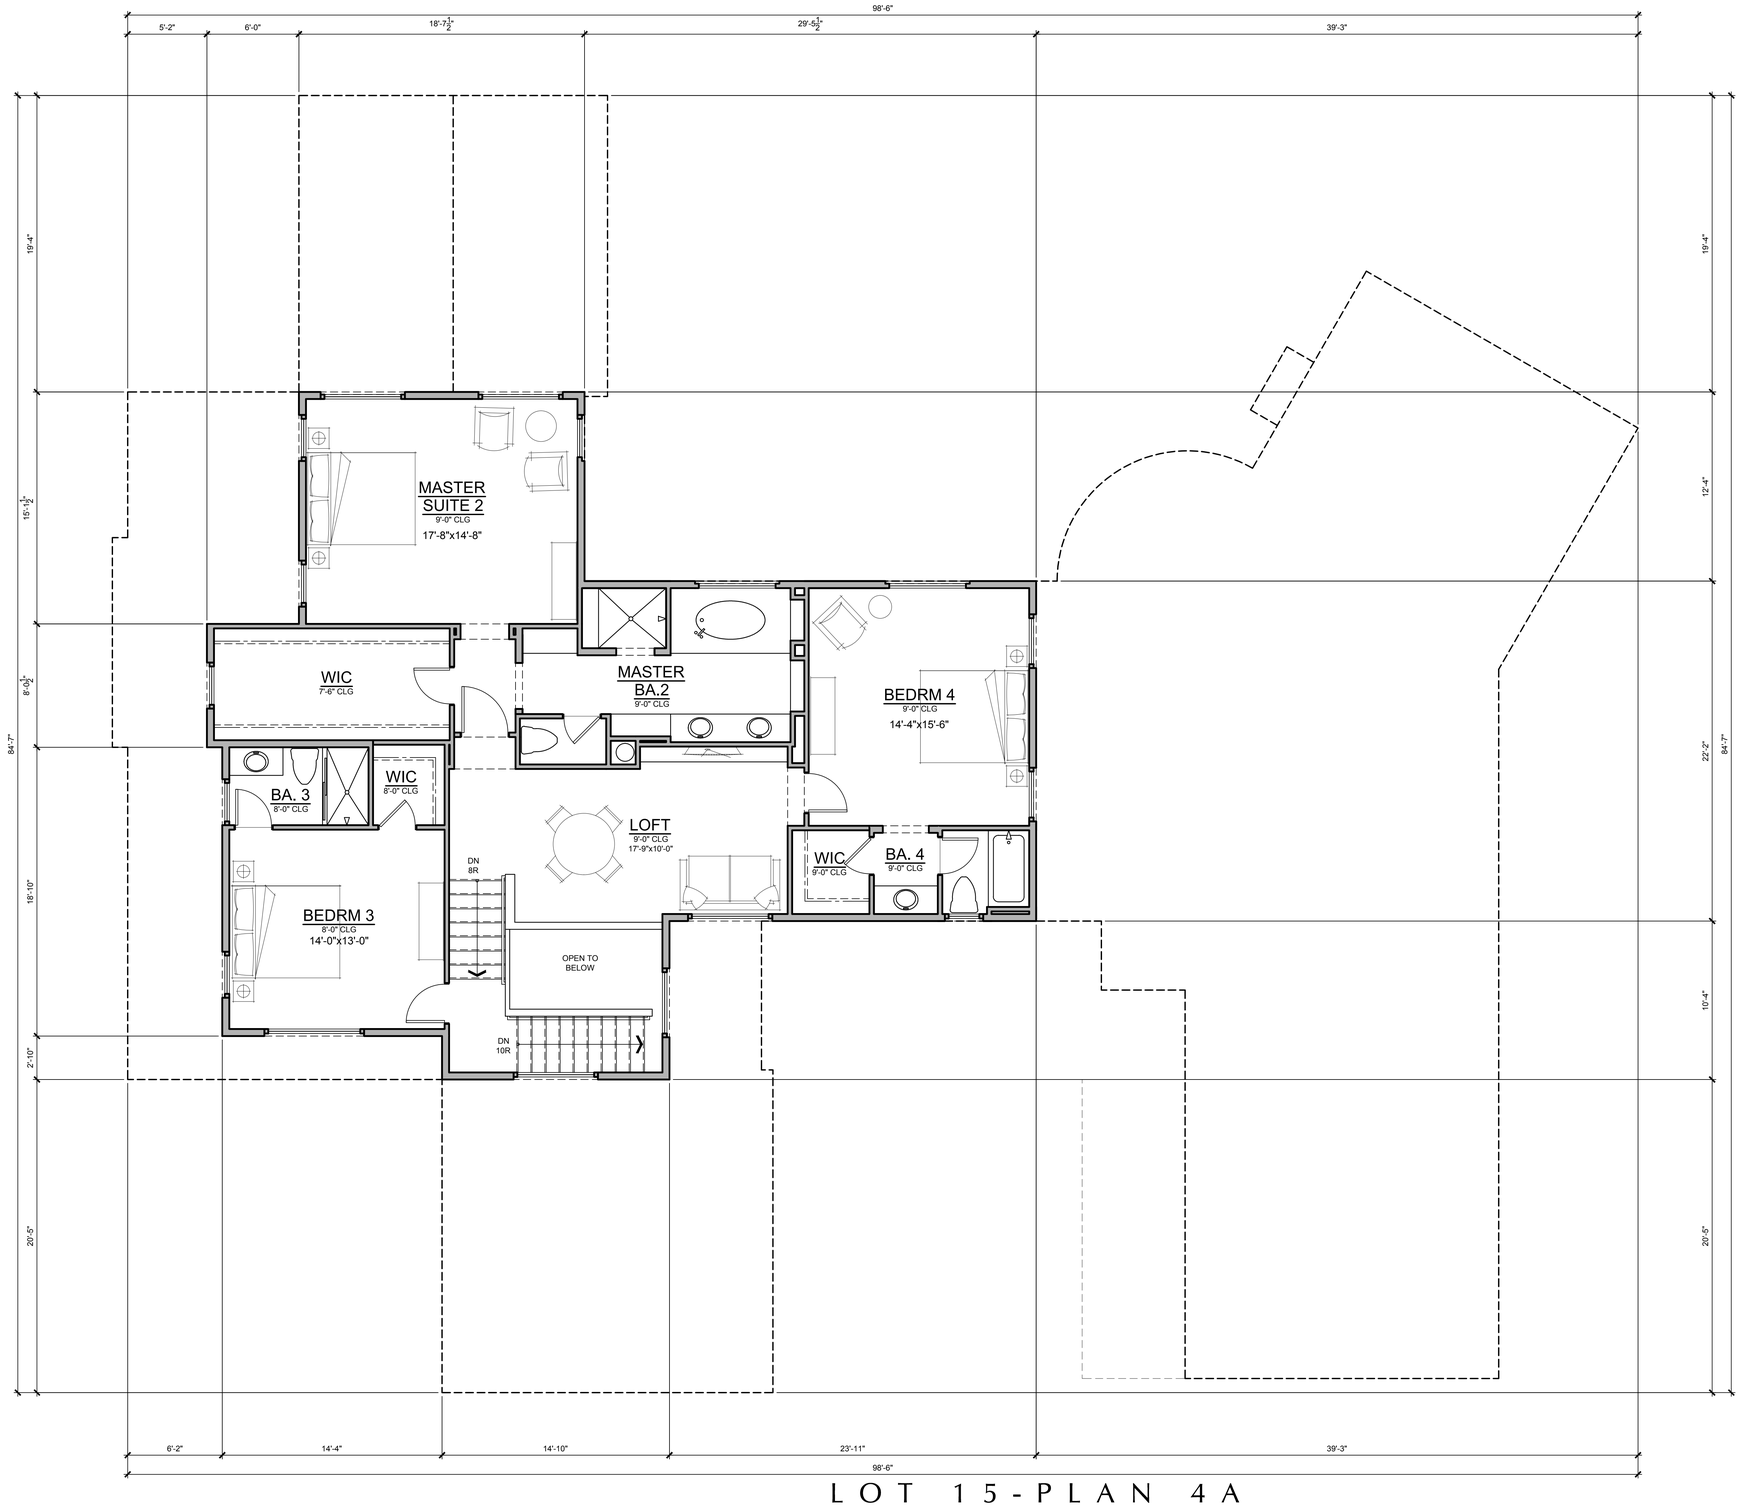

LOT 15 - PLAN 4A

5,234 SF TOTAL
SECOND FLOOR PLAN

1,507 SF

0 2' 8'
1' 4'

MONTE NIDO

MALIBU, CALIFORNIA

Angeleno Associates, Inc.
147 City Place Drive, Santa Ana , Ca 92705
www. angelenoarchitects.com Tel: (714) 285-1888
1114 2012 © Angeleno Associates, Inc.

VINTAGE COMMNUNITIES
CALIFORNIA PACIFIC HOMES
09.06.12
4A-2.1

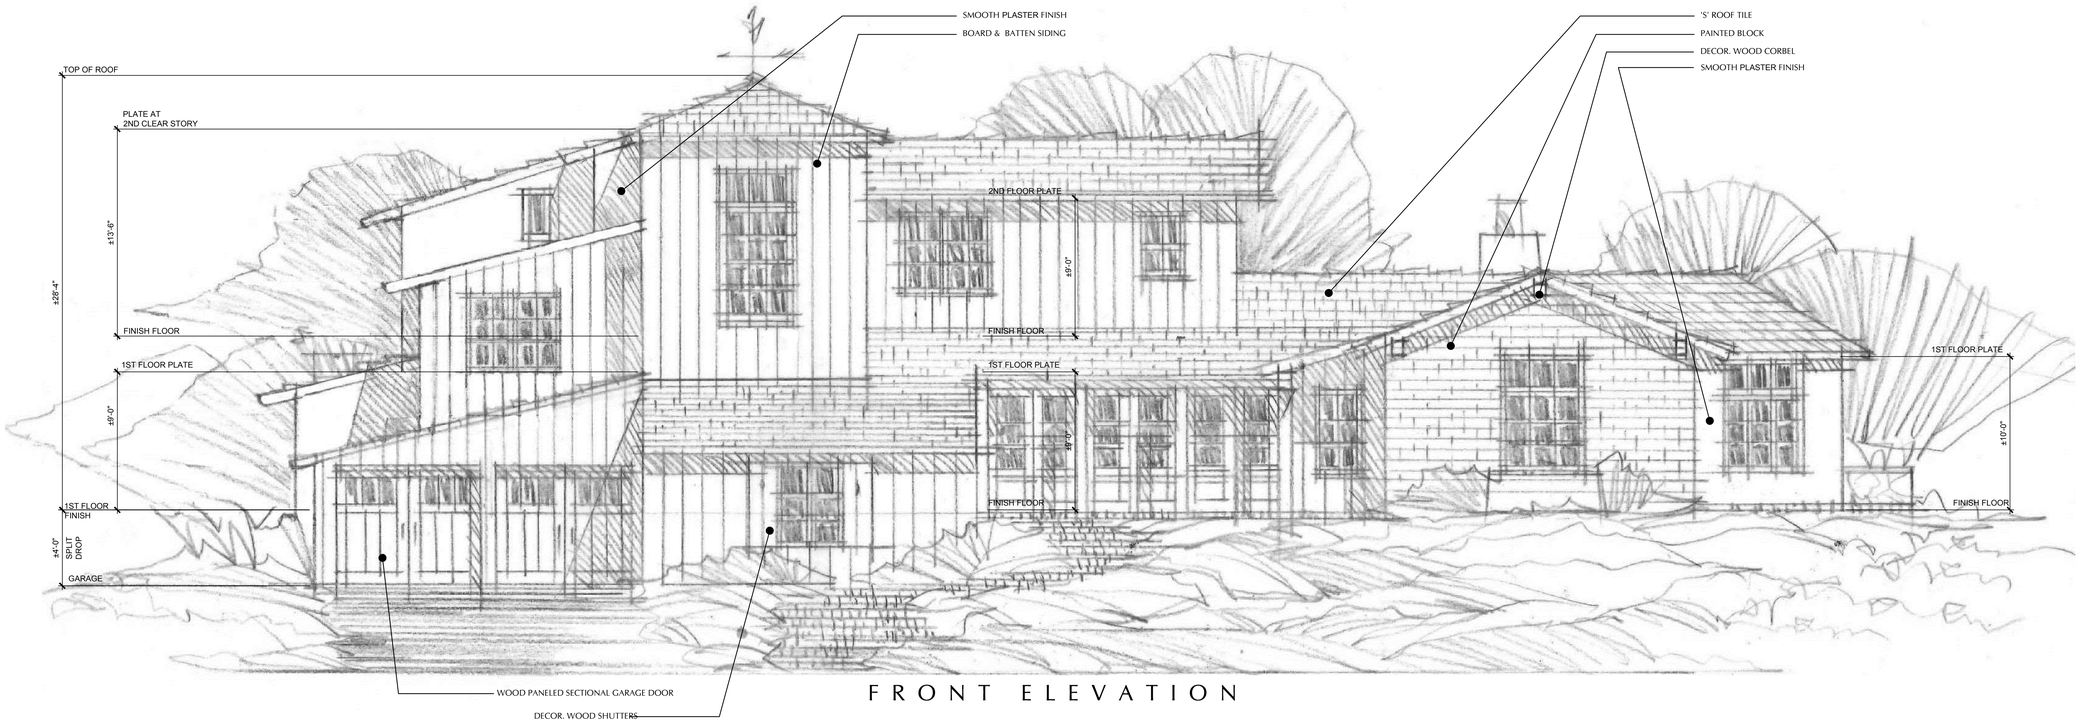

FRONT ELEVATION

NOTE:
"EARTH TONE" COLORS NATIVE TO THE LOCAL AREA SHALL BE APPLIED TO THIS PROJECT

RIGHT ELEVATION

LOT 15-PLAN 4A

EXTERIOR ELEVATIONS

0 2' 8'
1' 4'

MONTE NIDO

MALIBU, CALIFORNIA

Angeleno Associates, Inc.
147 City Place Drive, Santa Ana , Ca 92705
www. angelenoarchitects.com Tel: (714) 265-1888
1114
2012 © Angeleno Associates, Inc.

VINTAGE COMMNUNITIES
CALIFORNIA PACIFIC HOMES
09.06.12
4A-1.0

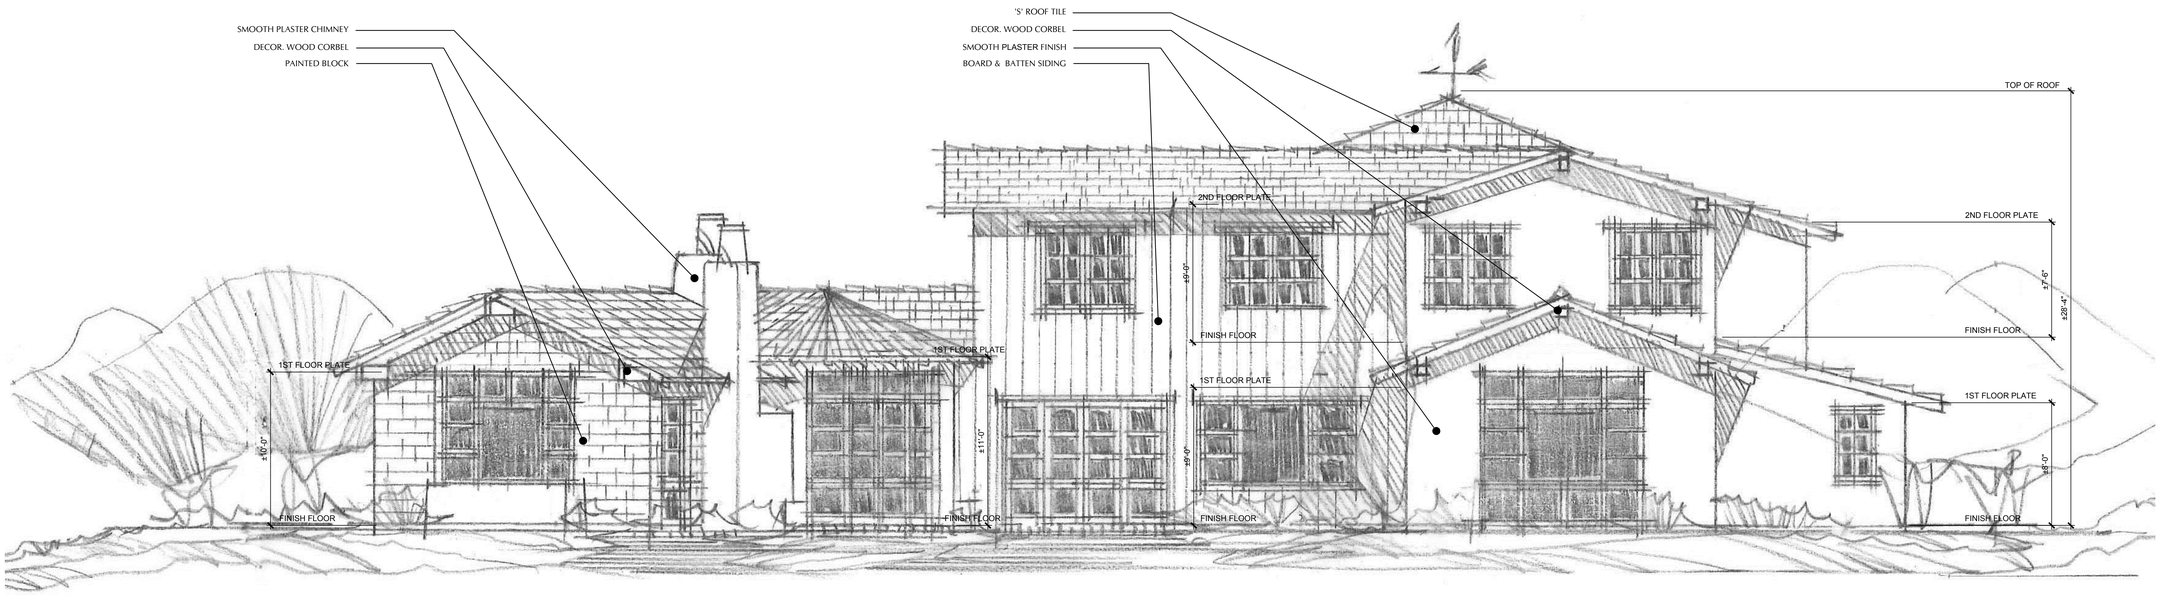

REAR ELEVATION

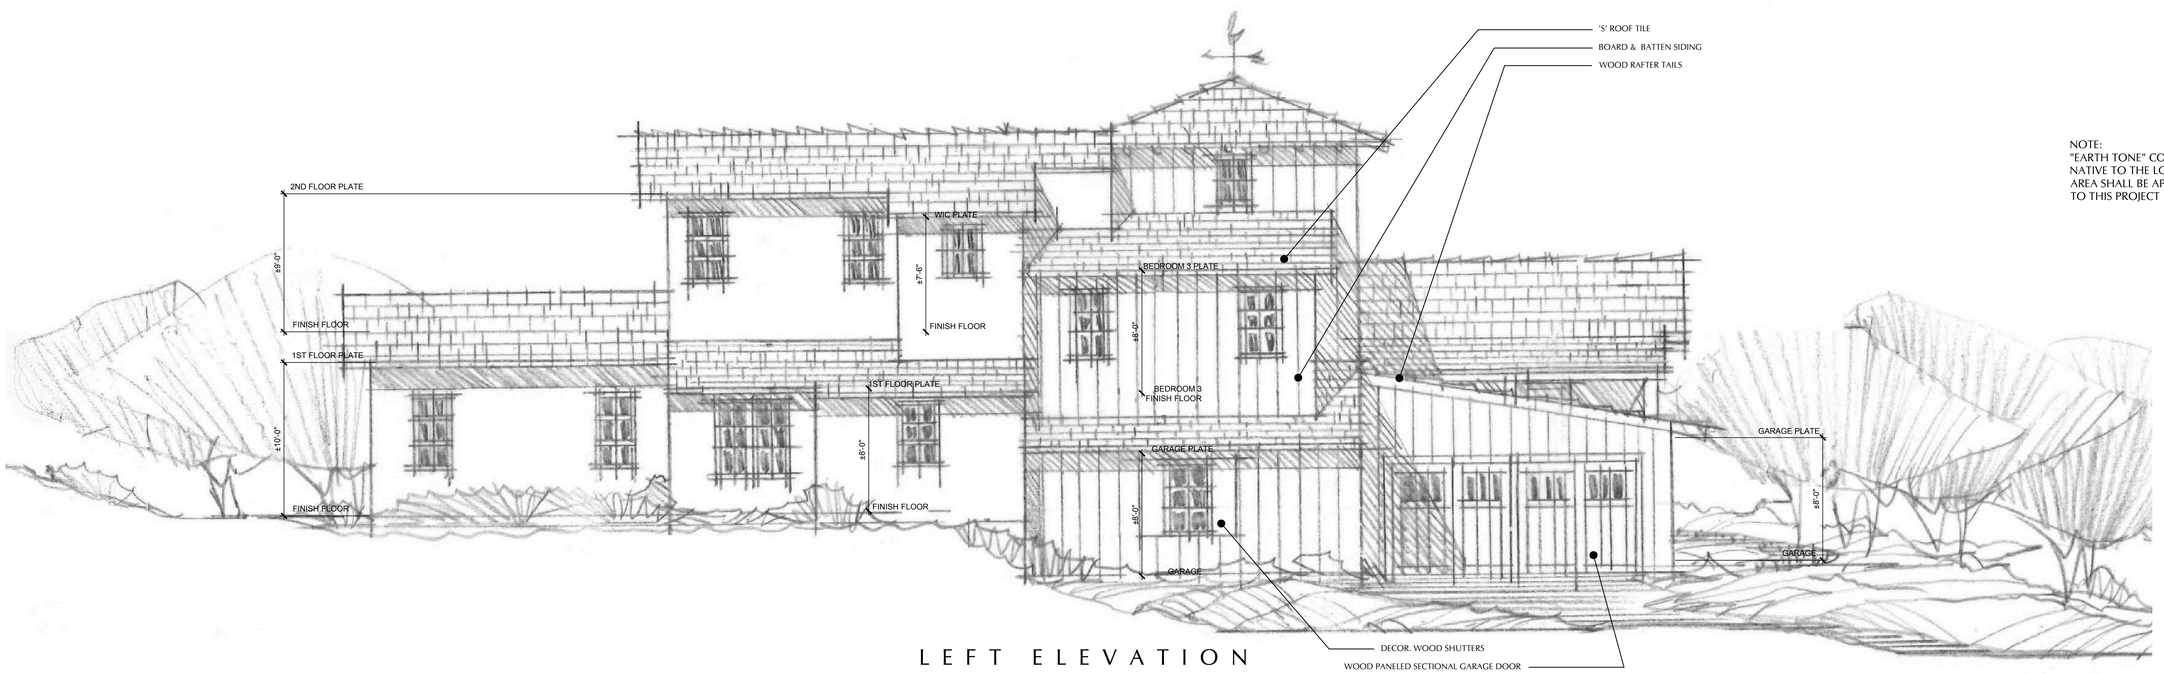

NOTE:
"EARTH TONE" COLORS NATIVE TO THE LOCAL AREA SHALL BE APPLIED TO THIS PROJECT

LEFT ELEVATION

LOT 15-PLAN 4A

EXTERIOR ELEVATIONS

0 2' 8'
1' 4'

MONTE NIDO

MALIBU, CALIFORNIA

Angeleno Associates, Inc.
147 City Place Drive, Santa Ana , Ca 92705
www. angelenoarchitects.com Tel: (714) 285-1888
1114 2012 © Angeleno Associates, Inc.

VINTAGE COMMNUNITIES
CALIFORNIA PACIFIC HOMES
09.06.12
4A-1.1