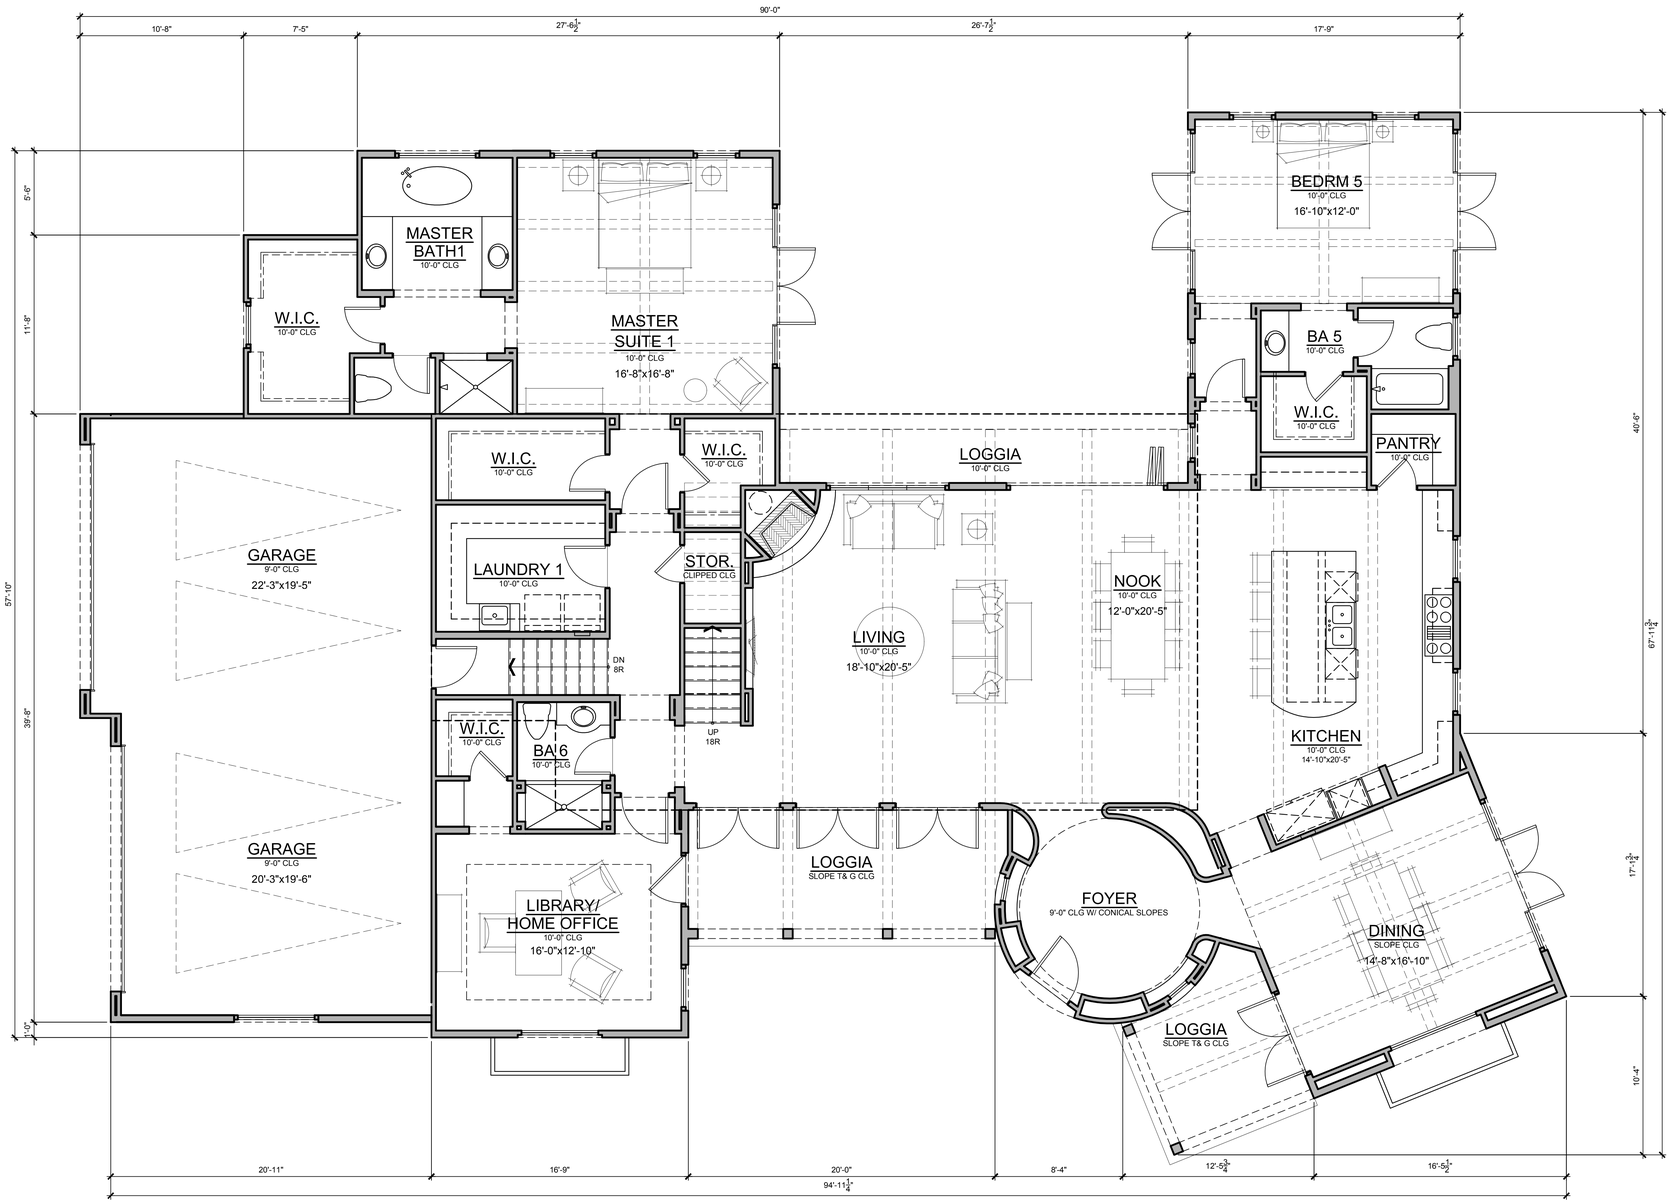

LOT 21 - PLAN 3B

4,407 SF TOTAL
FIRST FLOOR PLAN

3,215 SF

0 2' 8'
1' 4'

MONTE NIDO

MALIBU, CALIFORNIA

Angeleno Associates, Inc.
147 City Place Drive, Santa Ana , Ca 92705
www. angelenoarchitects.com Tel: (714) 285-1888
1114
2012 © Angeleno Associates, Inc.

VINTAGE COMMNUNITIES
CALIFORNIA PACIFIC HOMES
09.06.12
3B-1

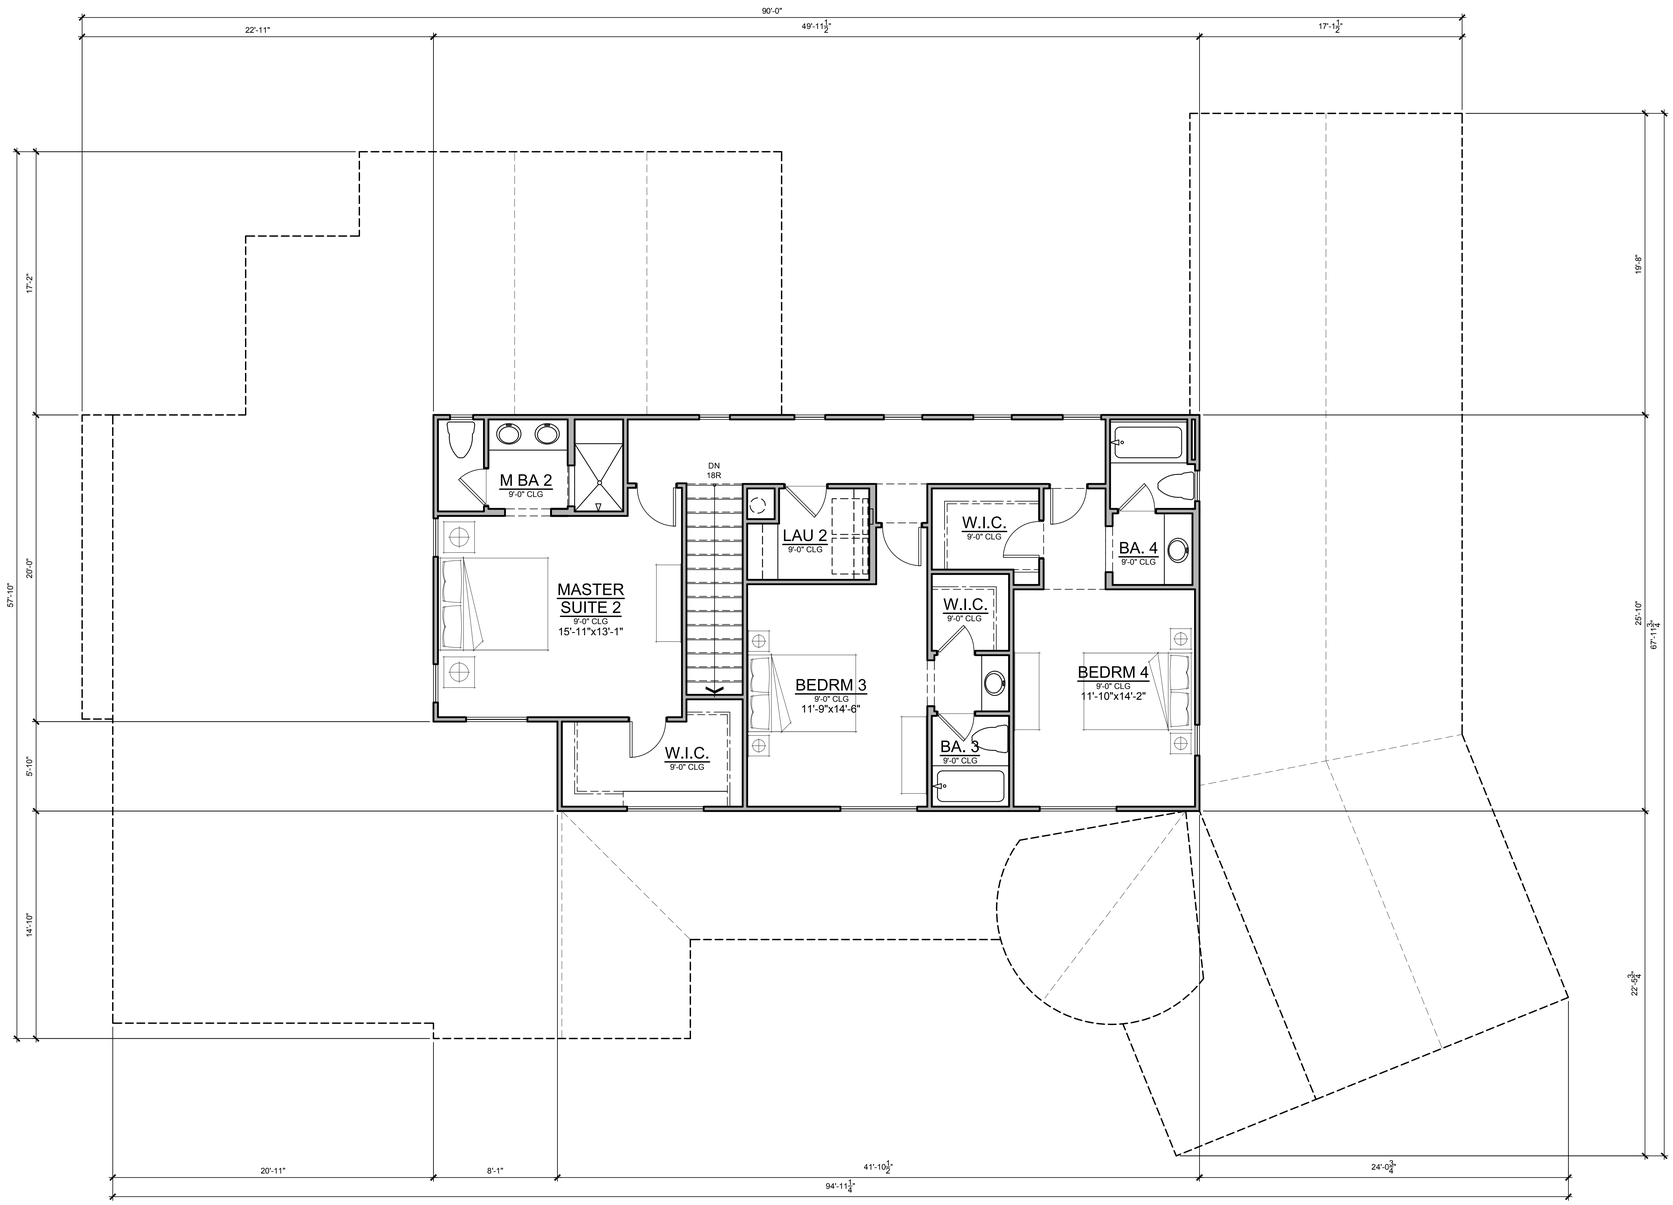

LOT 21-PLAN 3B

4,407 SF TOTAL
SECOND FLOOR PLAN

1,192 SF

0 2' 8'
1' 4'

MONTE NIDO

MALIBU, CALIFORNIA

Angeleno Associates, Inc.
147 City Place Drive, Santa Ana , Ca 92705
www. angelenoarchitects.com Tel. (714) 265-1888
1114
2012 © Angeleno Associates, Inc.

VINTAGE COMMNUNITIES
CALIFORNIA PACIFIC HOMES
09.06.12
3B-2

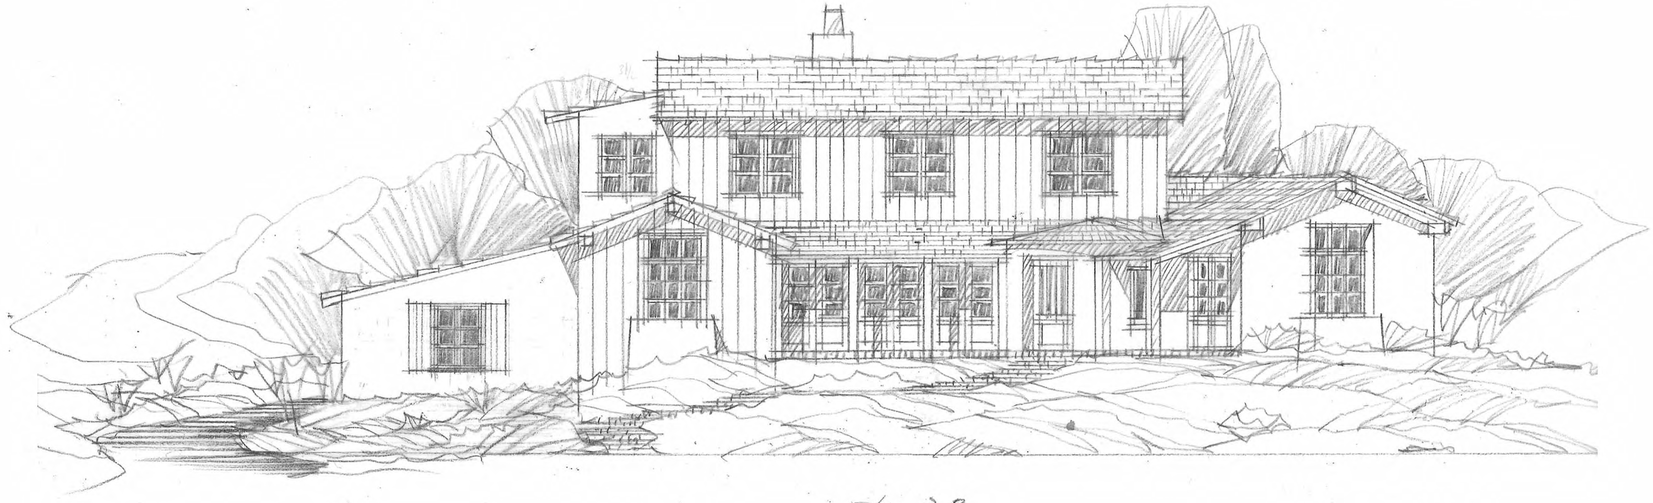

FRONT ELEVATION
PLAN 3B - LOT 21

RIGHT ELEVATION
PLAN 3B - LOT 21

0 4 16
2 8

Angeleno Associates, Inc.
147 City Place Drive, Santa Ana , Ca 92705
www. angelenoarchitects.com Tel: (714) 285-1888
1114 2012 © Angeleno Associates, Inc.

MONTE NIDO
MALIBU, CALIFORNIA

VINTAGE COMMUNITIES
CALIFORNIA PACIFIC HOMES
08.17.12

REAR ELEVATION
PLAN 3B - LOT 21

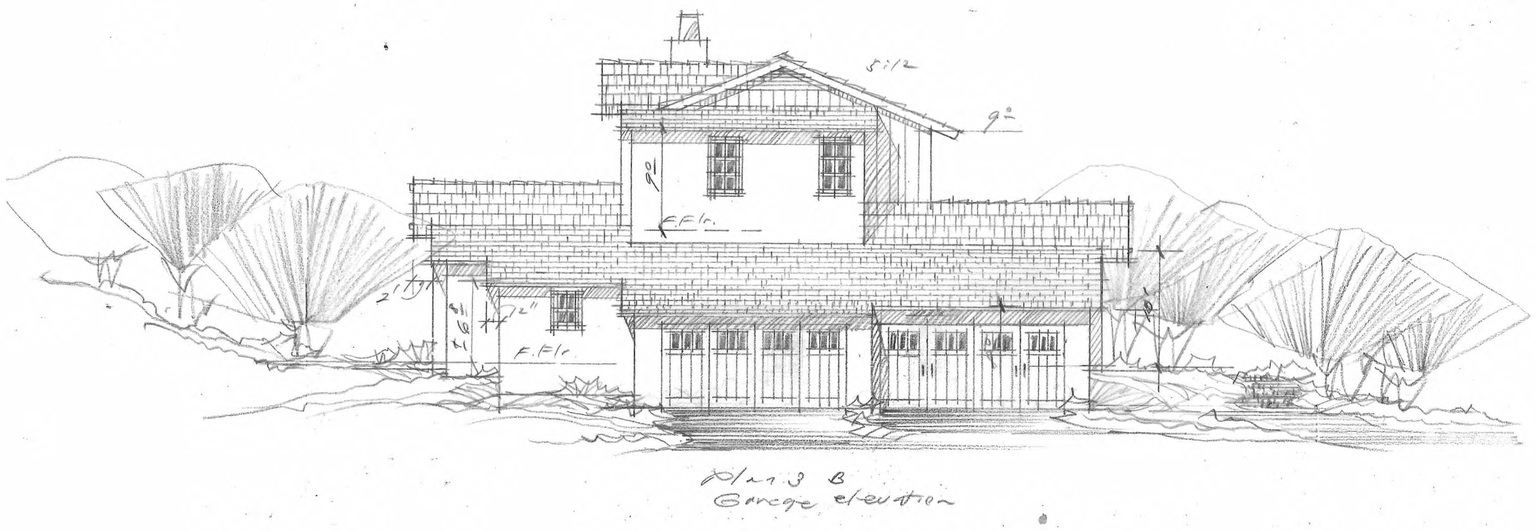

LEFT ELEVATION
PLAN 3B - LOT 21

0 4 16
2 8

Angeleno Associates, Inc.
147 City Place Drive, Santa Ana , Ca 92705
www.angelenoarchitects.com Tel: (714) 285-1888
1114 2012 © Angeleno Associates, Inc.

MONTE NIDO
MALIBU, CALIFORNIA

VINTAGE COMMUNITIES
CALIFORNIA PACIFIC HOMES
08.17.12