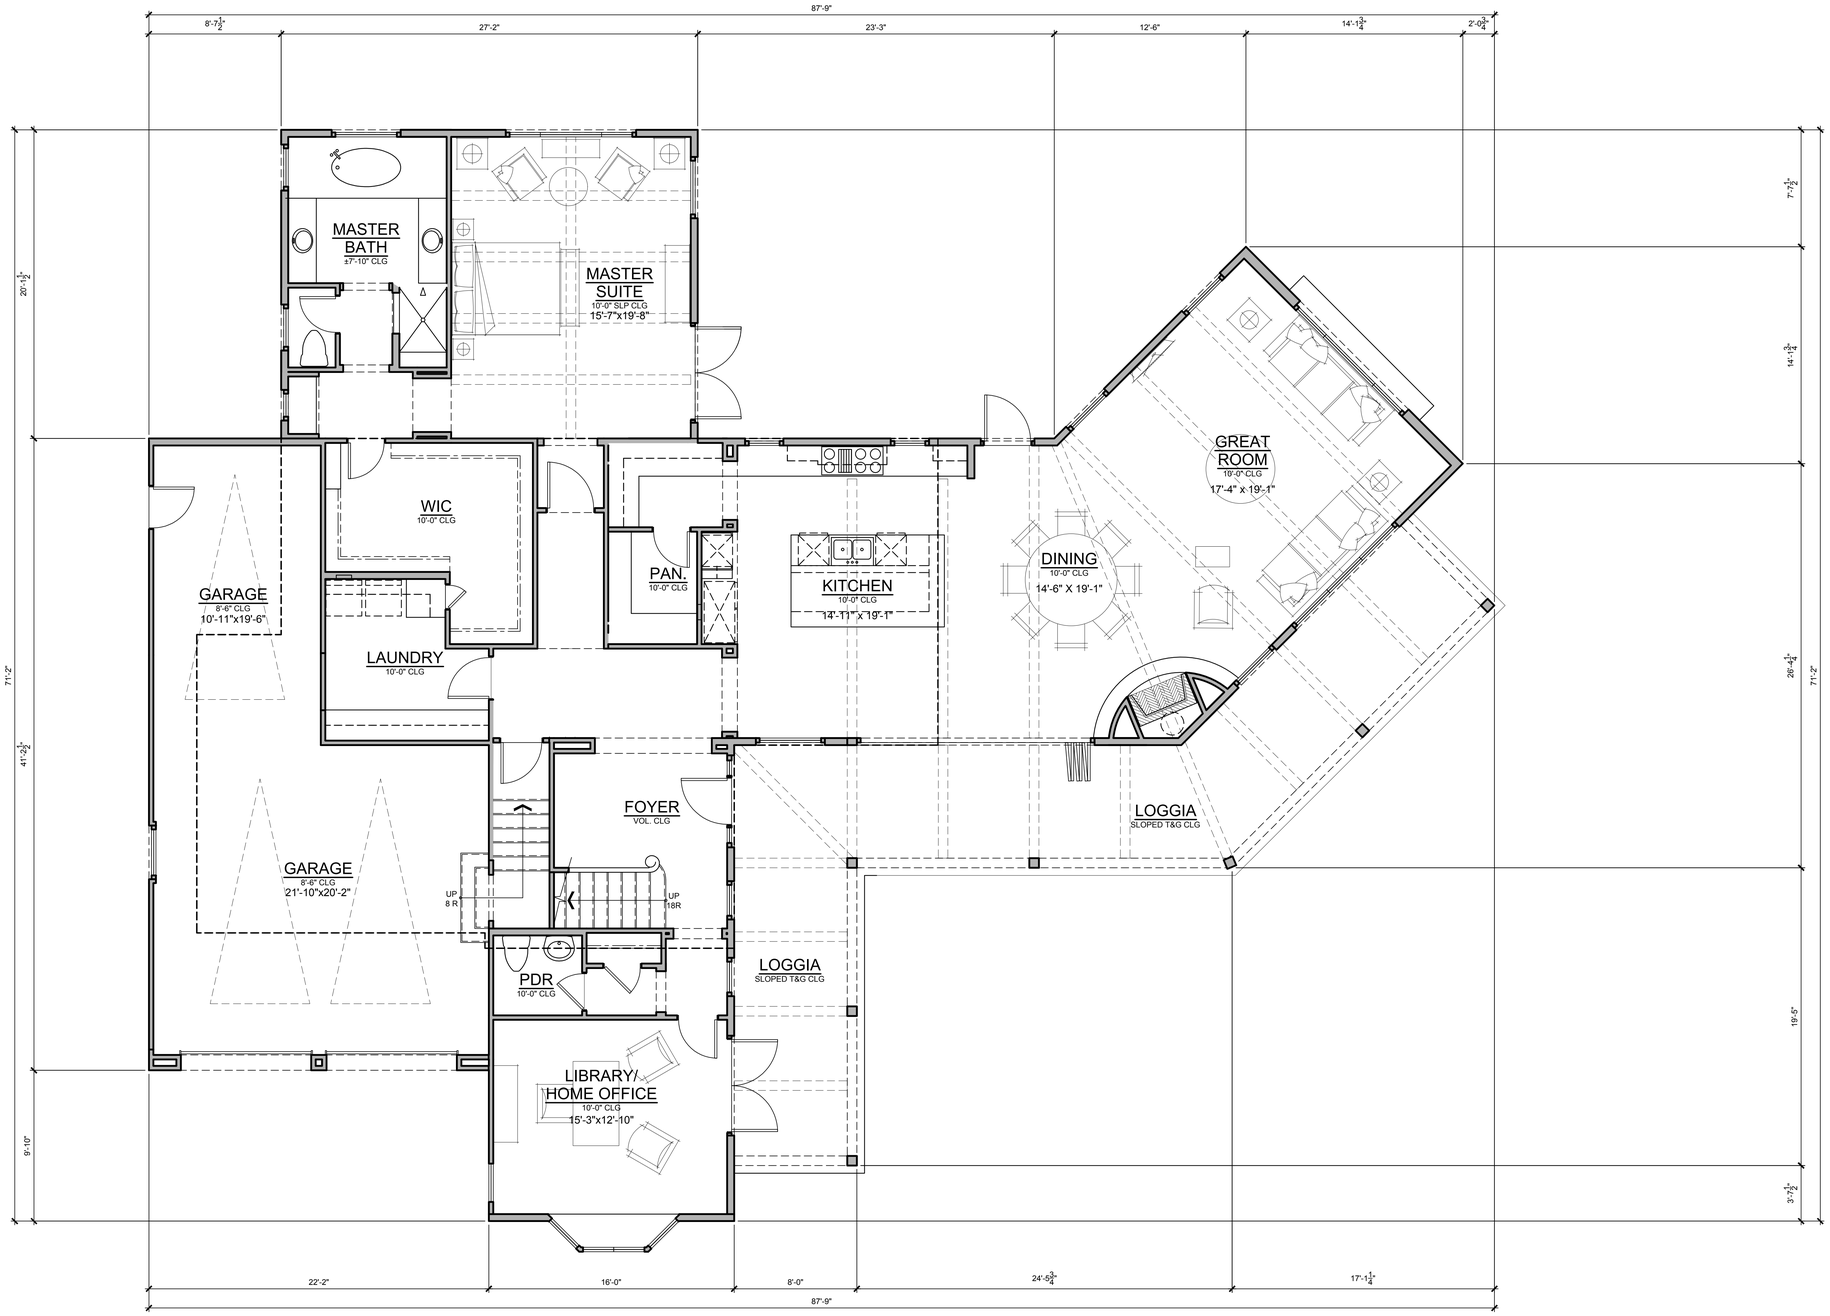

LOT 16 - PLAN 2B

3,636 SF TOTAL
FIRST FLOOR PLAN

2,486 SF

0 2' 8'
1' 4'

MONTE NIDO

MALIBU, CALIFORNIA

Angeleno Associates, Inc.
147 City Place Drive, Santa Ana , Ca 92705
www. angelenoarchitects.com Tel: (714) 285-1888
1114
2012 © Angeleno Associates, Inc.

VINTAGE COMMNUNITIES
CALIFORNIA PACIFIC HOMES
09.06.12
2B-2.0

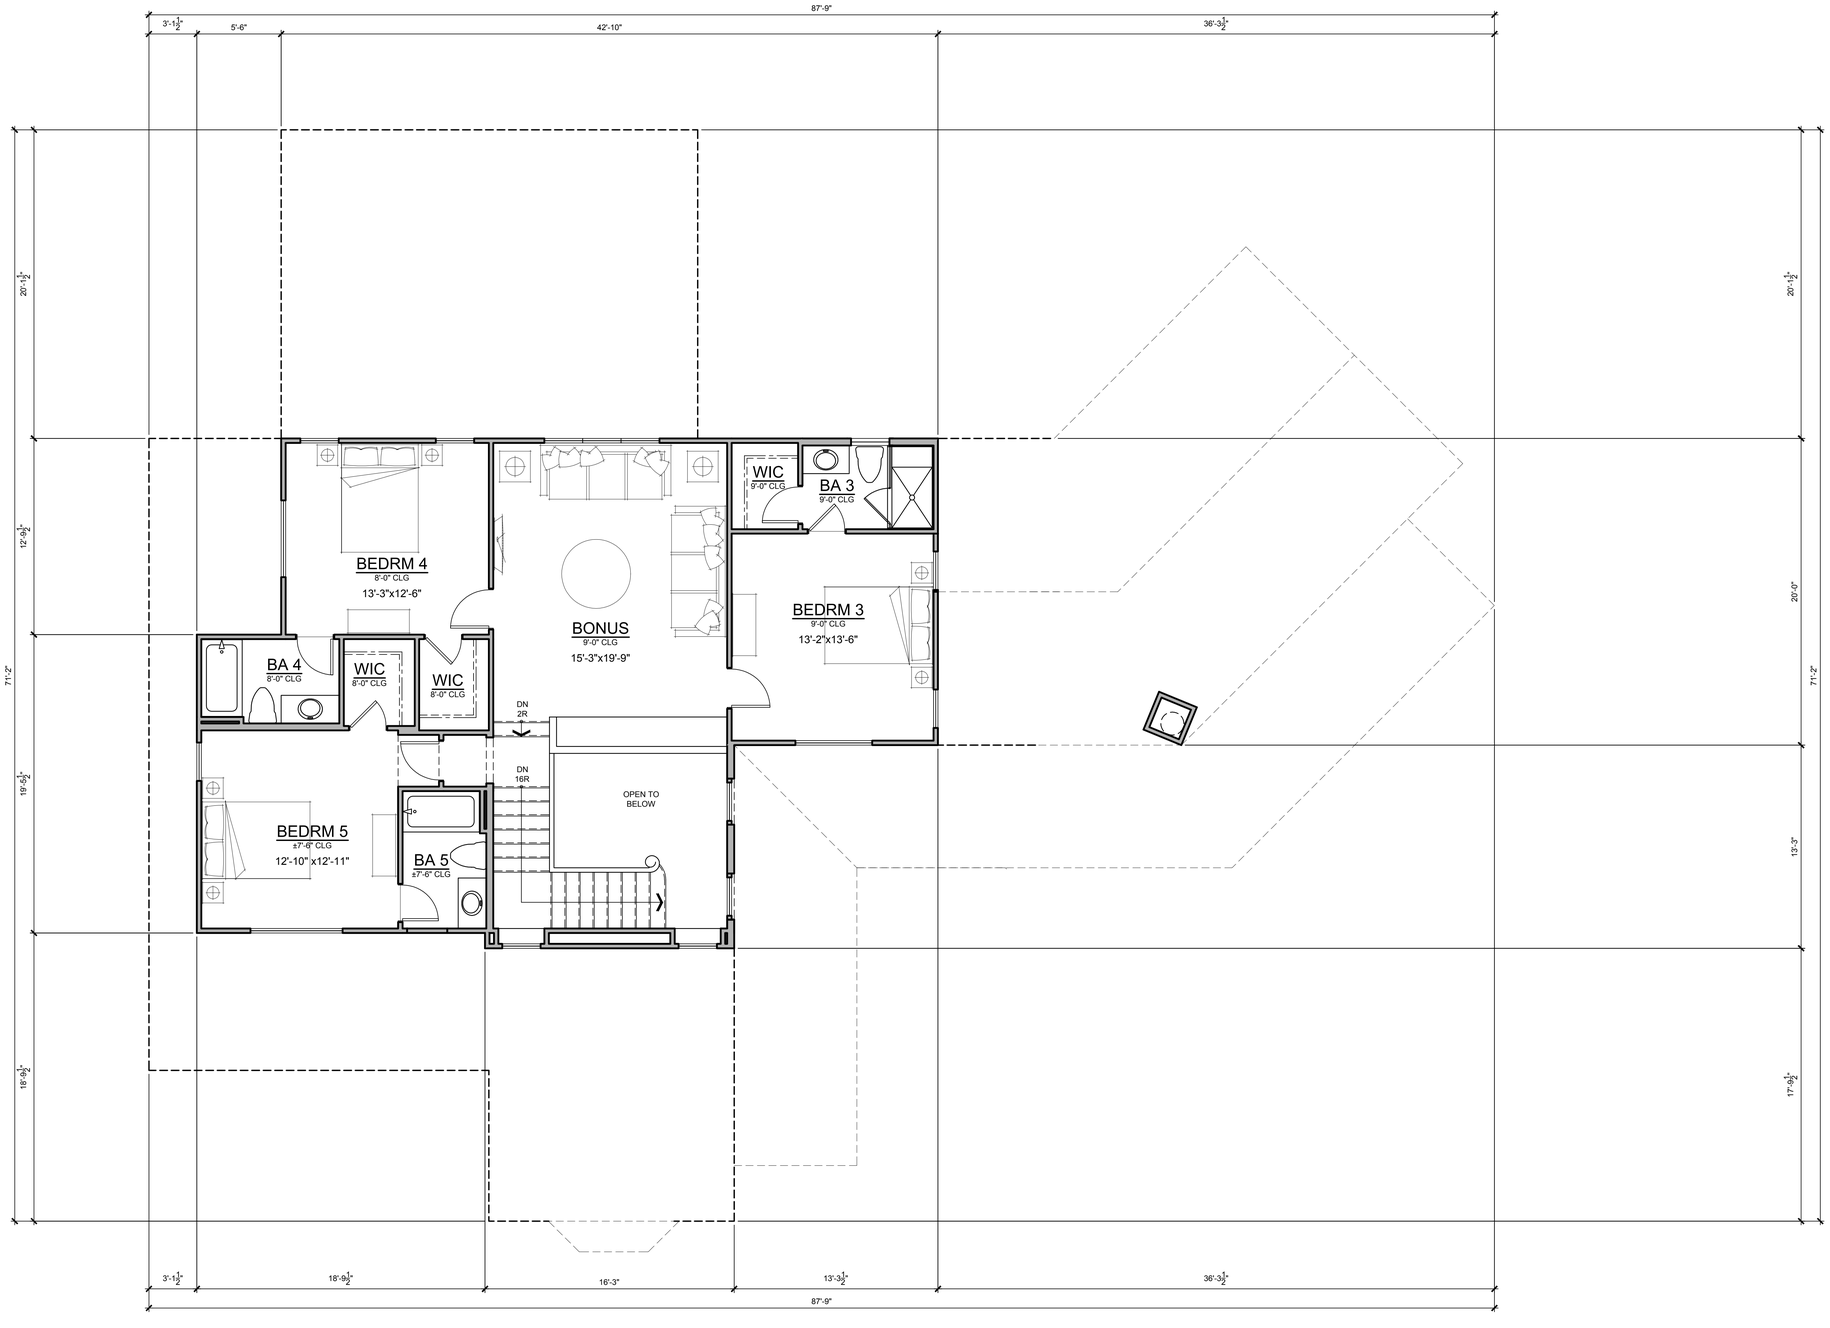

LOT 16 - PLAN 2B

3,636 SF TOTAL
FIRST FLOOR PLAN

1,150 SF

0 2' 8'
1' 4'

MONTE NIDO

MALIBU, CALIFORNIA

Angeleno Associates, Inc.
147 City Place Drive, Santa Ana , Ca 92705
www.angelenoarchitects.com Tel: (714) 265-1888
1114
2012 © Angeleno Associates, Inc.

VINTAGE COMMNUNITIES
CALIFORNIA PACIFIC HOMES
09.06.12
2B-2.1

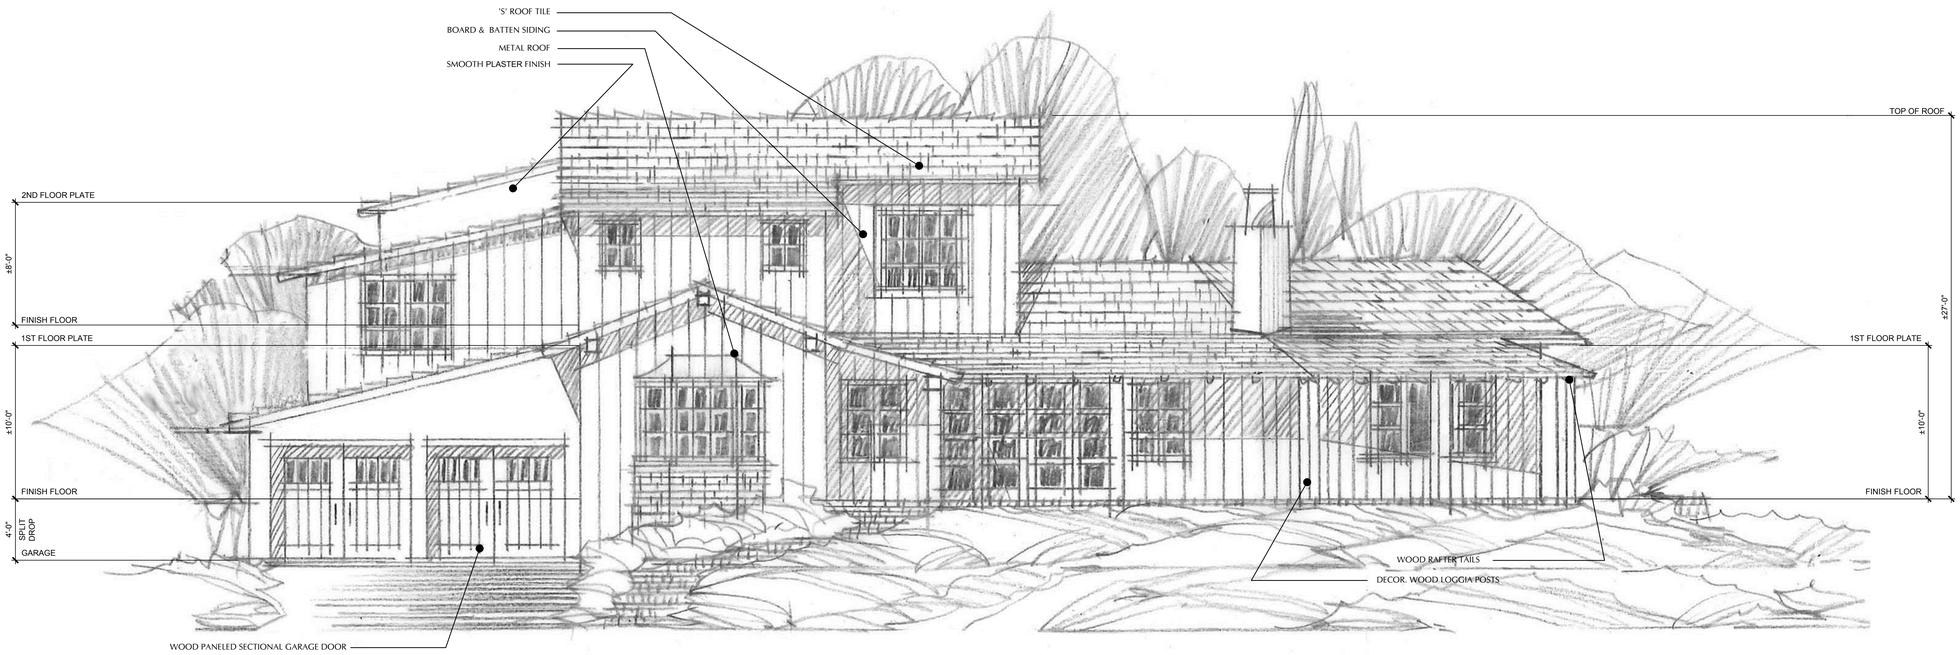

FRONT ELEVATION

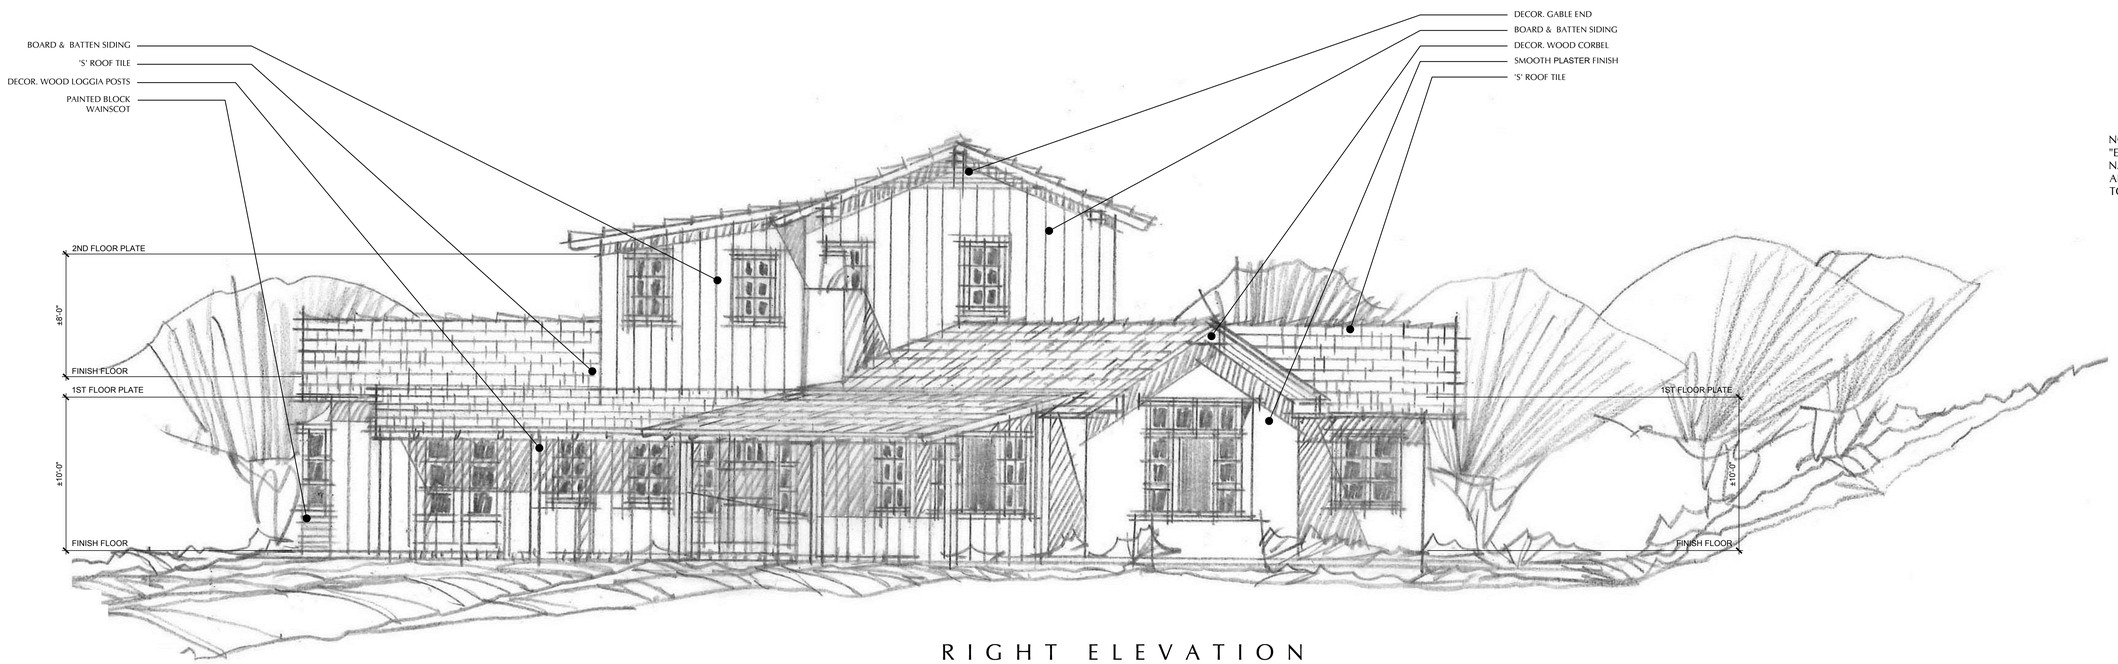

NOTE:
"EARTH TONE" COLORS NATIVE TO THE LOCAL AREA SHALL BE APPLIED TO THIS PROJECT

RIGHT ELEVATION

LOT 16-PLAN 2B

EXTERIOR ELEVATIONS

0 2' 8'
1' 4'

MONTE NIDO

MALIBU, CALIFORNIA

Angeleno Associates, Inc.
147 City Place Drive, Santa Ana , Ca 92705
www.angelenoarchitects.com Tel. (714) 265-1888
1114
2012 © Angeleno Associates, Inc.

VINTAGE COMMNUNITIES
CALIFORNIA PACIFIC HOMES
09.06.12
2B-1.0

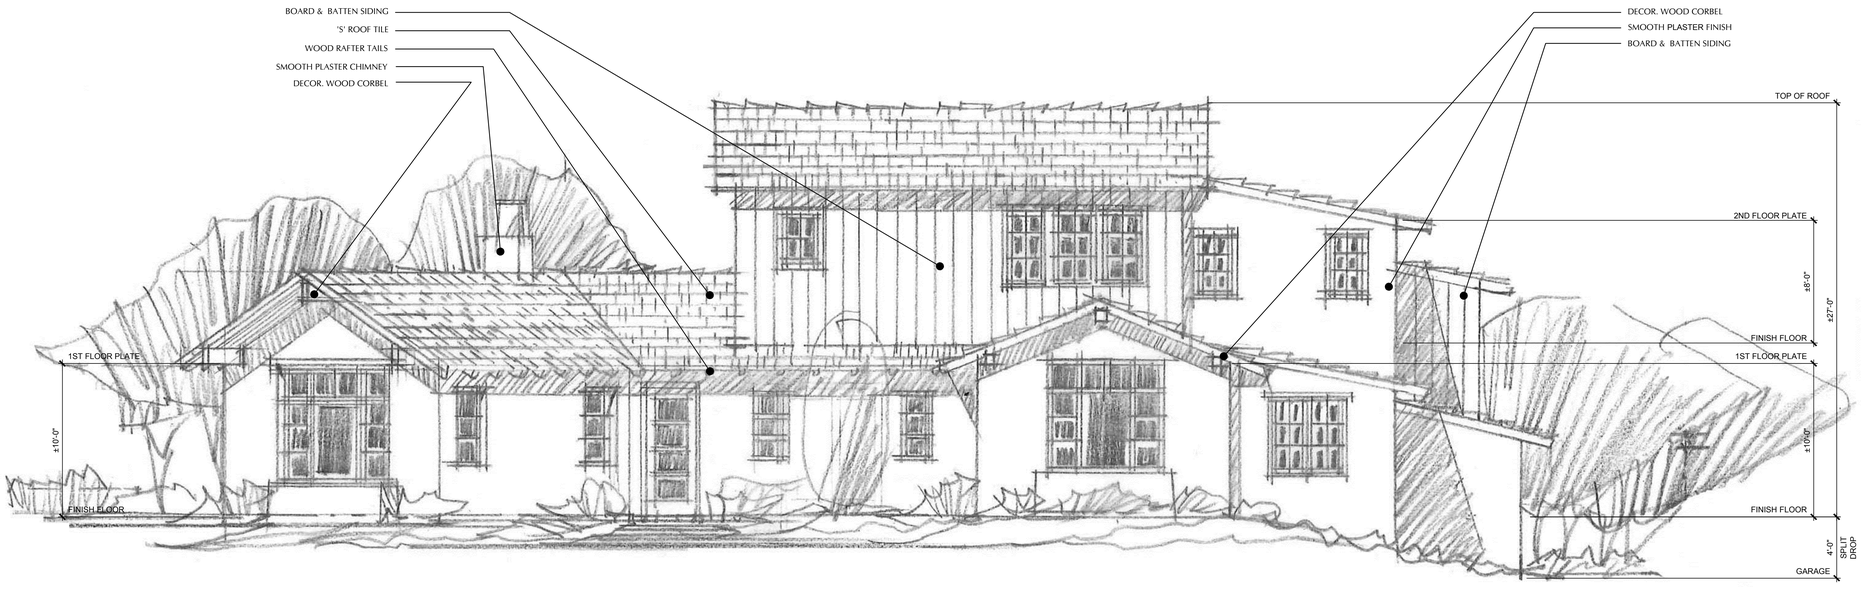

REAR ELEVATION

NOTE:
"EARTH TONE" COLORS
NATIVE TO THE LOCAL
AREA SHALL BE APPLIED
TO THIS PROJECT

LEFT ELEVATION

LOT 16-PLAN 2B

EXTERIOR ELEVATIONS

0 2' 8'
1' 4'

MONTE NIDO

MALIBU, CALIFORNIA

Angeleno Associates, Inc.
147 City Place Drive, Santa Ana , Ca 92705
www. angelenoarchitects.com Tel: (714) 265-1888
1114
2012 © Angeleno Associates, Inc.

VINTAGE COMMNUNITIES
CALIFORNIA PACIFIC HOMES
09.06.12
2B-1.1