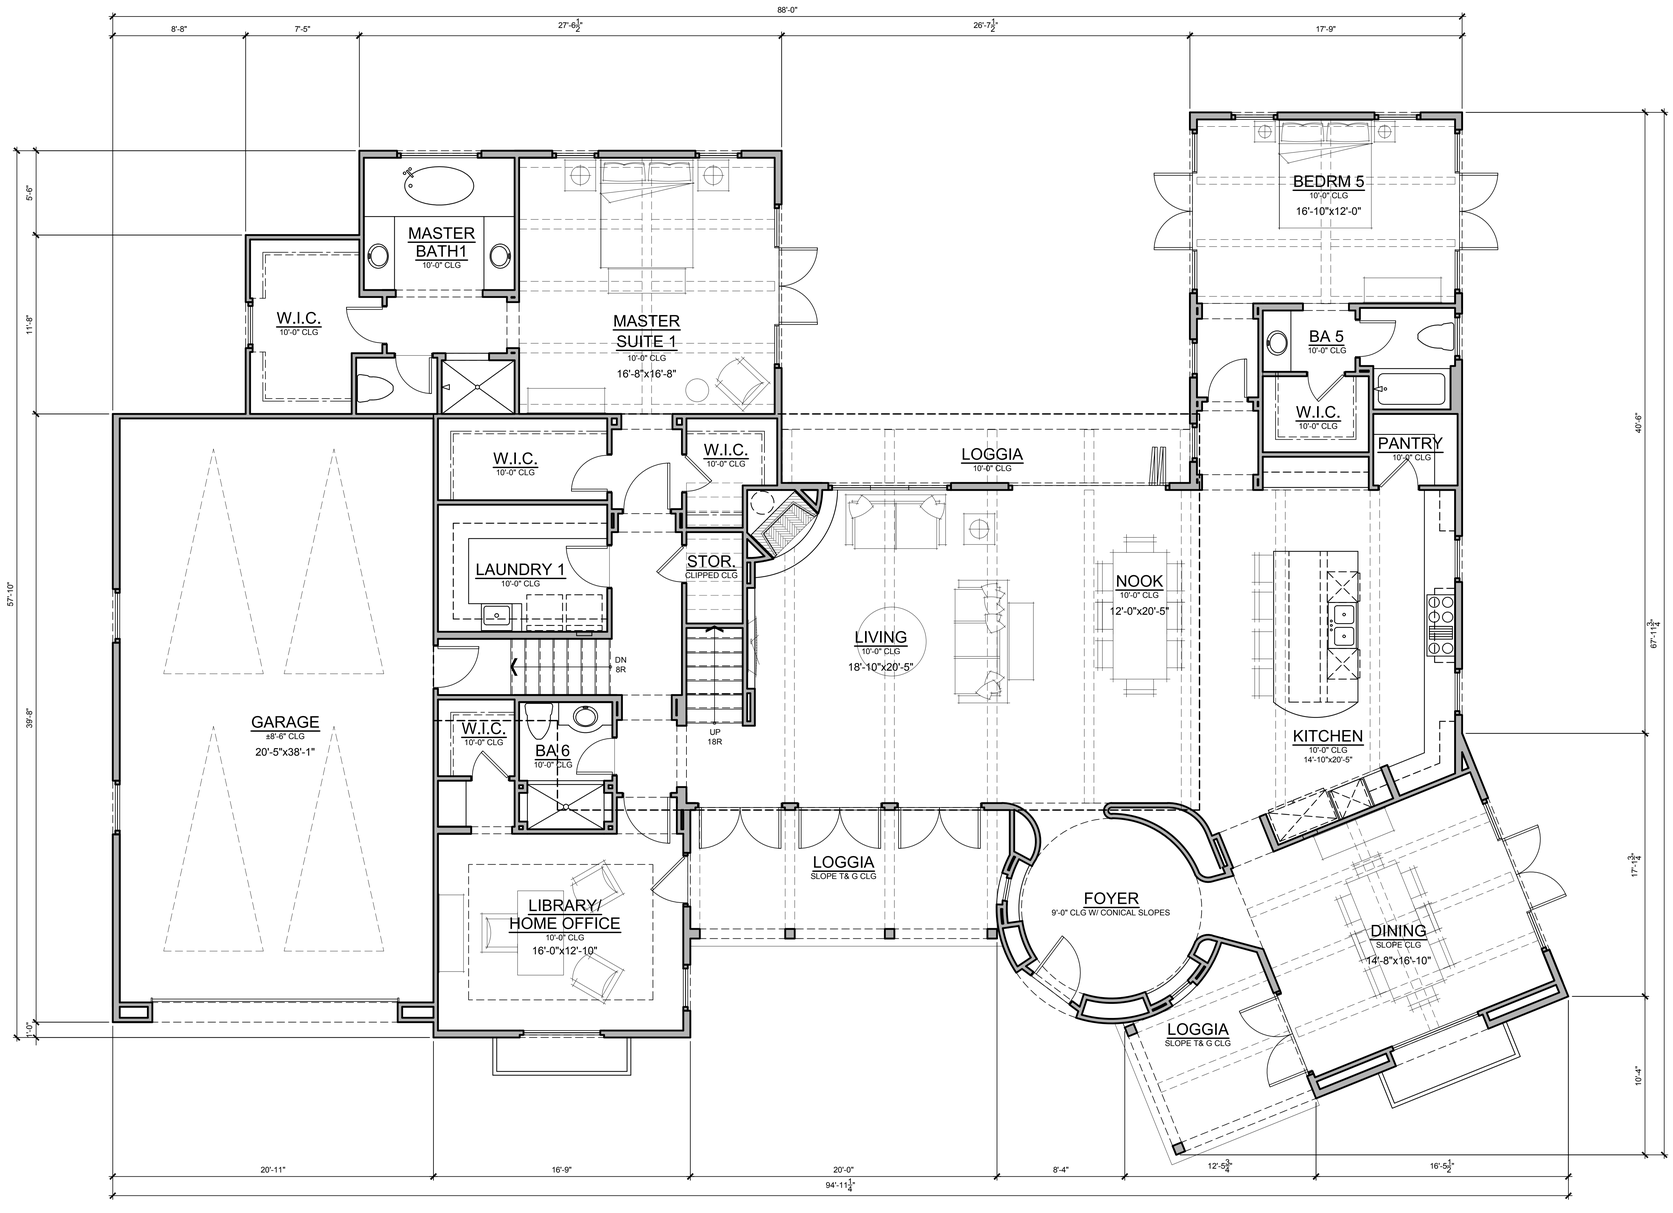

L O T 1 3 - P L A N 3 A

4,407 SF TOTAL
FIRST FLOOR PLAN

3,215 SF

0 2' 8'
1' 4'

M O N T E N I D O

MALIBU, CALIFORNIA

Angeleno Associates, Inc.
147 City Place Drive, Santa Ana , Ca 92705
www. angelenoarchitects.com Tel: (714) 285-1888
1114 2012 © Angeleno Associates, Inc.

VINTAGE COMMNUNITIES
CALIFORNIA PACIFIC HOMES
09.06.12
3A-2.0

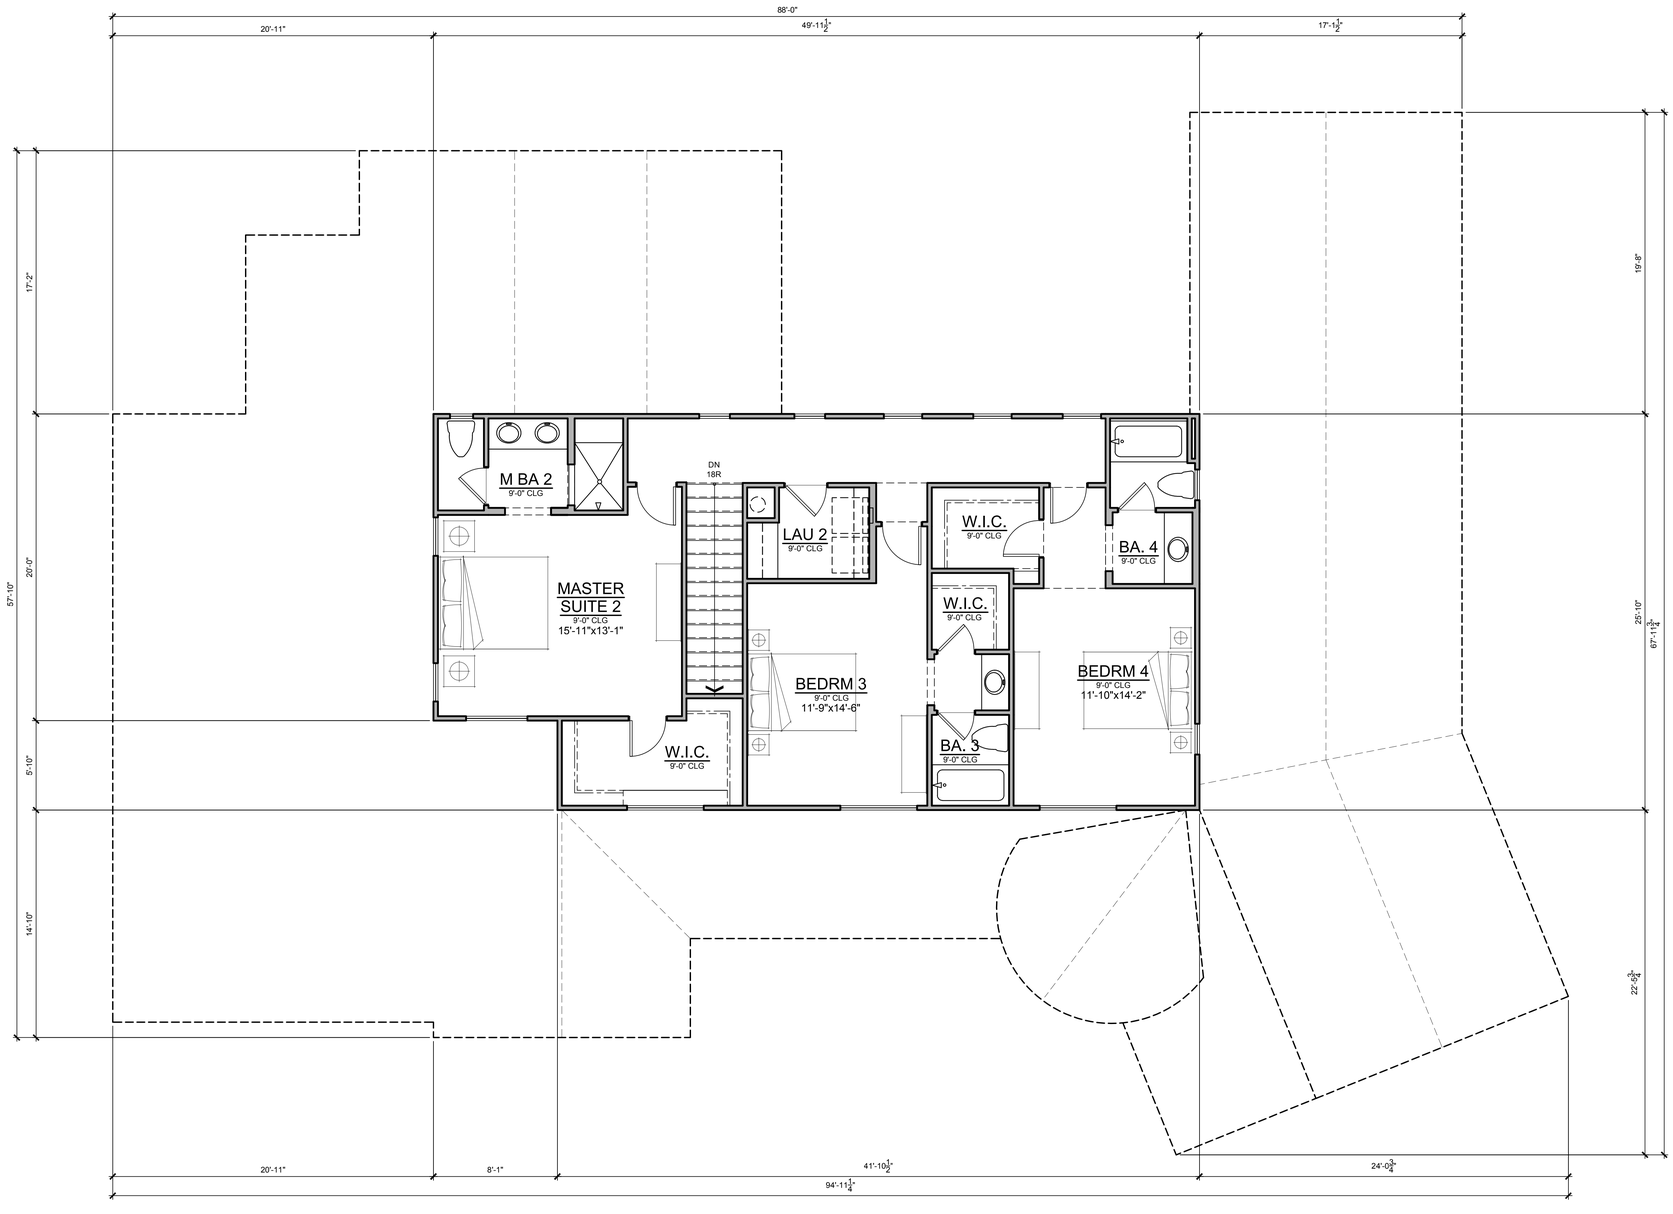

L O T 1 3 - P L A N 3 A

4,407 SF TOTAL
SECOND FLOOR PLAN

1,192 SF

0 2' 8'
1' 4'

M O N T E N I D O

MALIBU, CALIFORNIA

Angeleno Associates, Inc.
147 City Place Drive, Santa Ana , Ca 92705
www. angelenoarchitects.com Tel: (714) 285-1888
1114
2012 © Angeleno Associates, Inc.

VINTAGE COMMNUNITIES
CALIFORNIA PACIFIC HOMES
09.06.12
3A-2.1

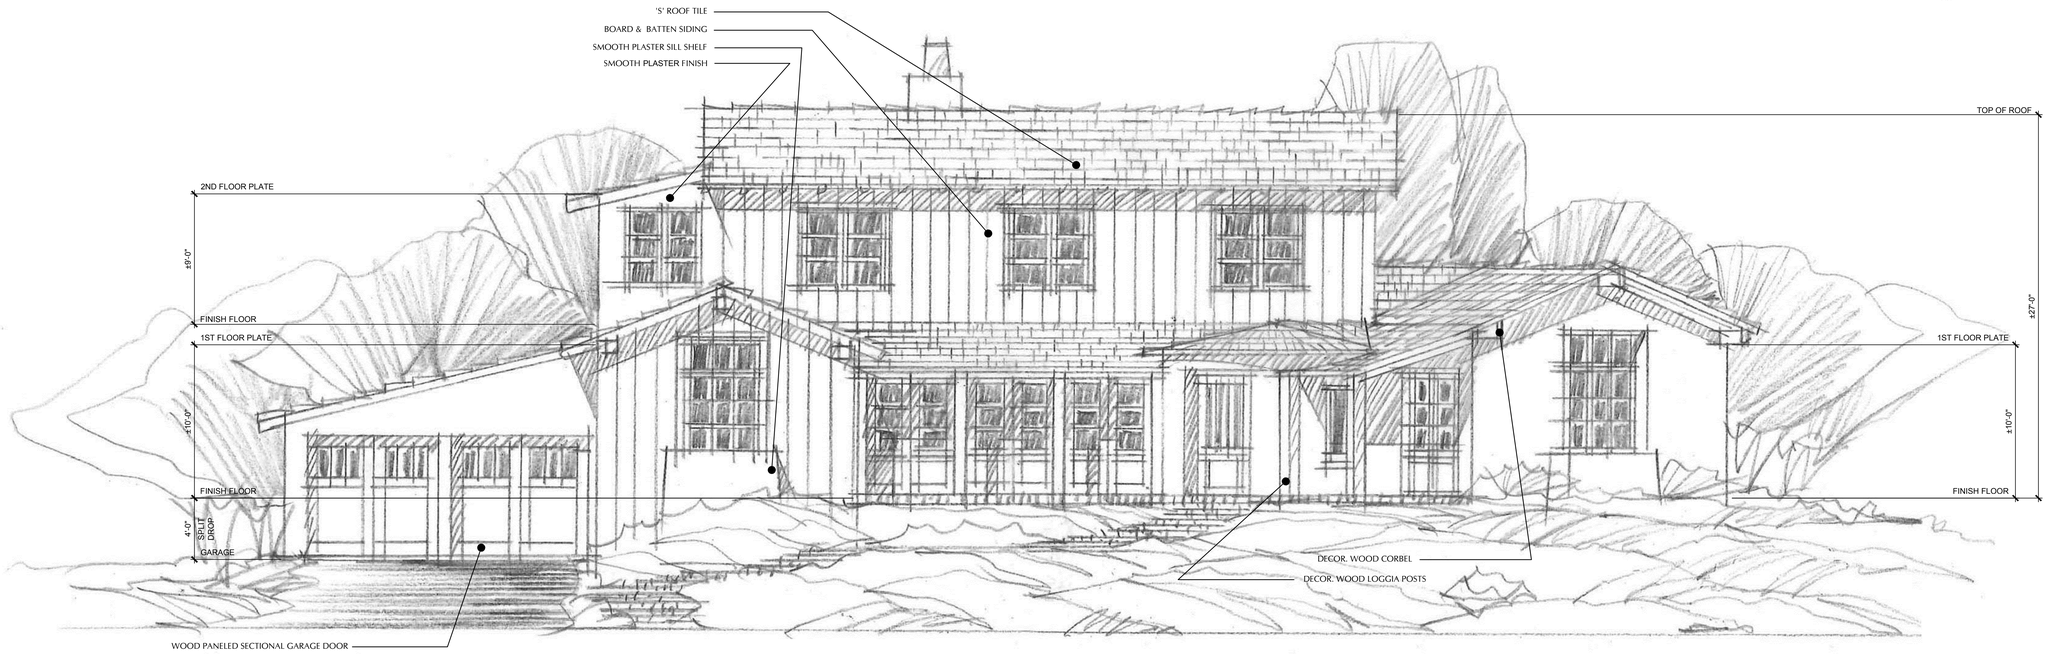

FRONT ELEVATION

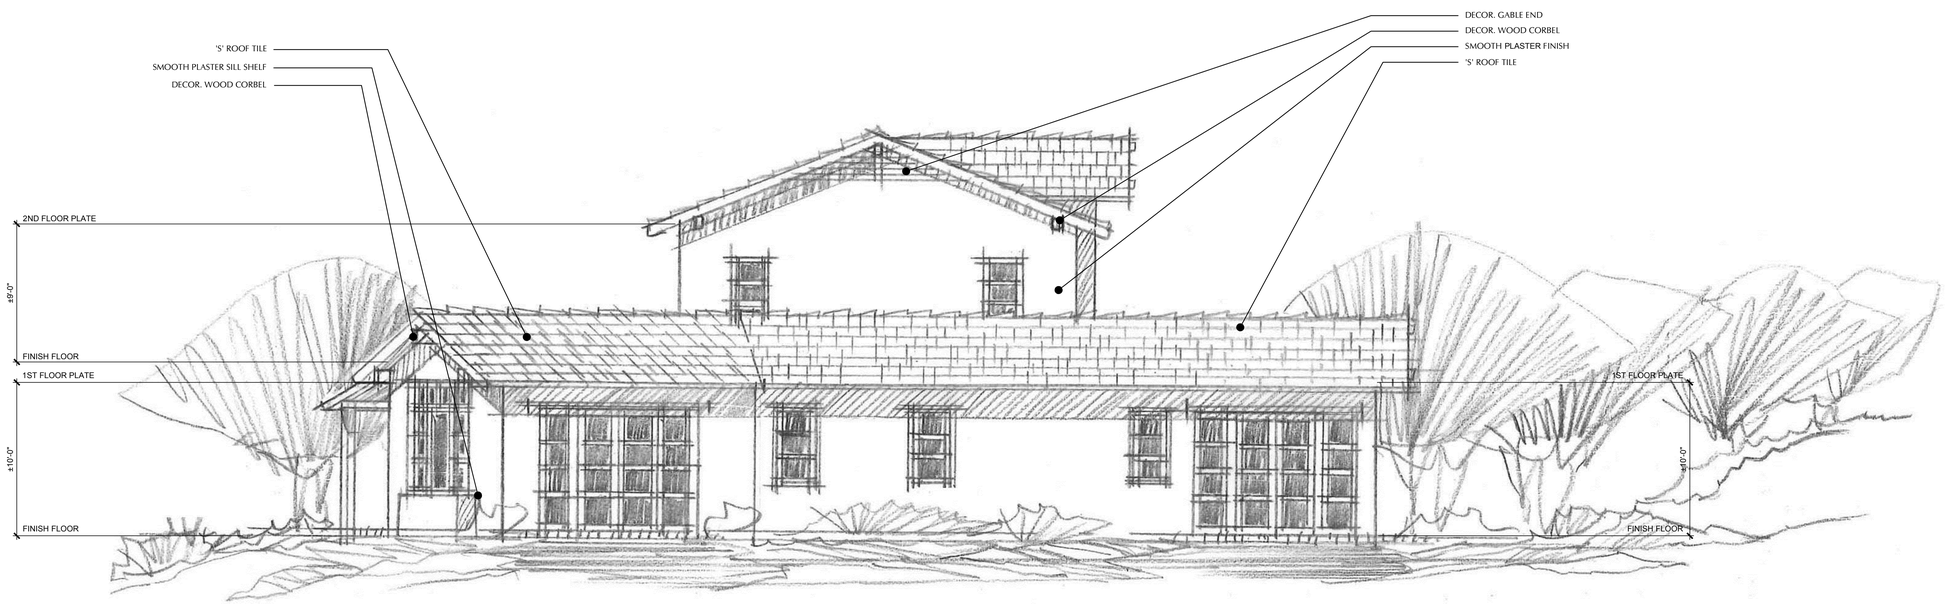

NOTE:
"EARTH TONE" COLORS NATIVE TO THE LOCAL AREA SHALL BE APPLIED TO THIS PROJECT

RIGHT ELEVATION

LOT 13-PLAN 3A

EXTERIOR ELEVATIONS

0 2' 8'
1' 4'

MONTE NIDO

MALIBU, CALIFORNIA

Angeleno Associates, Inc.
147 City Place Drive, Santa Ana , Ca 92705
www. angelenoarchitects.com Tel: (714) 285-1888
1114 2012 © Angeleno Associates, Inc.

VINTAGE COMMNUNITIES
CALIFORNIA PACIFIC HOMES
09.06.12
3A-1.0

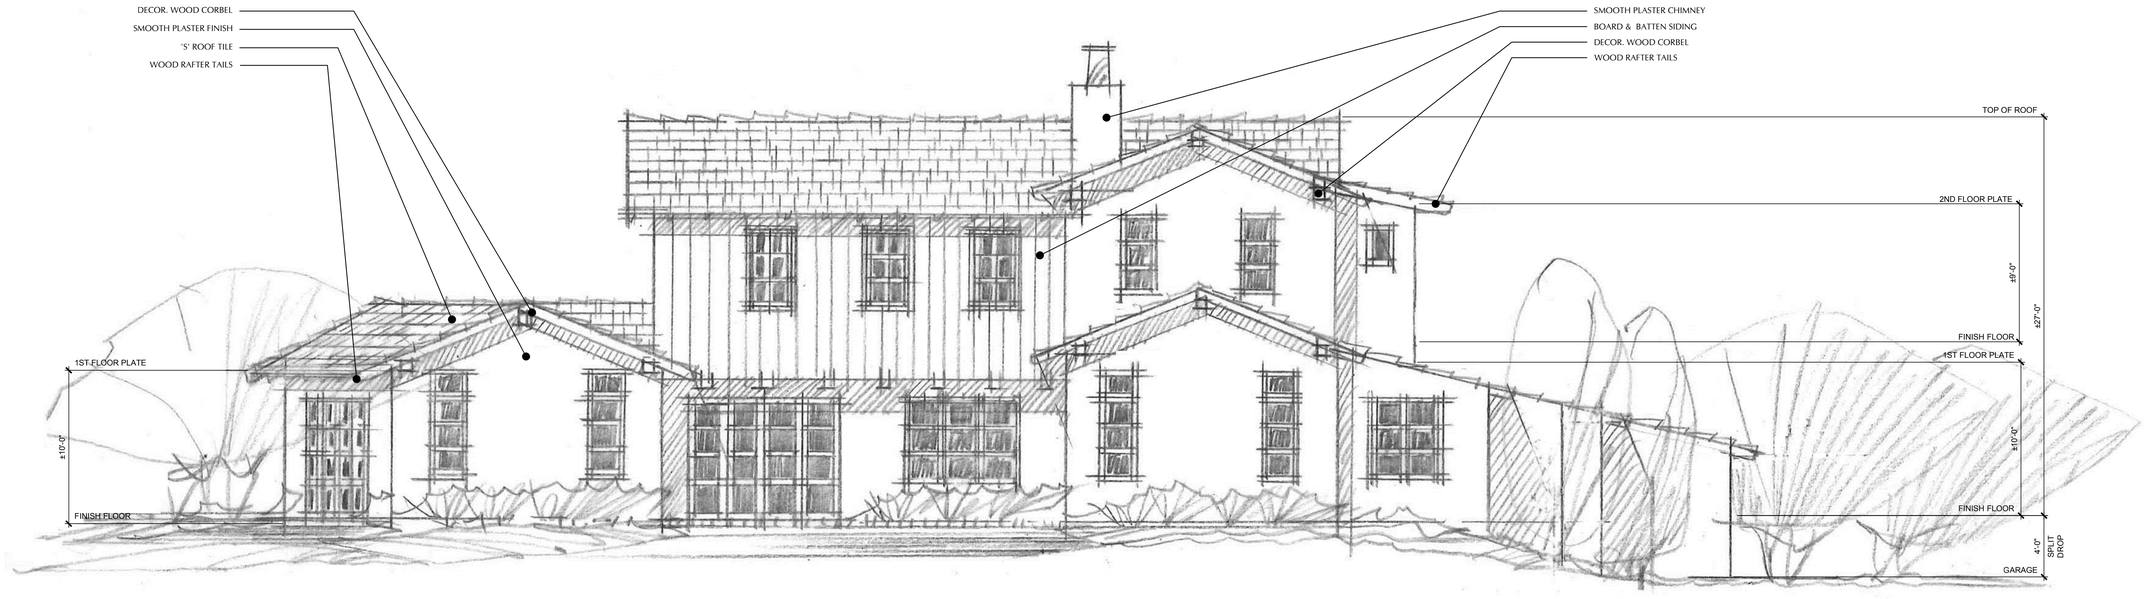

REAR ELEVATION

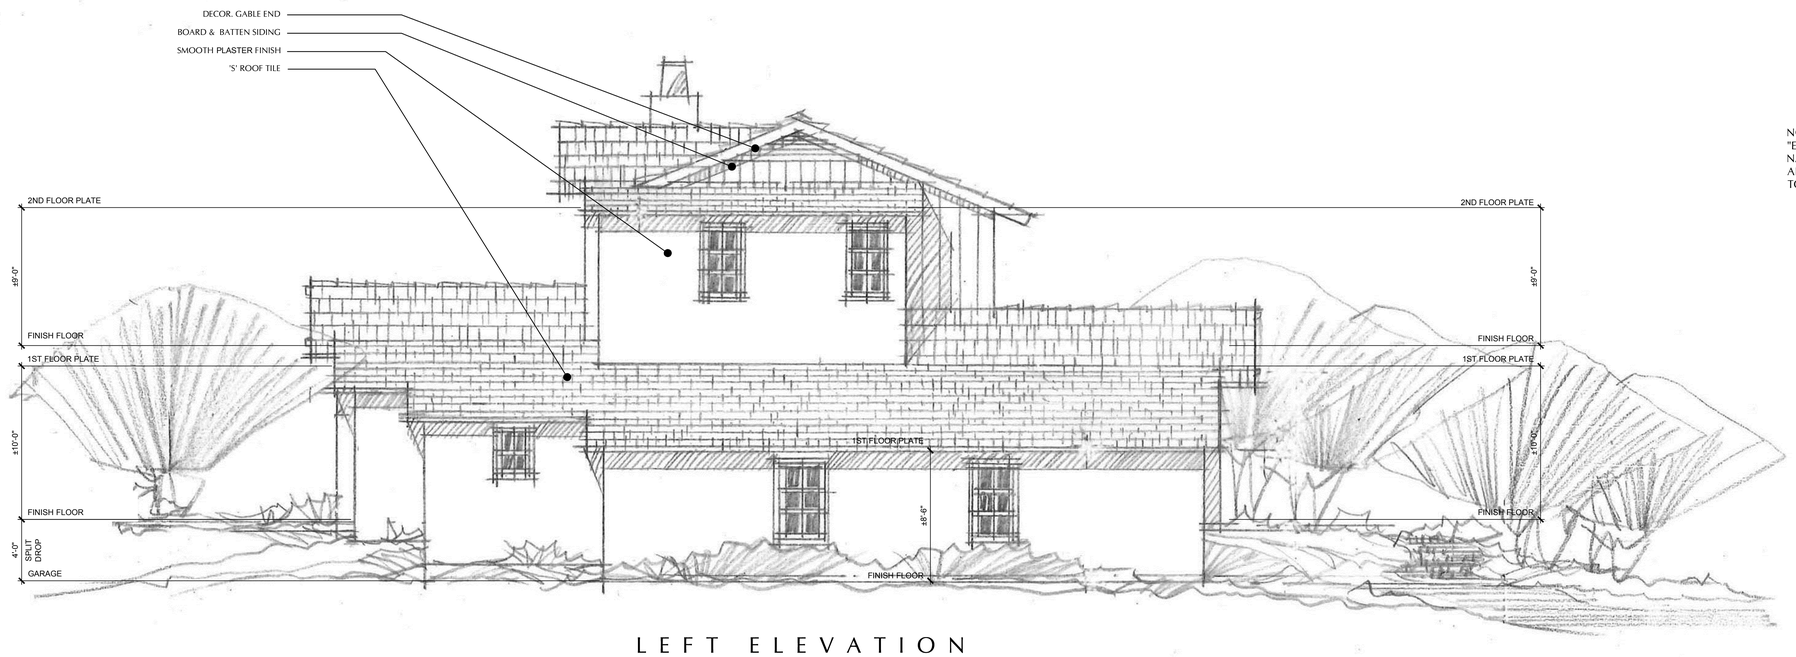

NOTE:
"EARTH TONE" COLORS NATIVE TO THE LOCAL AREA SHALL BE APPLIED TO THIS PROJECT

LEFT ELEVATION

LOT 13 - PLAN 3A

EXTERIOR ELEVATIONS

0 2' 8'
1' 4'

MONTE NIDO

MALIBU, CALIFORNIA

Angeleno Associates, Inc.
147 City Place Drive, Santa Ana , Ca 92705
www. angelenoarchitects.com Tel: (714) 285-1888
1114 2012 © Angeleno Associates, Inc.

VINTAGE COMMNUNITIES
CALIFORNIA PACIFIC HOMES
09.06.12
3A-1.1