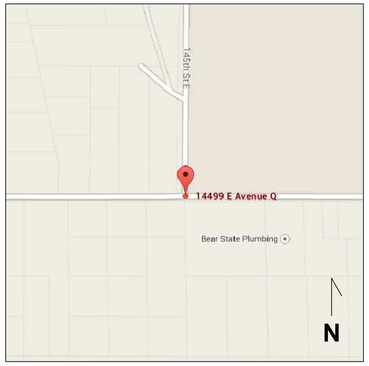

VICINITY MAP

AERIAL MAP

APN: 302-901-0009
TOTAL: 3,185 SQ. FT.

SOUTHWEST ELEVATION

SOUTH ELEVATION

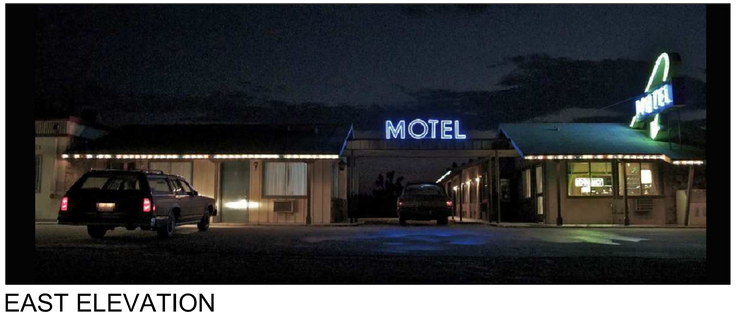

EAST ELEVATION

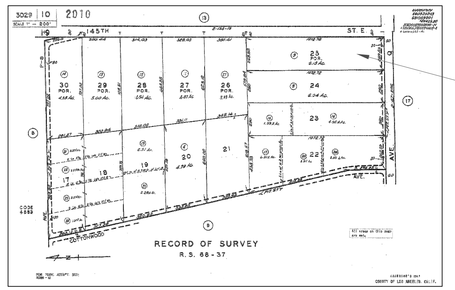

PARCEL MAP

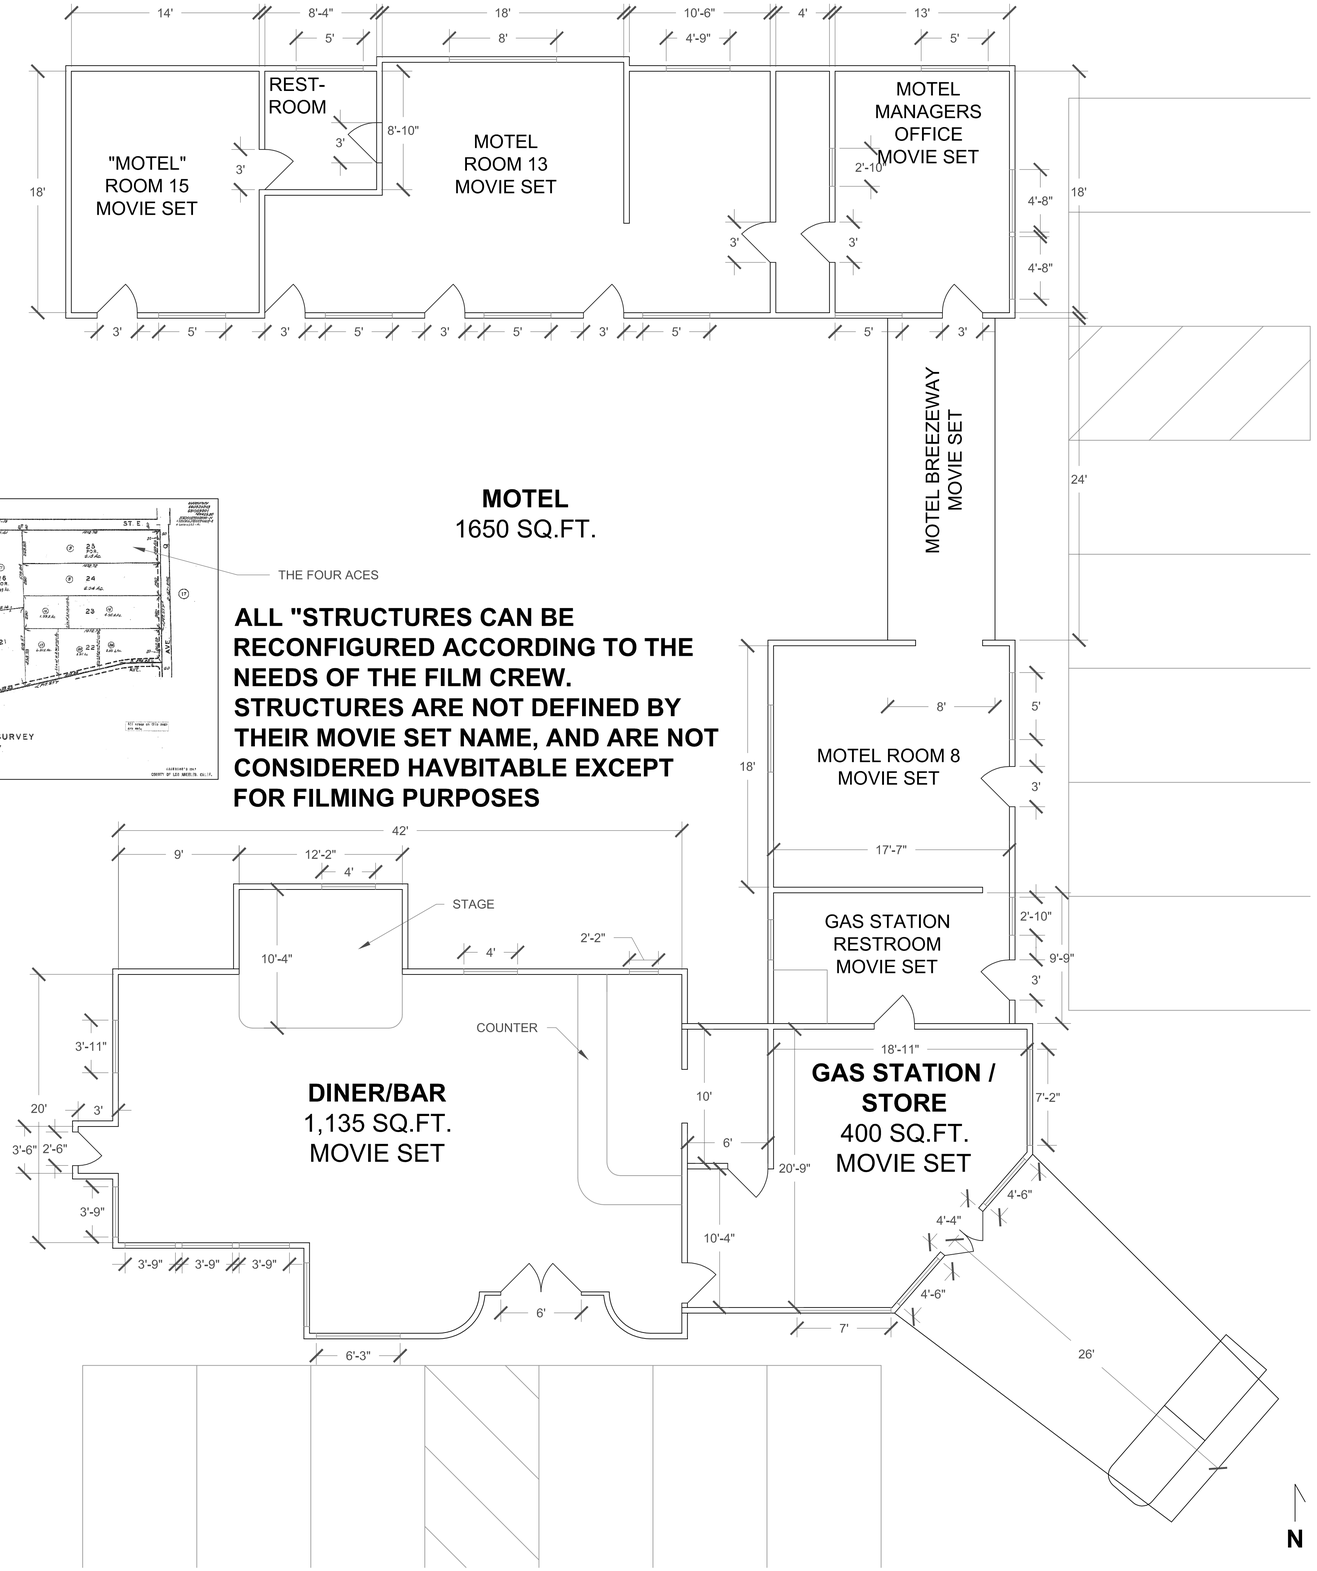

MOTEL
1650 SQ.FT.

THE FOUR ACES

ALL "STRUCTURES CAN BE RECONFIGURED ACCORDING TO THE NEEDS OF THE FILM CREW. STRUCTURES ARE NOT DEFINED BY THEIR MOVIE SET NAME, AND ARE NOT CONSIDERED HAVBITABLE EXCEPT FOR FILMING PURPOSES

PROPERTY OWNER:
JAN-PETER FLACK
(310)396-2211

APPLICANT:
JAN-PETER FLACK
(310)396-2211

DESIGNER:
RAMON BARUIO
(310)562-5383
RBPLANDESIGN@GMAIL.COM
4273 CANOGA AVE.
WOODLAND HILLS, CA. 91364

THE FOUR ACES
14499 EAST AVENUE Q
PALMDALE, CA. 93591

PROJECT TITLE

MOVIE SET

FILE NAME: 4aces.dwg
DRAWN BY: A. LAM
CHECKED BY: R. BAGUIO
DATE: 2-1-14

FLOOR PLAN

CS1.0

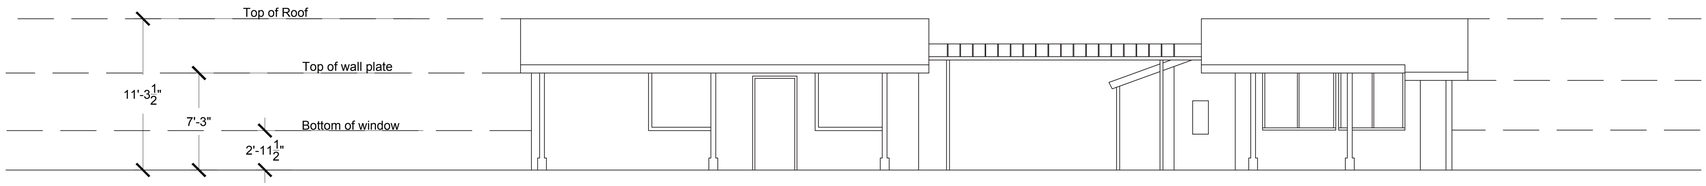

ELEVATION A
SCALE - 3/16 = 1'-0"

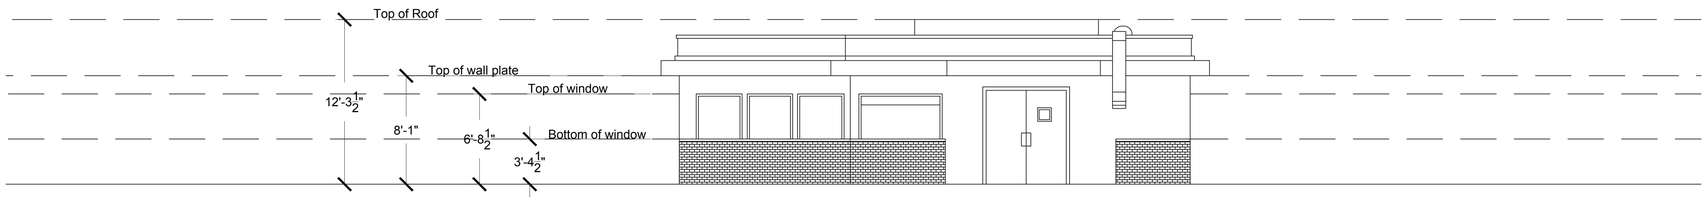

ELEVATION B
SCALE - 3/16 = 1'-0"

N

PROPERTY OWNER:
JAN-PETER FLACK
(310)396-2211

APPLICANT:
JAN-PETER FLACK
(310)396-2211

DESIGNER:
RAMON BARUIO
(310)562-5383
RBPLANDESIGN@GMAIL.COM
4273 CANOGA AVE.
WOODLAND HILLS, CA. 91364

THE FOUR ACES
14499 EAST AVENUE Q
PALMDALE, CA. 93591

PROJECT TITLE

MOVIE SET

FILE NAME: 4aces.dwg
DRAWN BY: A. LAM
CHECKED BY: R. BAGUIO
DATE: 2-1-14

ELEVATIONS

CS2.0