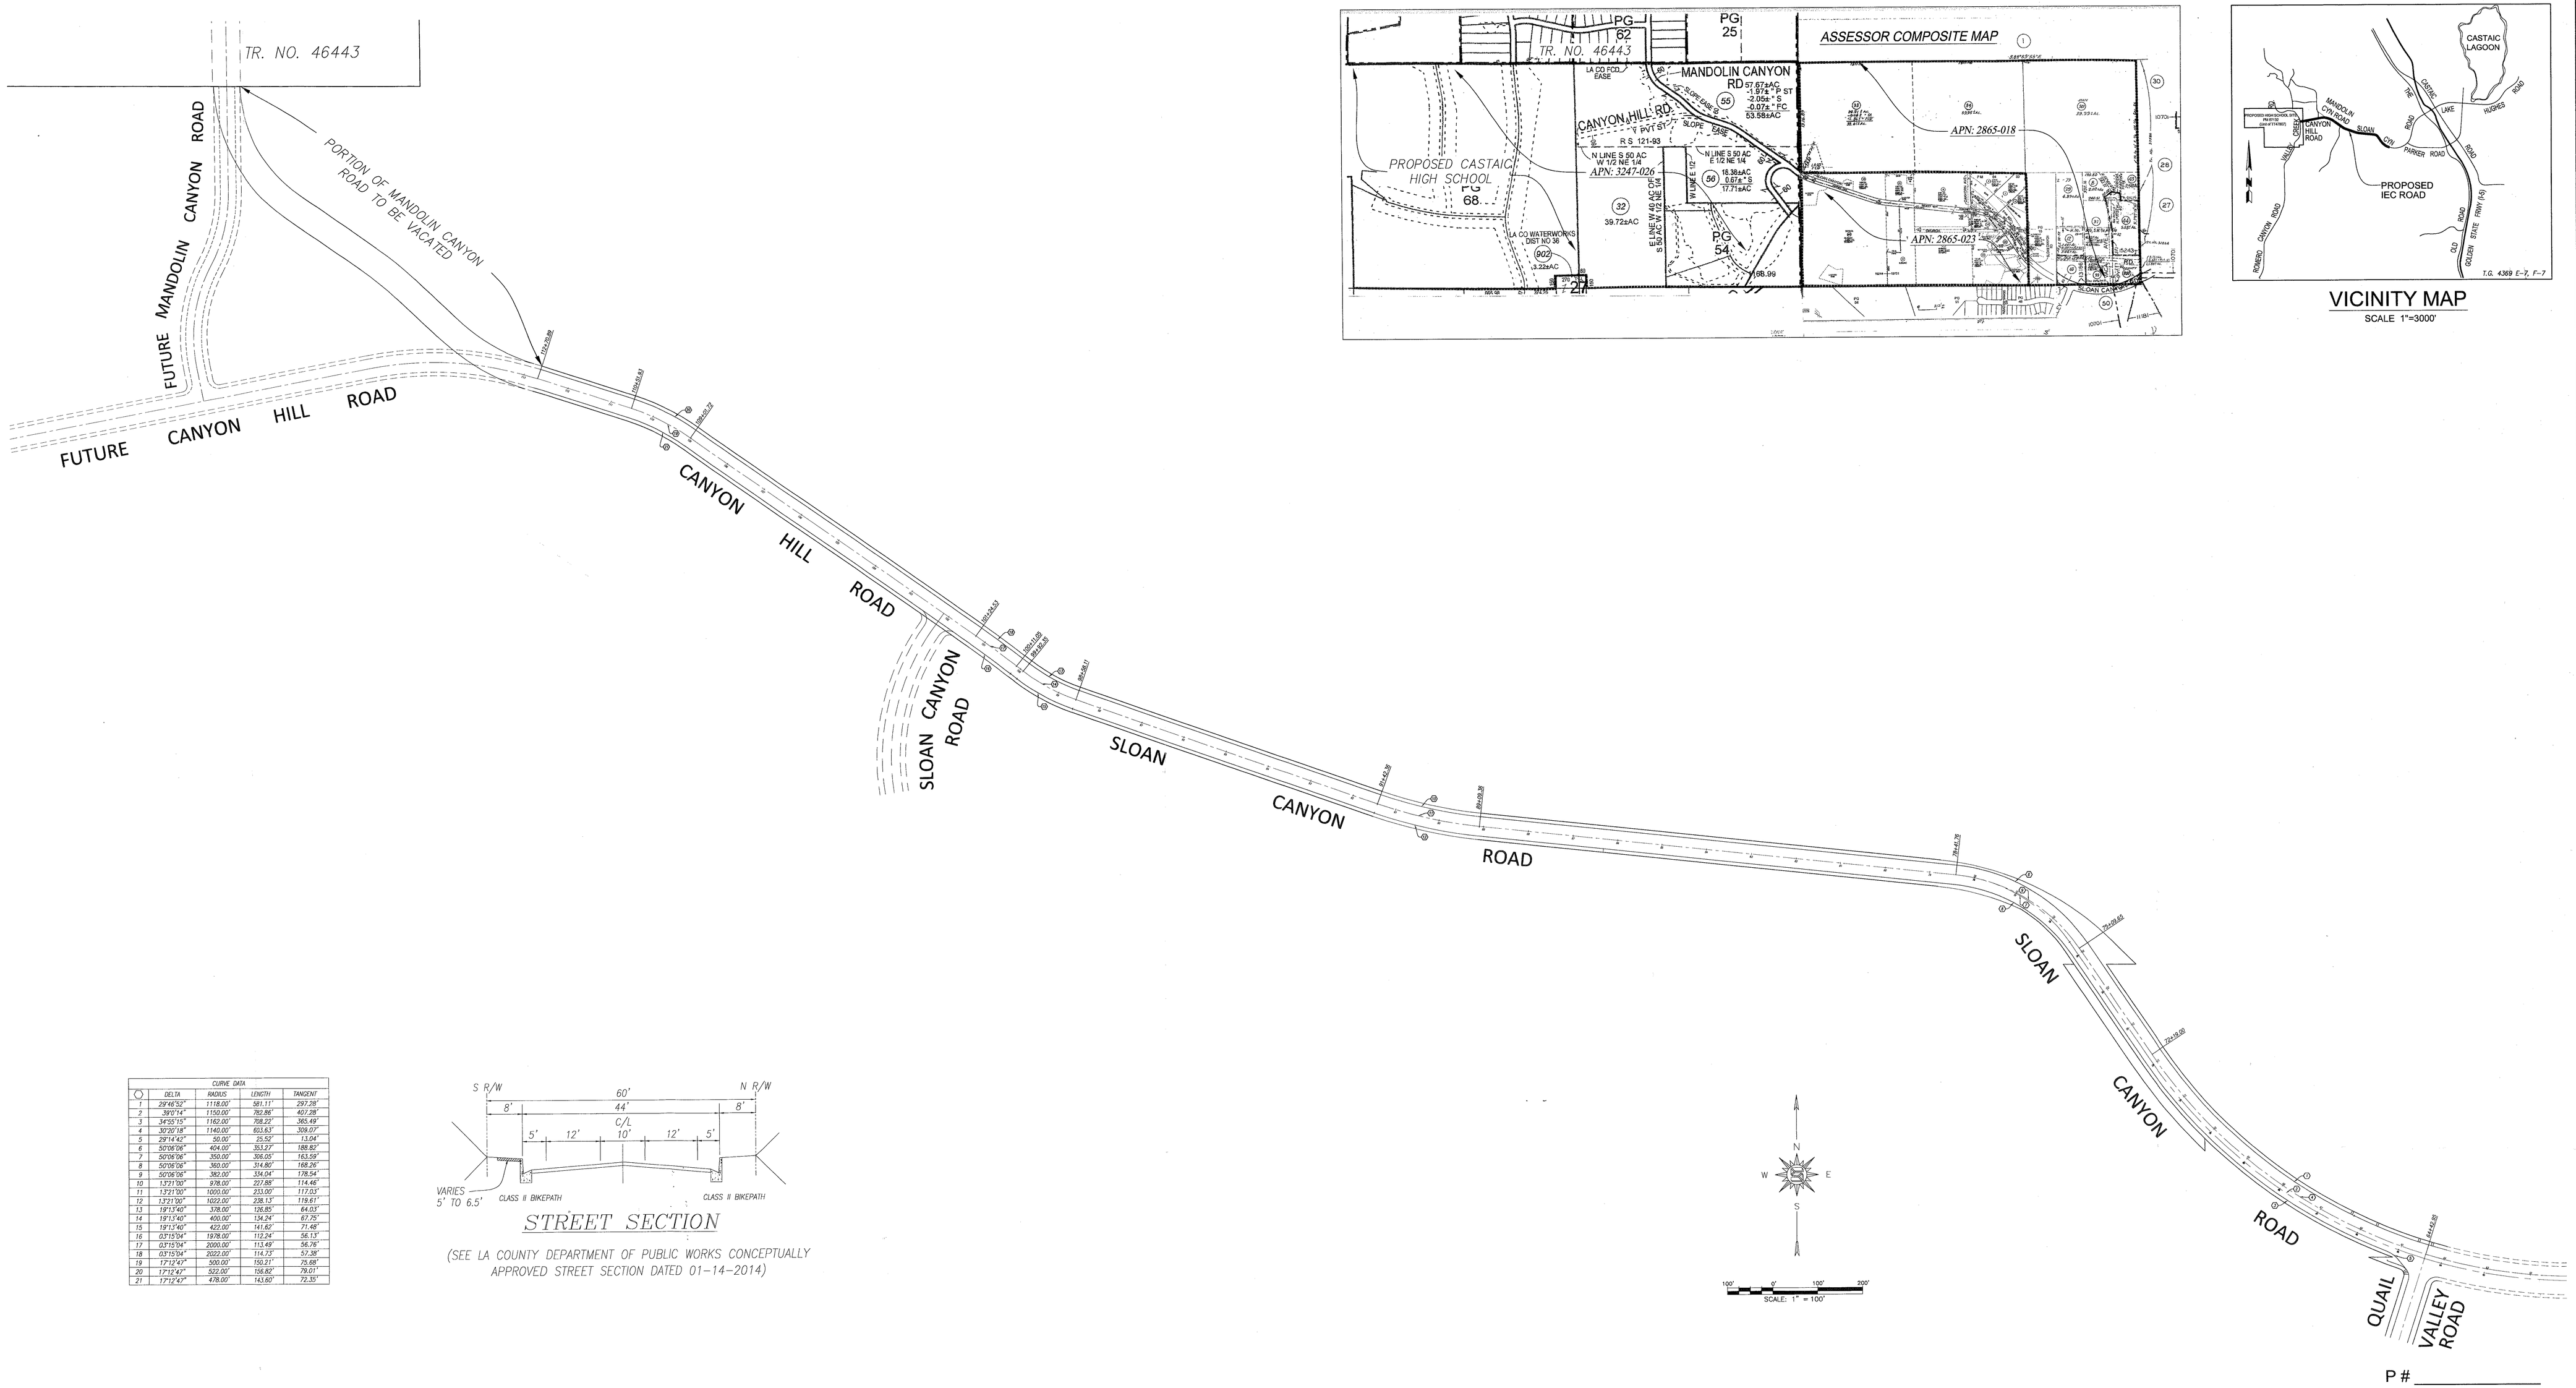

VICINITY MAP

SCALE 1"=3000'

CURVE DATA				
	DELTA	RADIUS	LENGTH	TANGENT
1	29°46'53"	1118.00'	581.11'	297.28'
2	39°07'14"	1150.00'	782.86'	407.28'
3	34°55'15"	1162.00'	708.22'	365.49'
4	30°20'18"	1140.00'	603.63'	309.07'
5	29°14'42"	50.00'	25.53'	13.04'
6	50°08'06"	404.00'	353.27'	188.80'
7	50°08'06"	350.00'	306.05'	163.58'
8	50°08'06"	360.00'	314.80'	168.26'
9	50°08'06"	380.00'	334.04'	178.54'
10	13°21'00"	978.00'	227.88'	114.46'
11	13°21'00"	1000.00'	233.00'	117.03'
12	13°21'00"	1022.00'	238.13'	119.61'
13	19°13'40"	378.00'	126.85'	64.03'
14	19°13'40"	400.00'	134.24'	67.75'
15	19°13'40"	422.00'	141.62'	71.48'
16	03°15'04"	1978.00'	112.24'	56.13'
17	03°15'04"	2000.00'	113.49'	56.76'
18	03°15'04"	2022.00'	114.73'	57.38'
19	17°12'47"	500.00'	150.21'	75.68'
20	17°12'47"	522.00'	156.82'	79.01'
21	17°12'47"	478.00'	143.60'	72.35'

STREET SECTION

(SEE LA COUNTY DEPARTMENT OF PUBLIC WORKS CONCEPTUALLY APPROVED STREET SECTION DATED 01-14-2014)

P # _____

PREPARED FOR:
WILLIAM S. HART
HIGH SCHOOL DISTRICT
21380 CENTRE POINTE PARKWAY
SANTA CLARITA, CA 91350-2948
ATTN: BENJAMIN RODRIGUEZ
(661)259-0033 EXT.252

DEVELOPER:
ROMERO CANYON LLC
21070 CENTRE POINTE PARKWAY
SANTA CLARITA, CA 91350
ATTN: RANDY WRAGE
(661)-259-5606 EXT.106

REGISTERED PROFESSIONAL ENGINEER — No. 72336 — Exp. 12-31-14 — CIVIL — STATE OF CALIFORNIA — 7/23/14

SCALE:	DWN'D BY:	DATE	APPROVED BY:	REVISION	DATE:	DWG. NO.	SHEET	OF	BY	APP
AS SHOWN					10-23-14	5088-071-08E	1	1		

SIKAND
Engineering | Planning | Surveying
15230 Burbank Blvd.
Van Nuys, CA 91411
Tel: (818) 787-8550
Fax: (818) 901-7451
info@sikand.com

PROPOSED TO REVISE SLOAN CANYON ROAD FROM LIMITED SECONDARY HIGHWAY TO LOCAL COLLECTOR HILLSIDE
UNINCORPORATED AREA OF LOS ANGELES COUNTY

R:\sikand\5088-071-08E\Engineering\Working\Exhibit\Limited Secondary Highway to Local Collector Hillside.dwg, 30X60 100 SCALE
Plotted: 10/10/14 9:44AM by rhyan