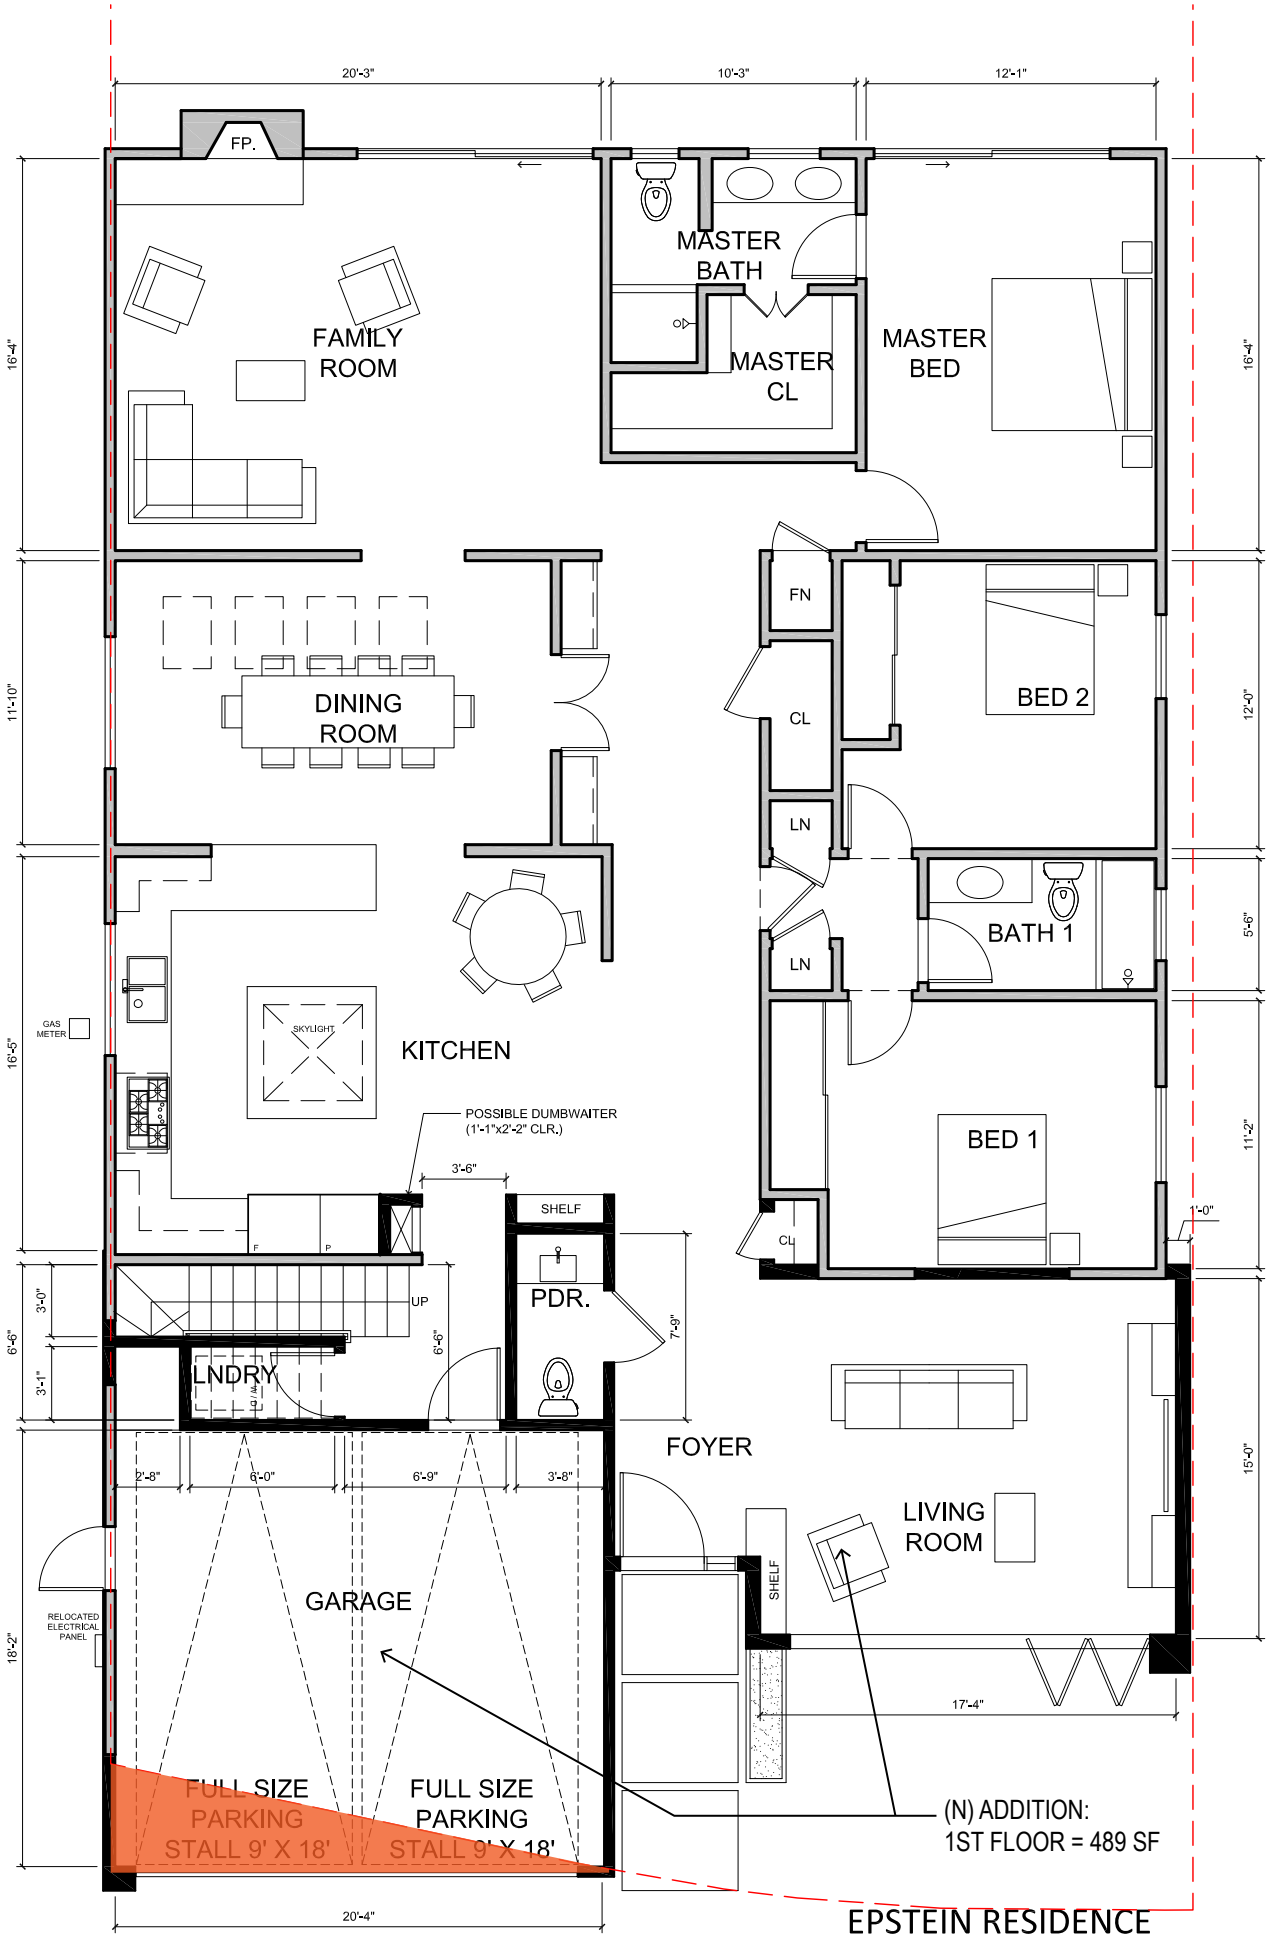

EPSTEIN RESIDENCE
18449 CLIFFTOP WAY

FIRST FLOOR PLAN

OKB

SCALE: 1/8" = 1'-0"
DATE: 3.26.15