david george + associates
18001 Cowan
Suite I
Irvine, CA 92614
Phone 949.719.5818
Fax 949.955.1326

© COPYRIGHT 2014

TOURNAMENT PLAYERS CLUB OF VALENCIA

26550 HERITAGE VIEW, VALENCIA, CA 91381

REVISIONS

	XXX XX	XX/XX/XXXX

SHEET TITLE :

SITE PLAN
CLUBHOUSE

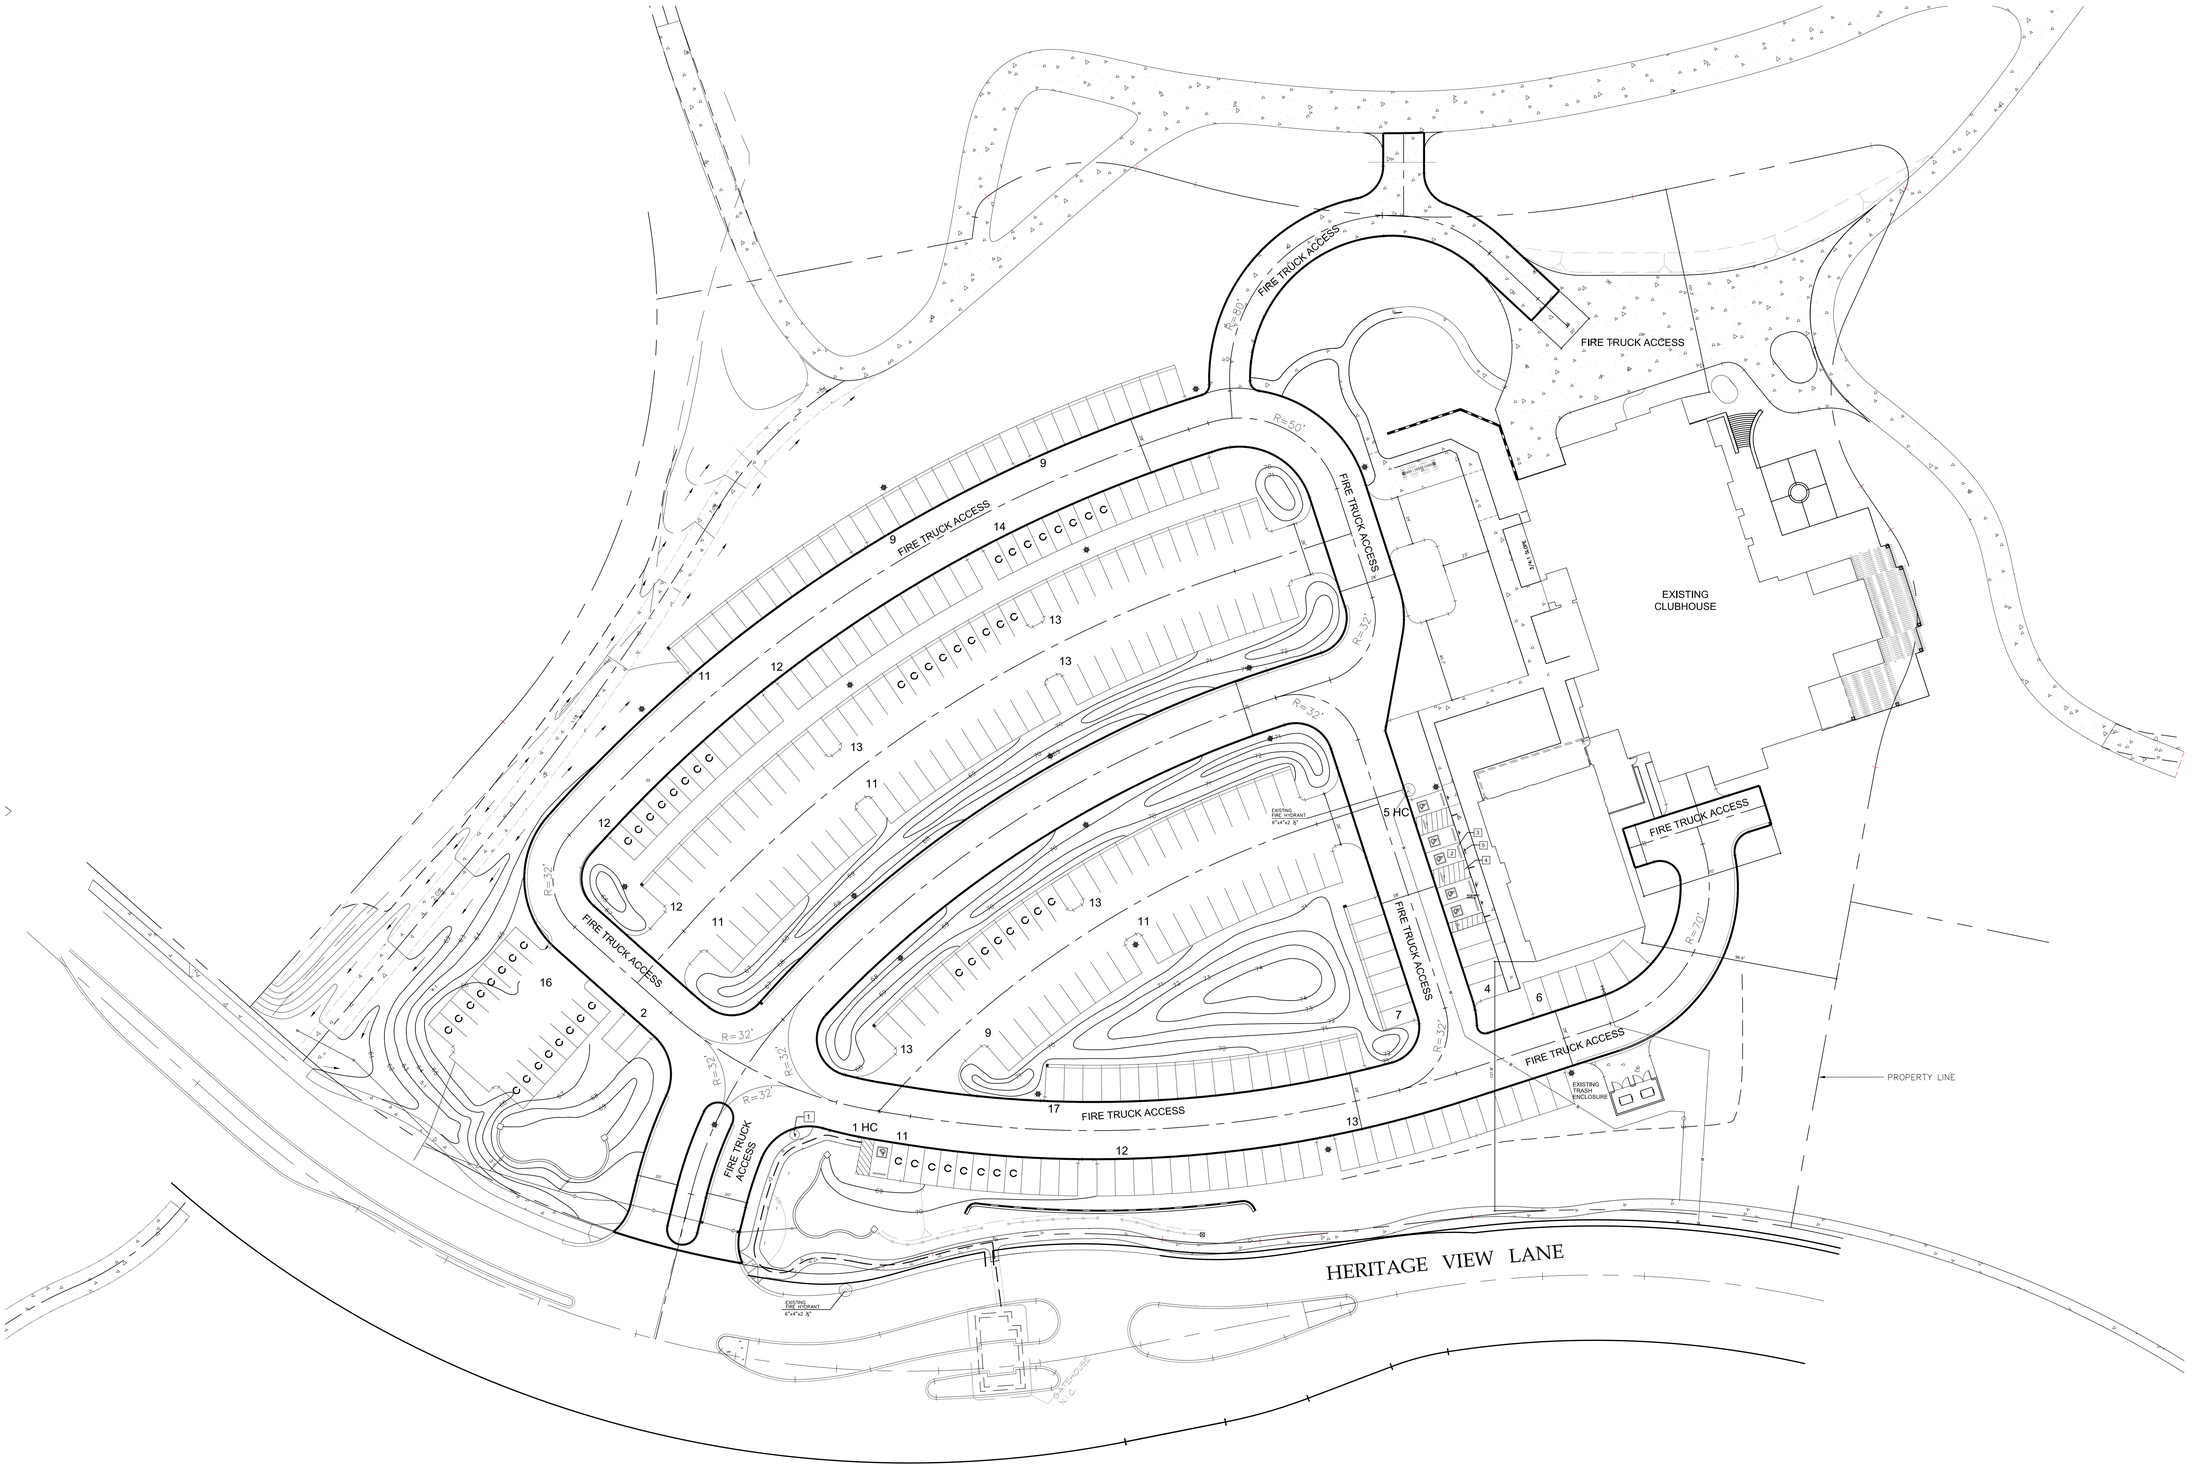

SITE PLAN

SCALE: 1"=30'-0" NORTH

OVERALL CLUBHOUSE PLAN MAIN LEVEL

SCALE: 3/32"=1'-0" NORTH

david george + associates llc
18001 Cowan
Suite I
Irvine, CA 92614
Phone 949.719.5818
Fax 949.955.1326

© COPYRIGHT 2014

TOURNAMENT PLAYERS CLUB OF VALENCIA

26550 HERITAGE VIEW, VALENCIA, CA 91381

REVISIONS

1	XXX XX	XX/XX/XXXX

SHEET TITLE:

CLUBHOUSE PLAN MAIN LEVEL

PERMIT NO:
XXXX

PROJECT NO:
21409-A

SHEET NO:
A-1

DATE:

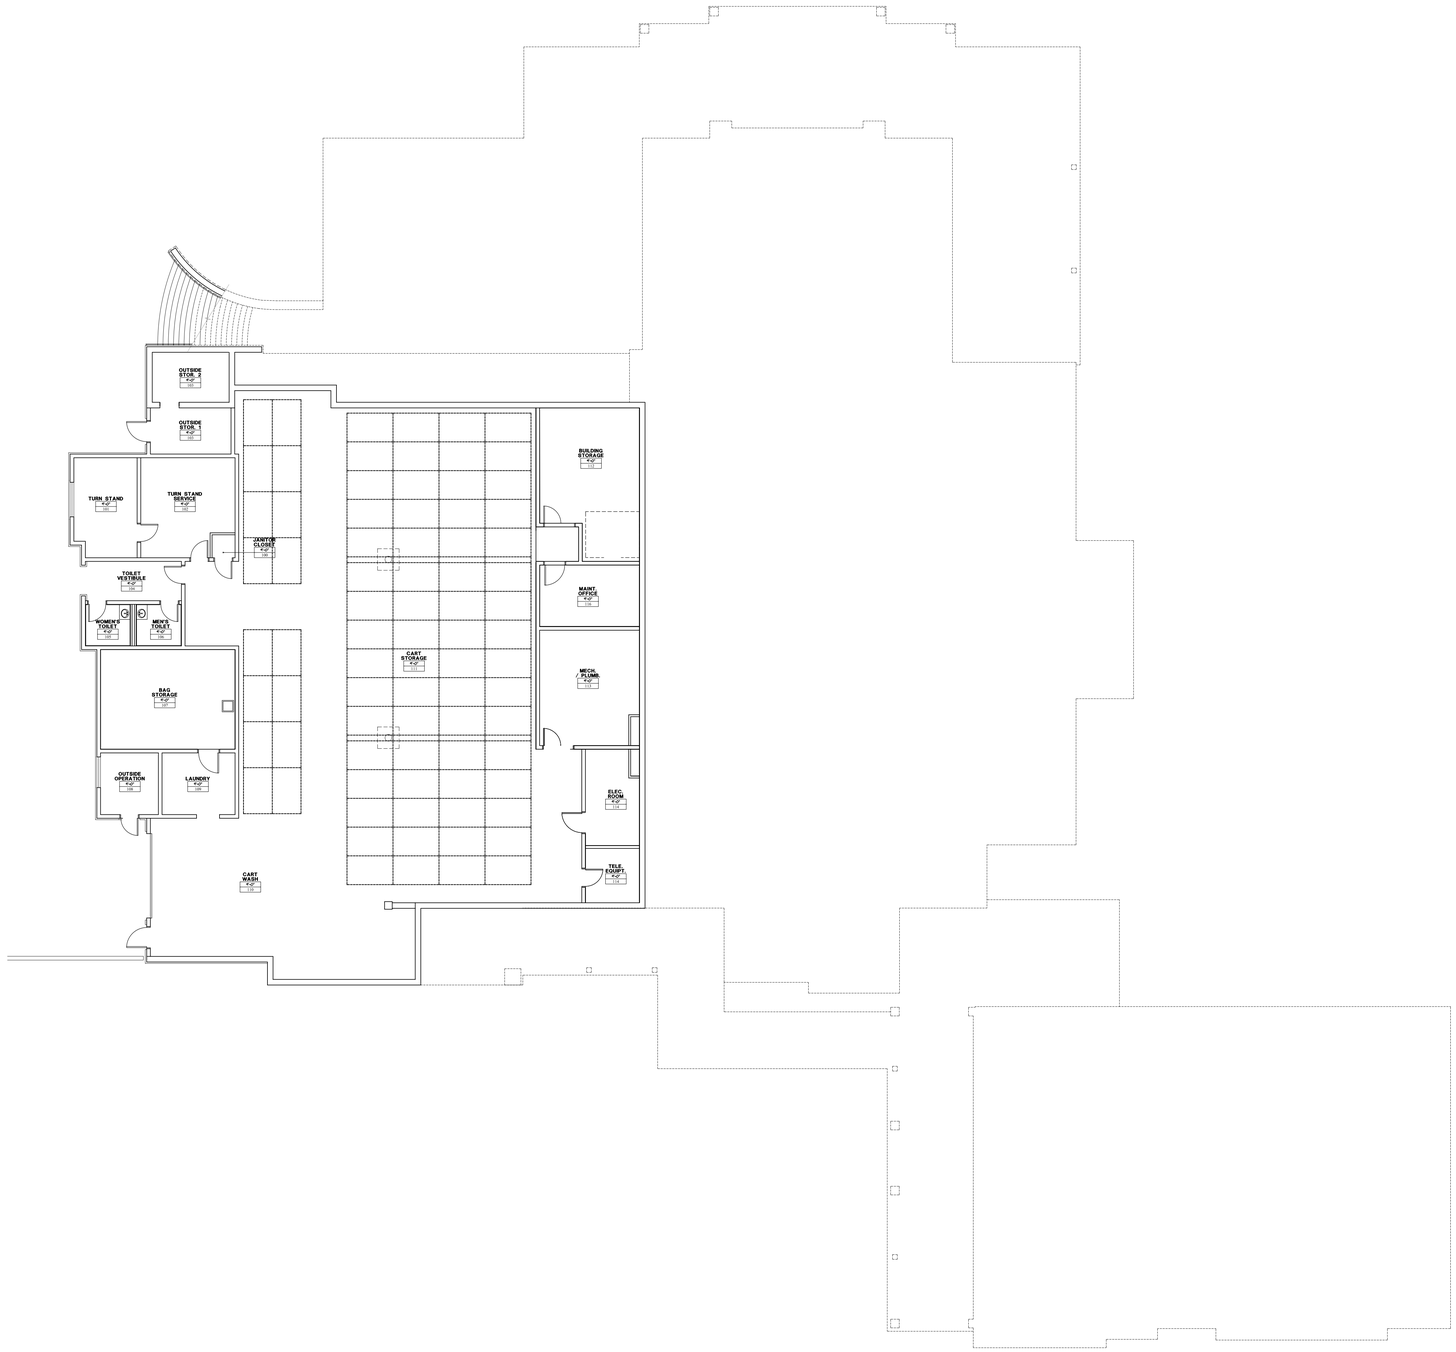

OVERALL CLUBHOUSE PLAN LOWER LEVEL

SCALE: 3/32"=1'-0"

NORTH

david george + associates inc
18001 Cowan
Suite I
Irvine, CA 92614
Phone 949.719.5818
Fax 949.955.1326

© COPYRIGHT 2014

TOURNAMENT PLAYERS CLUB OF VALENCIA

26550 HERITAGE VIEW, VALENCIA, CA 91381

REVISIONS

XXX XX	XX/XX/XXXX

SHEET TITLE :

CLUBHOUSE PLAN LOWER LEVEL

PERMIT NO:
XXXX

PROJECT NO:
21409-A

SHEET NO:
A-1.1

DATE: