ADDRESS: 900 E. ALTADENA DRIVE
ALTADENA, CA 91003

APN: 5845-002-016

SQUARE FOOTAGE: 1500 SF
38 OCCUPANTS

PARKING:
PARKING SPACES REQUIRED:
10 REQUIRED PER:
PLOT PLAN RPP 200901335-RPKD 200900008
PARKING SPACES PROVIDED:
10 PROVIDED

LANDSCAPING:
* 270 S.F. @ STREET FRONTAGE
* 51 S.F. @ FRONT OF RESTAURANT
* 321 S.F. TOTAL

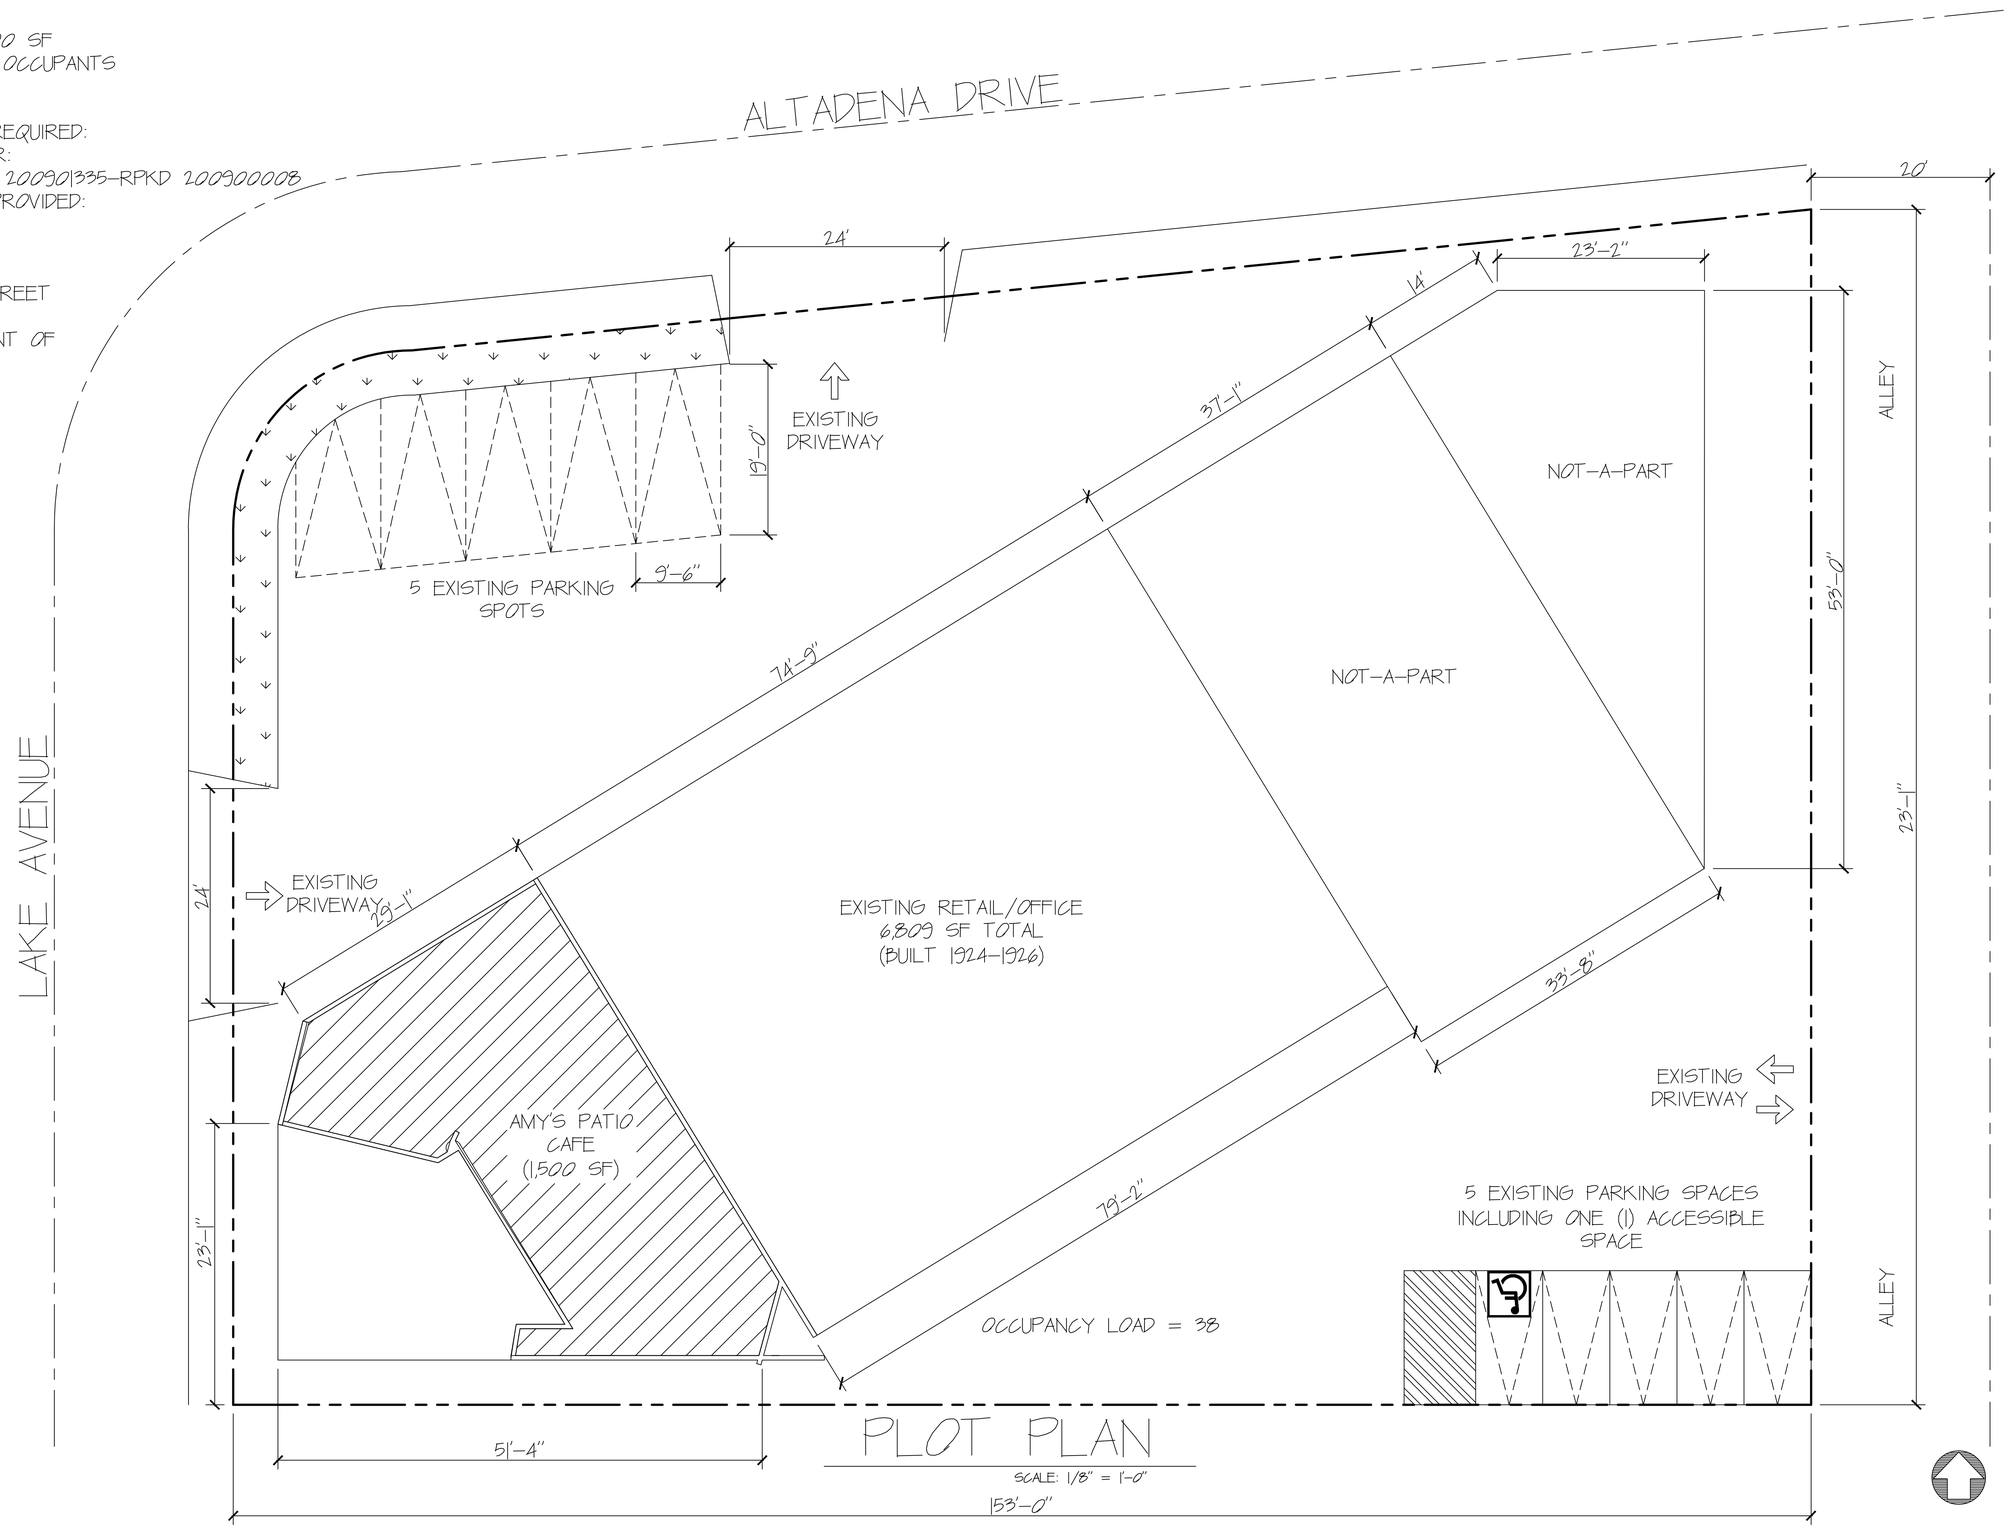

PLOT PLAN
SCALE: 1/8" = 1'-0"

ALPINE DESIGN
6629 Crescent Street
Los Angeles, CA 90042
(213) 841-9988 Tel.
(626) 888-2329 Fax
Alan@AlpineDesign.us
www.AlpineDesign.us
Alejandro Pinel

△	DATE	REVISION
	7-10-15	NEW PRINTS
	.	.
		15-0710-03

Add Beer & Wine License To Existing Restaurant.
Amy's Patio Café
900 E. Altadena Drive
Altadena, CA 91003

OWNER: Amy's Patio Café
Amie Moore
(626) 798-4737
900 E. Altadena Dr.
Altadena, CA 91003

PROJECT NUMBER: .

STAMP

SHEET TITLE
PLOT PLAN

SCALE AS NOTED
DATE 07-10-15

SHEET NUMBER
1

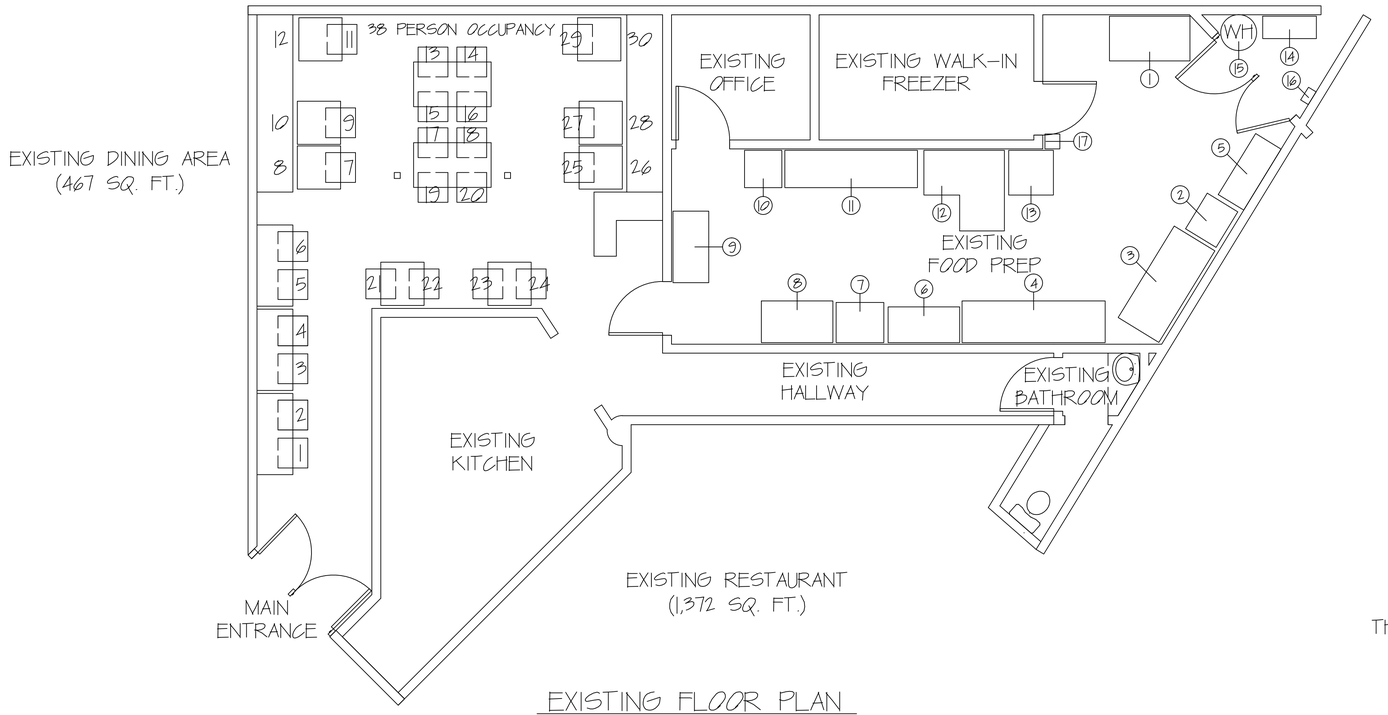

EXISTING FLOOR PLAN

SCALE: 1/4" = 1'-0"

THE ONLY NEW CONSTRUCTION WILL BE TO CONVERT EXITING OFFICE TO UNISEX BATHROOM

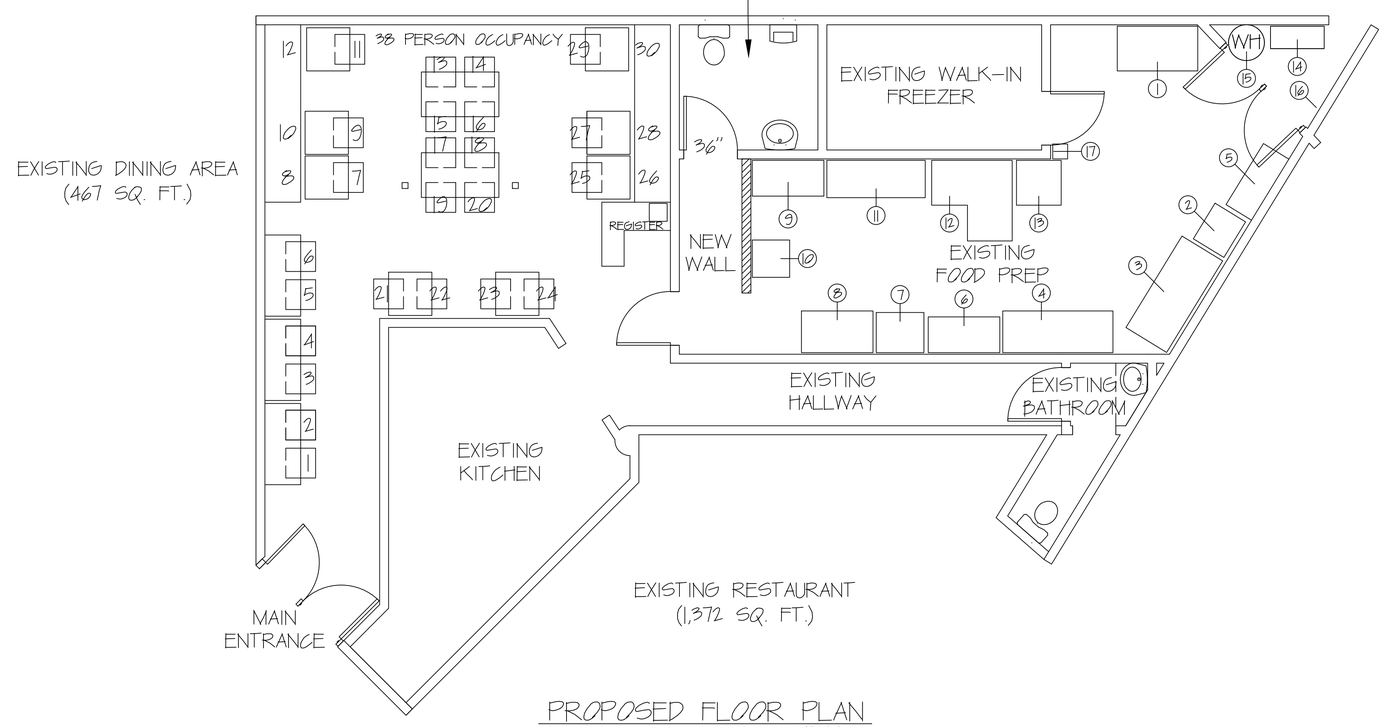

PROPOSED FLOOR PLAN

SCALE: 1/4" = 1'-0"

ALPINE DESIGN
6629 Crescent Street
Los Angeles, CA 90042
(213) 841-9988 Tel.
(626) 888-2329 Fax
Alan@AlpineDesign.us
www.AlpineDesign.us
Alejandro Pinel

△	DATE	REVISION
	7-10-15	NEW PRINTS
	.	.
		15-0710-03

Add Beer & Wine License To Existing Restaurant.

Amy's Patio Café
900 E. Altadena Drive
Altadena, CA 91003

OWNER:
Amy's Patio Café
Amie Moore
(626) 798-4737
900 E. Altadena Dr.
Altadena, CA 91003

PROJECT NUMBER:
.

STAMP

SHEET TITLE
PROPOSED FLOOR PLAN

SCALE: AS NOTED
DATE: 07-10-15

SHEET NUMBER
2

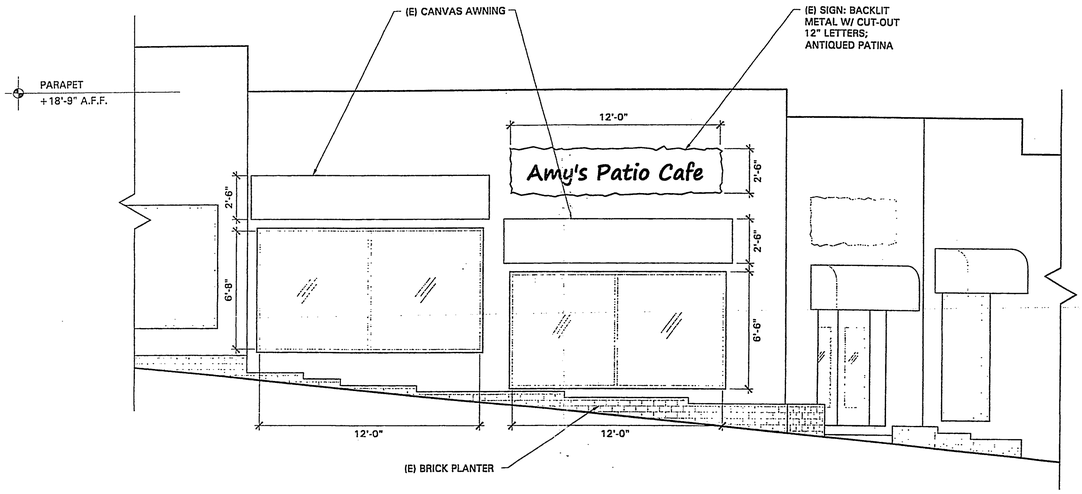

2 NORTH ELEVATION SCALE: 1/4" = 1'-0"

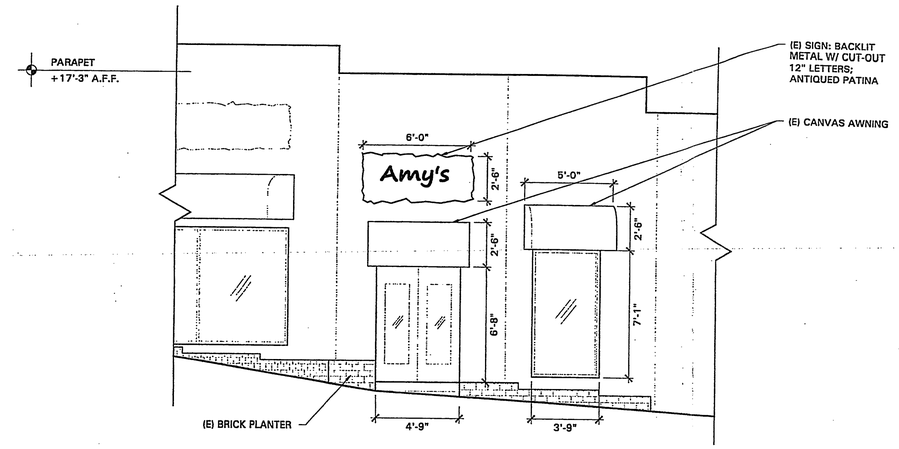

3 NORTHWEST ELEVATION SCALE: 1/4" = 1'-0"

ALPINE DESIGN
6629 Crescent Street
Los Angeles, CA 90042
(213) 841-9988 Tel.
(626) 888-2329 Fax
Alan@AlpineDesign.us
www.AlpineDesign.us
Alejandro Pinel

△	DATE	REVISION
	7-10-15	NEW PRINTS
		15-0710-03

Add Beer & Wine License To Existing Restaurant.

Amy's Patio Café
900 E. Altadena Drive
Altadena, CA 91003

OWNER:
Amy's Patio Café
Amie Moore
(626) 798-4737
900 E. Altadena Dr.
Altadena, CA 91003

PROJECT NUMBER:

STAMP

SHEET TITLE
ELEVATIONS

SCALE AS NOTED
DATE 07-10-15

SHEET NUMBER
3