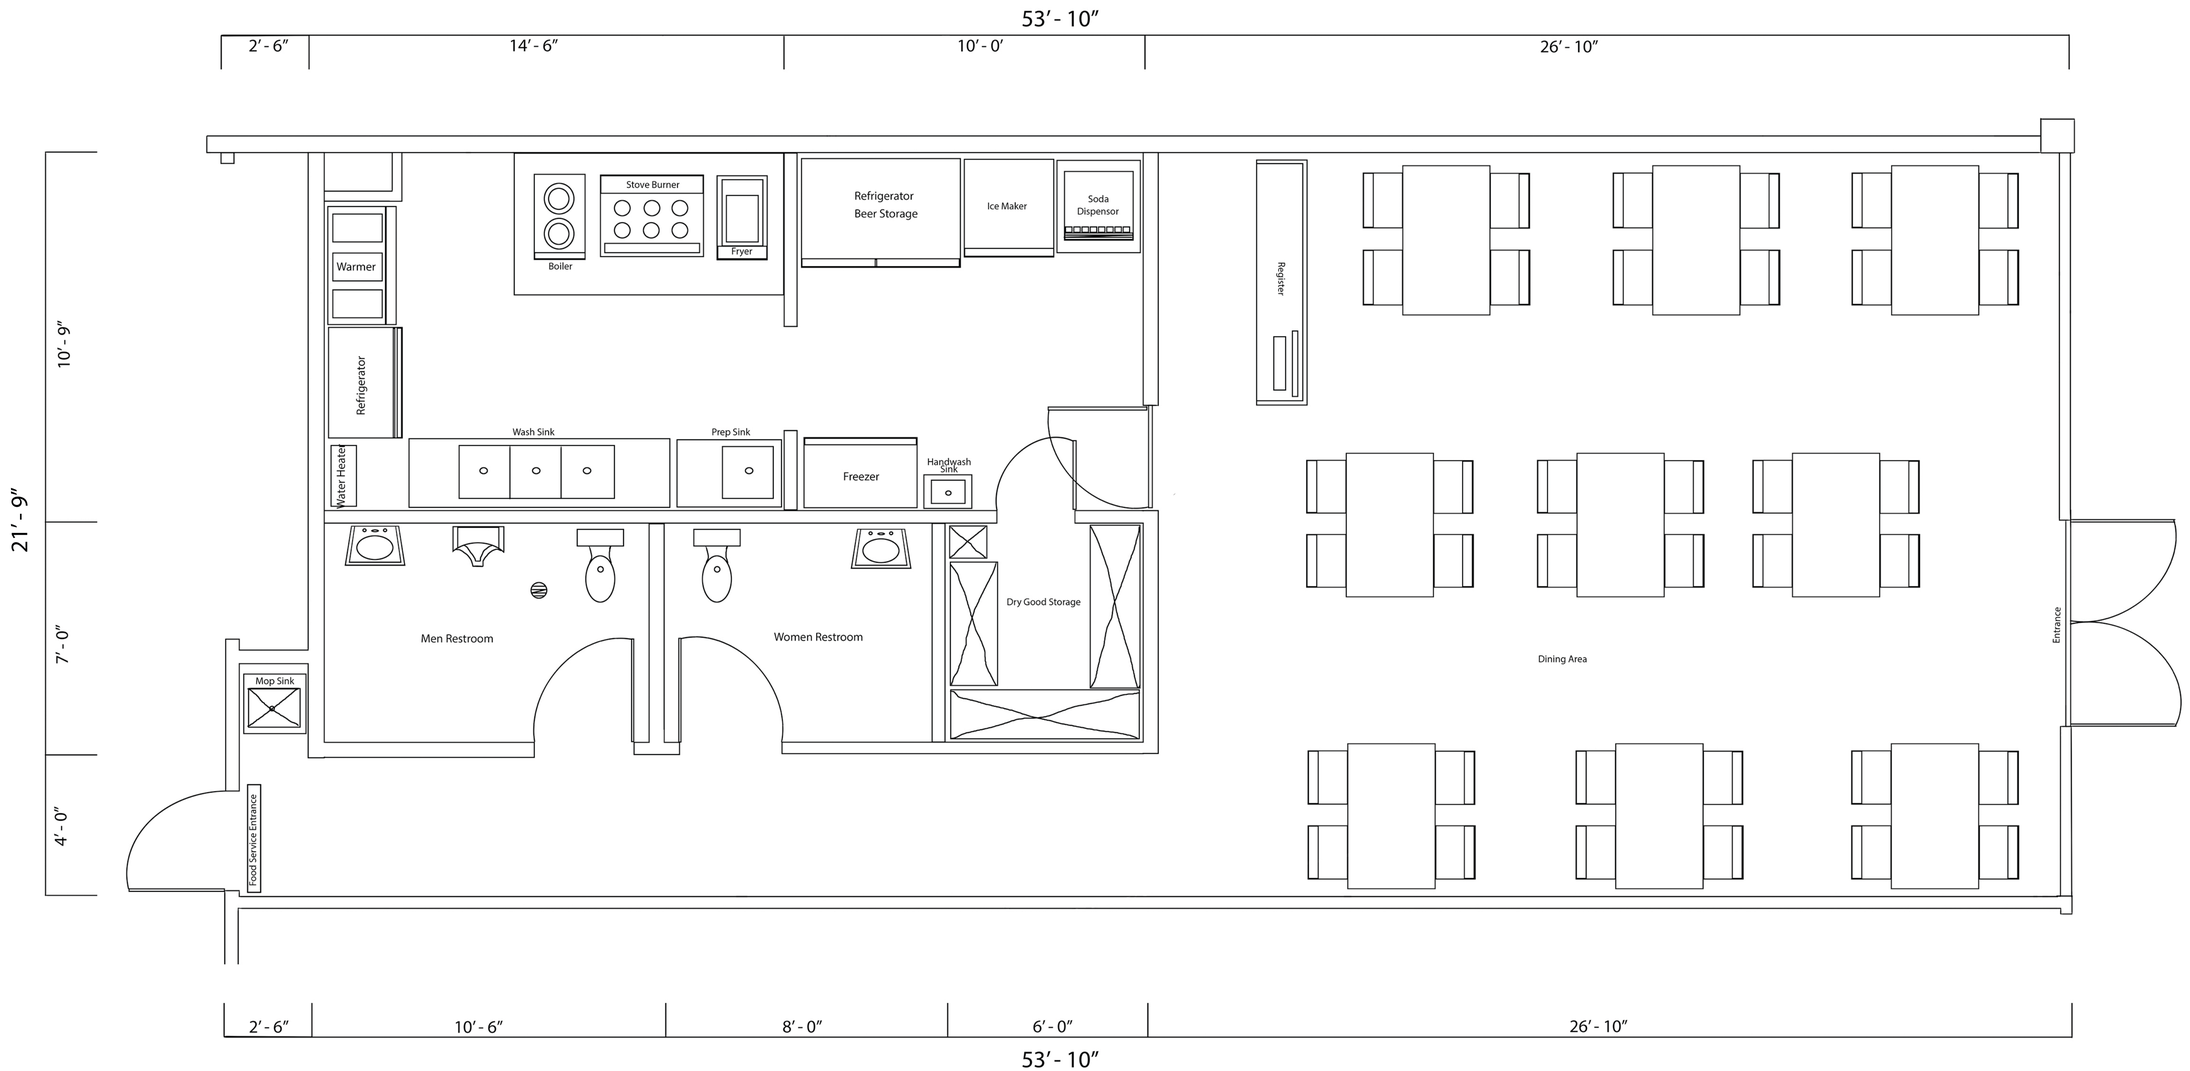

Property :

Rowland Ranch Plaza
18881 Colima Road
Rowland Heights, CA 91748

Tenant :

The Shack
18927 Colima Road
Rowland Heights, CA 91748

Date :
3/8/2016

Reviewed By :

Sheet Title :

Floor Plan

Sheet No.

A