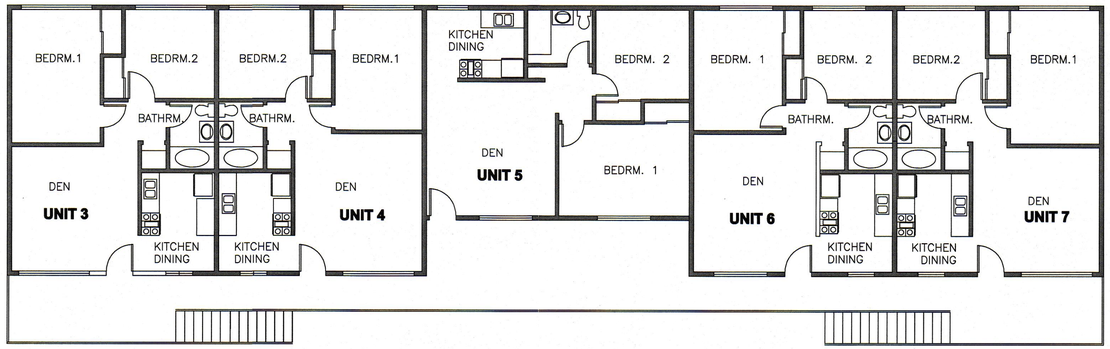

SECOND FLOOR PLAN

1/8" = 1'-0"

N

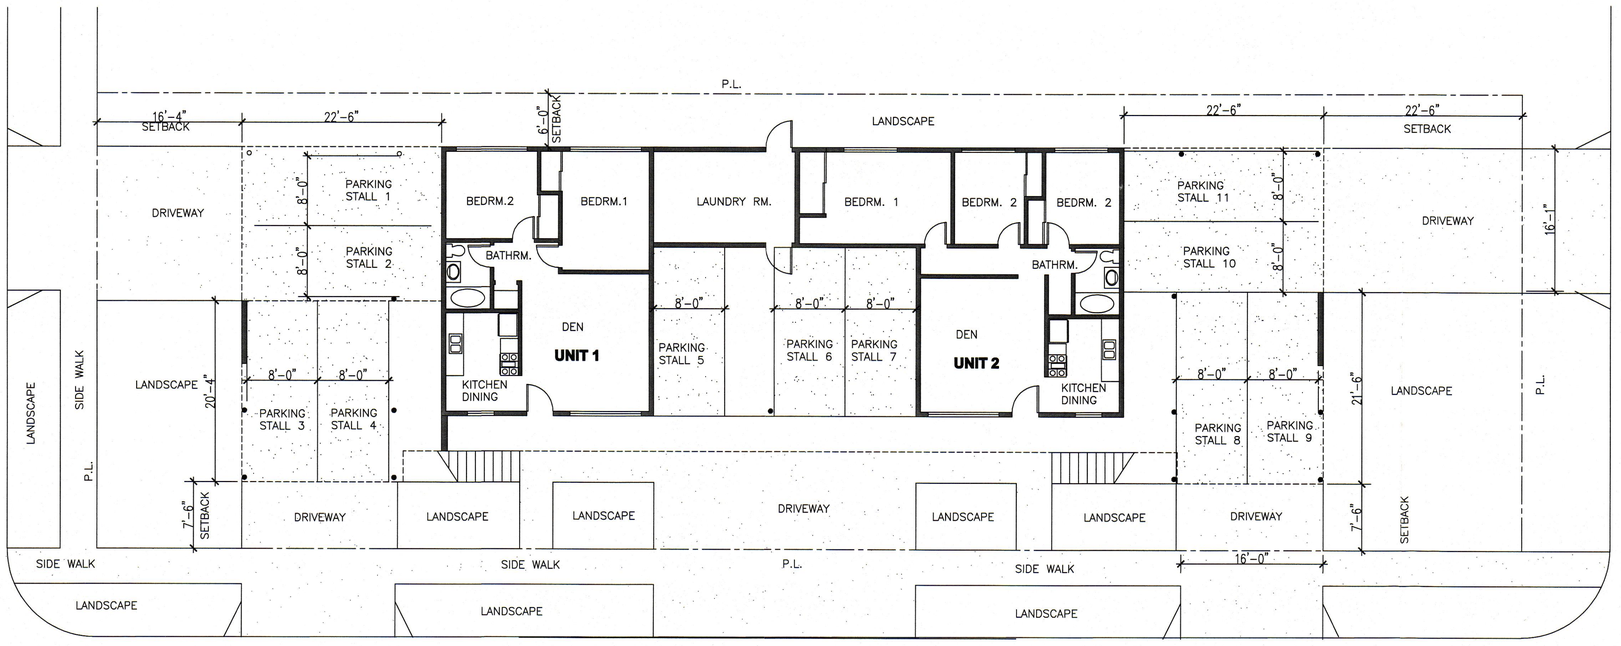

BERENDO AVENUE

PLOT PLAN

1/8" = 1'-0"

N

7 UNITS APARTMENT COMPLEX

12003 BERENDO AVENUE, LOS ANGELES, CA 90044

SHEET **1** OF 3

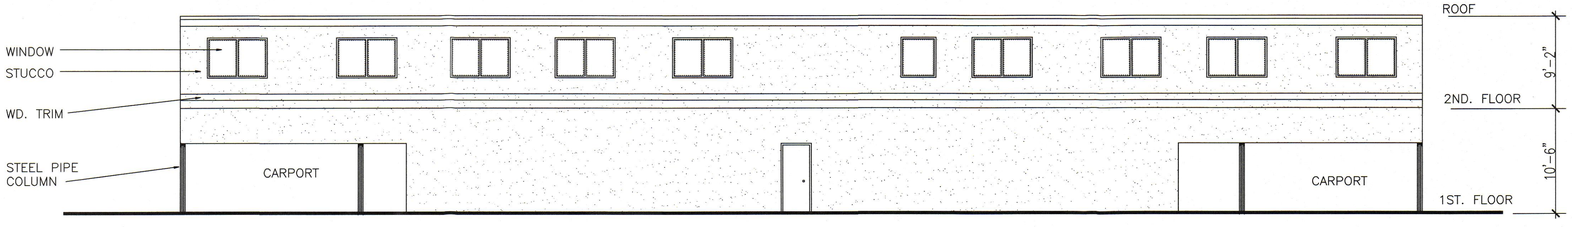

REAR ELEVATION
SCALE 1/8" = 1'- 0"

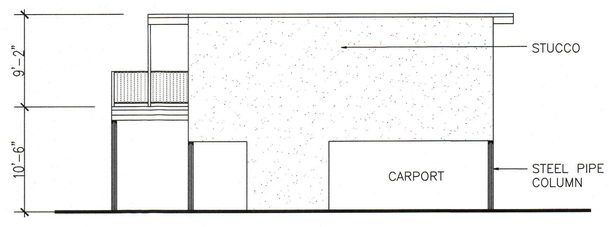

RIGHT ELEVATION
SCALE 1/8" = 1'- 0"

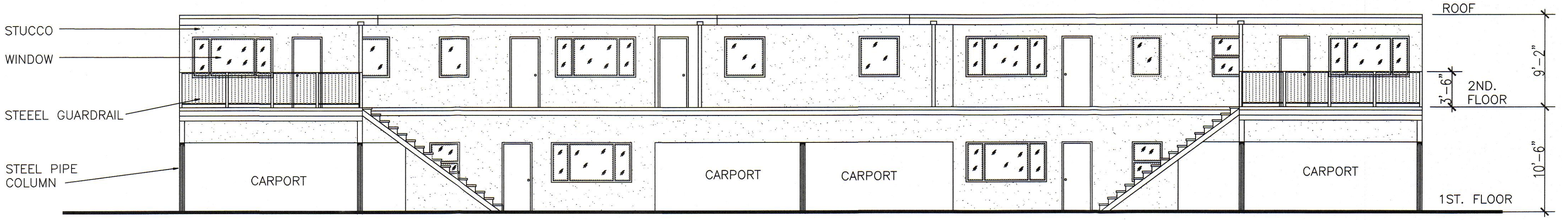

REAR ELEVATION
SCALE 1/8" = 1'- 0"

LEFT ELEVATION
SCALE 1/8" = 1'- 0"

7 UNITS APARTMENT COMPLEX

12003 BERENDO AVENUE, LOS ANGELES, CA 90044