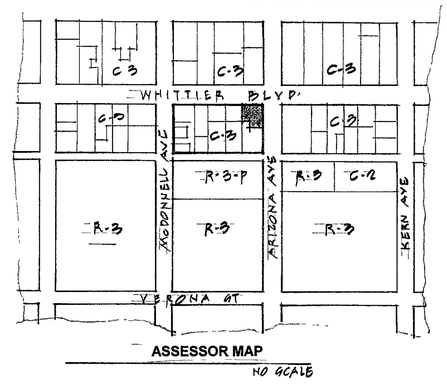

ASSESSOR MAP

NO SCALE

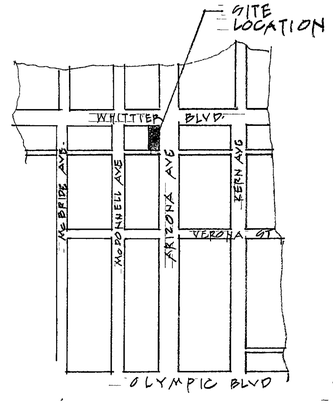

VICINITY MAP

NO SCALE

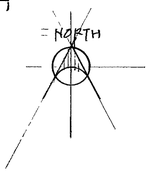

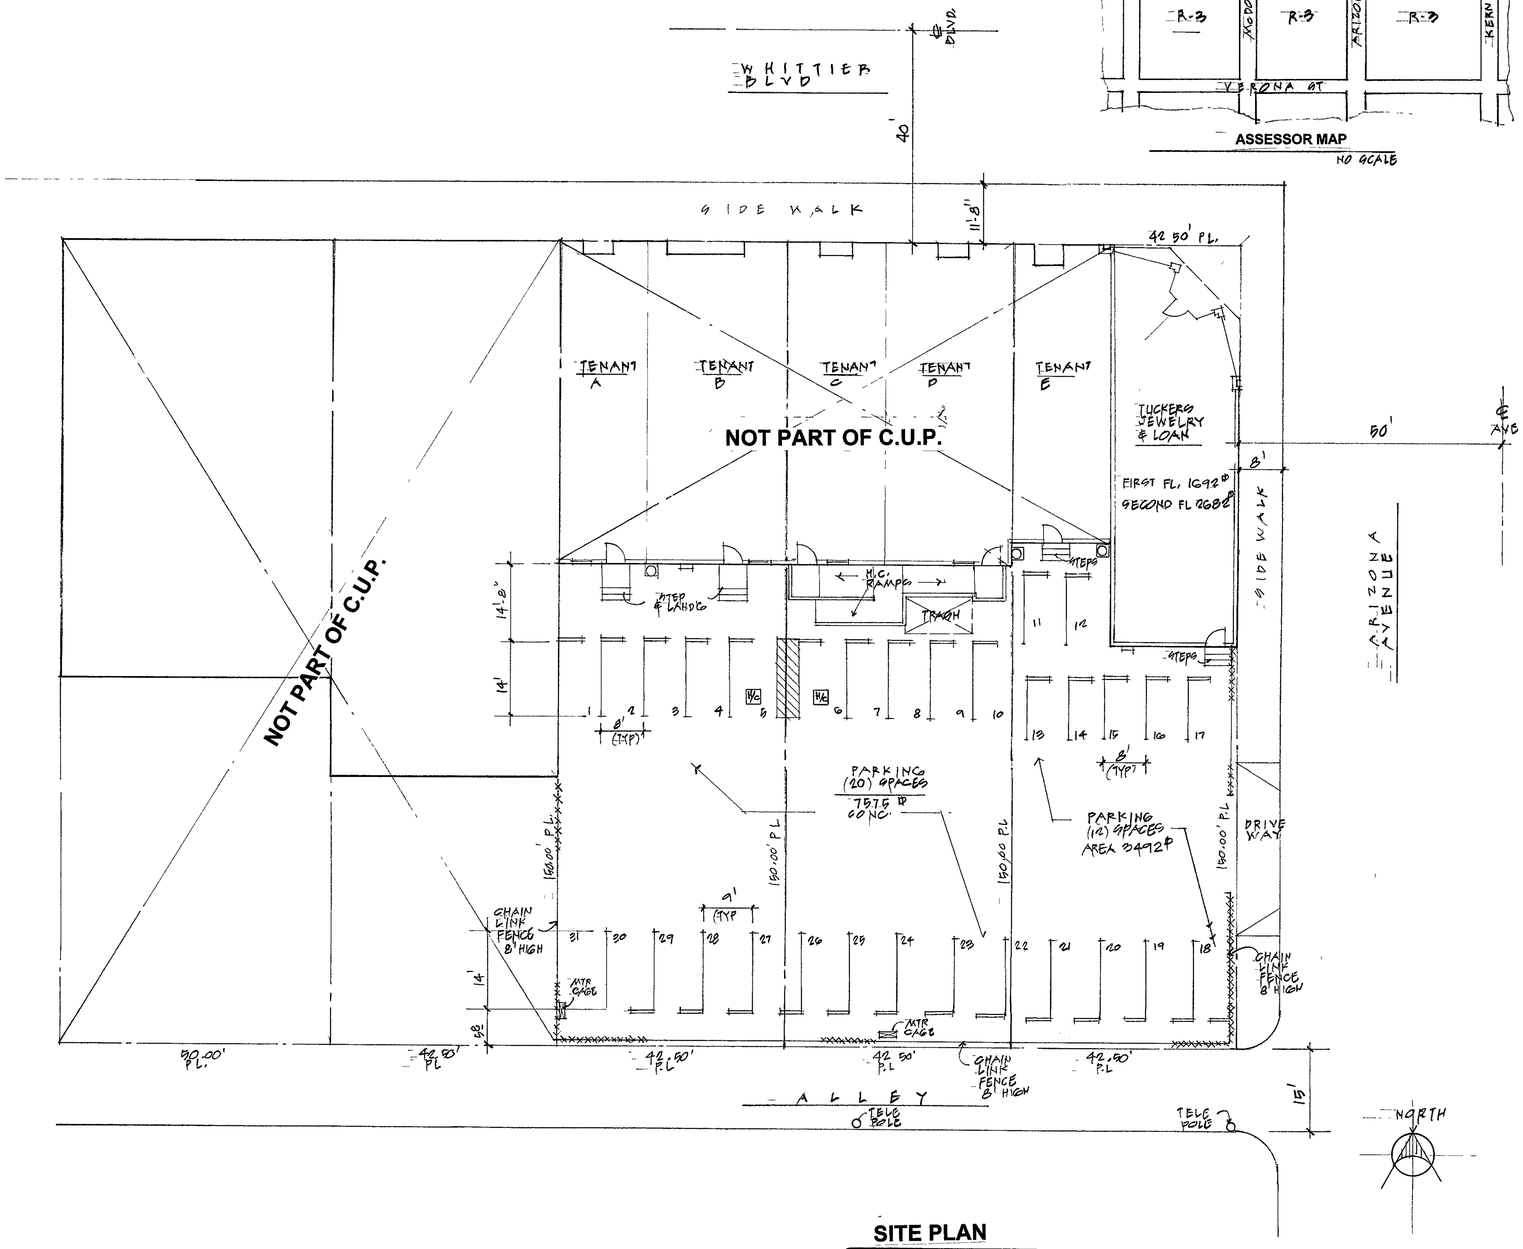

SITE PLAN

0' 10' 20' 30' 40' 50'

SCALE

PROPERTY ADDRESS.
4634 Whittier Blvd
Los Angeles, CA 90022

Assessor I.D.
I D. 5246-013-005

Lot Description:
Tract #4765
Lot 5 Blk 4

Lot Area:
6375 S F

Lot Coverage:
1692 S F (divided by) 6375 S F = 27%

Zoning:
C-3 "East Los Angeles Community Standard District"

OWNER:
Safros Corporation
561 S Broadway
Los Angeles, CA 90031
Tele (213) 892-8188

APPLICANT:
Steven Safan
561 S Broadway
Los Angeles, CA 90031
Tele (213) 892-8188

PROJECT:
Tenant Tuckers Jewelry & Loan
4634 Whittier Blvd
Los Angeles, CA 90022

LUIS COTA DESIGNS
5542 WEST 82ND STREET
LOS ANGELES, CA 90045
TEL (310) 641-9230
CELL (310) 804-6629

PROJECT
TUCKERS JEWELRY & LOAN
4634 WHITTIER BLVD.
LOS ANGELES, CA 90022

DATE: 3-24-10

SHT. 1