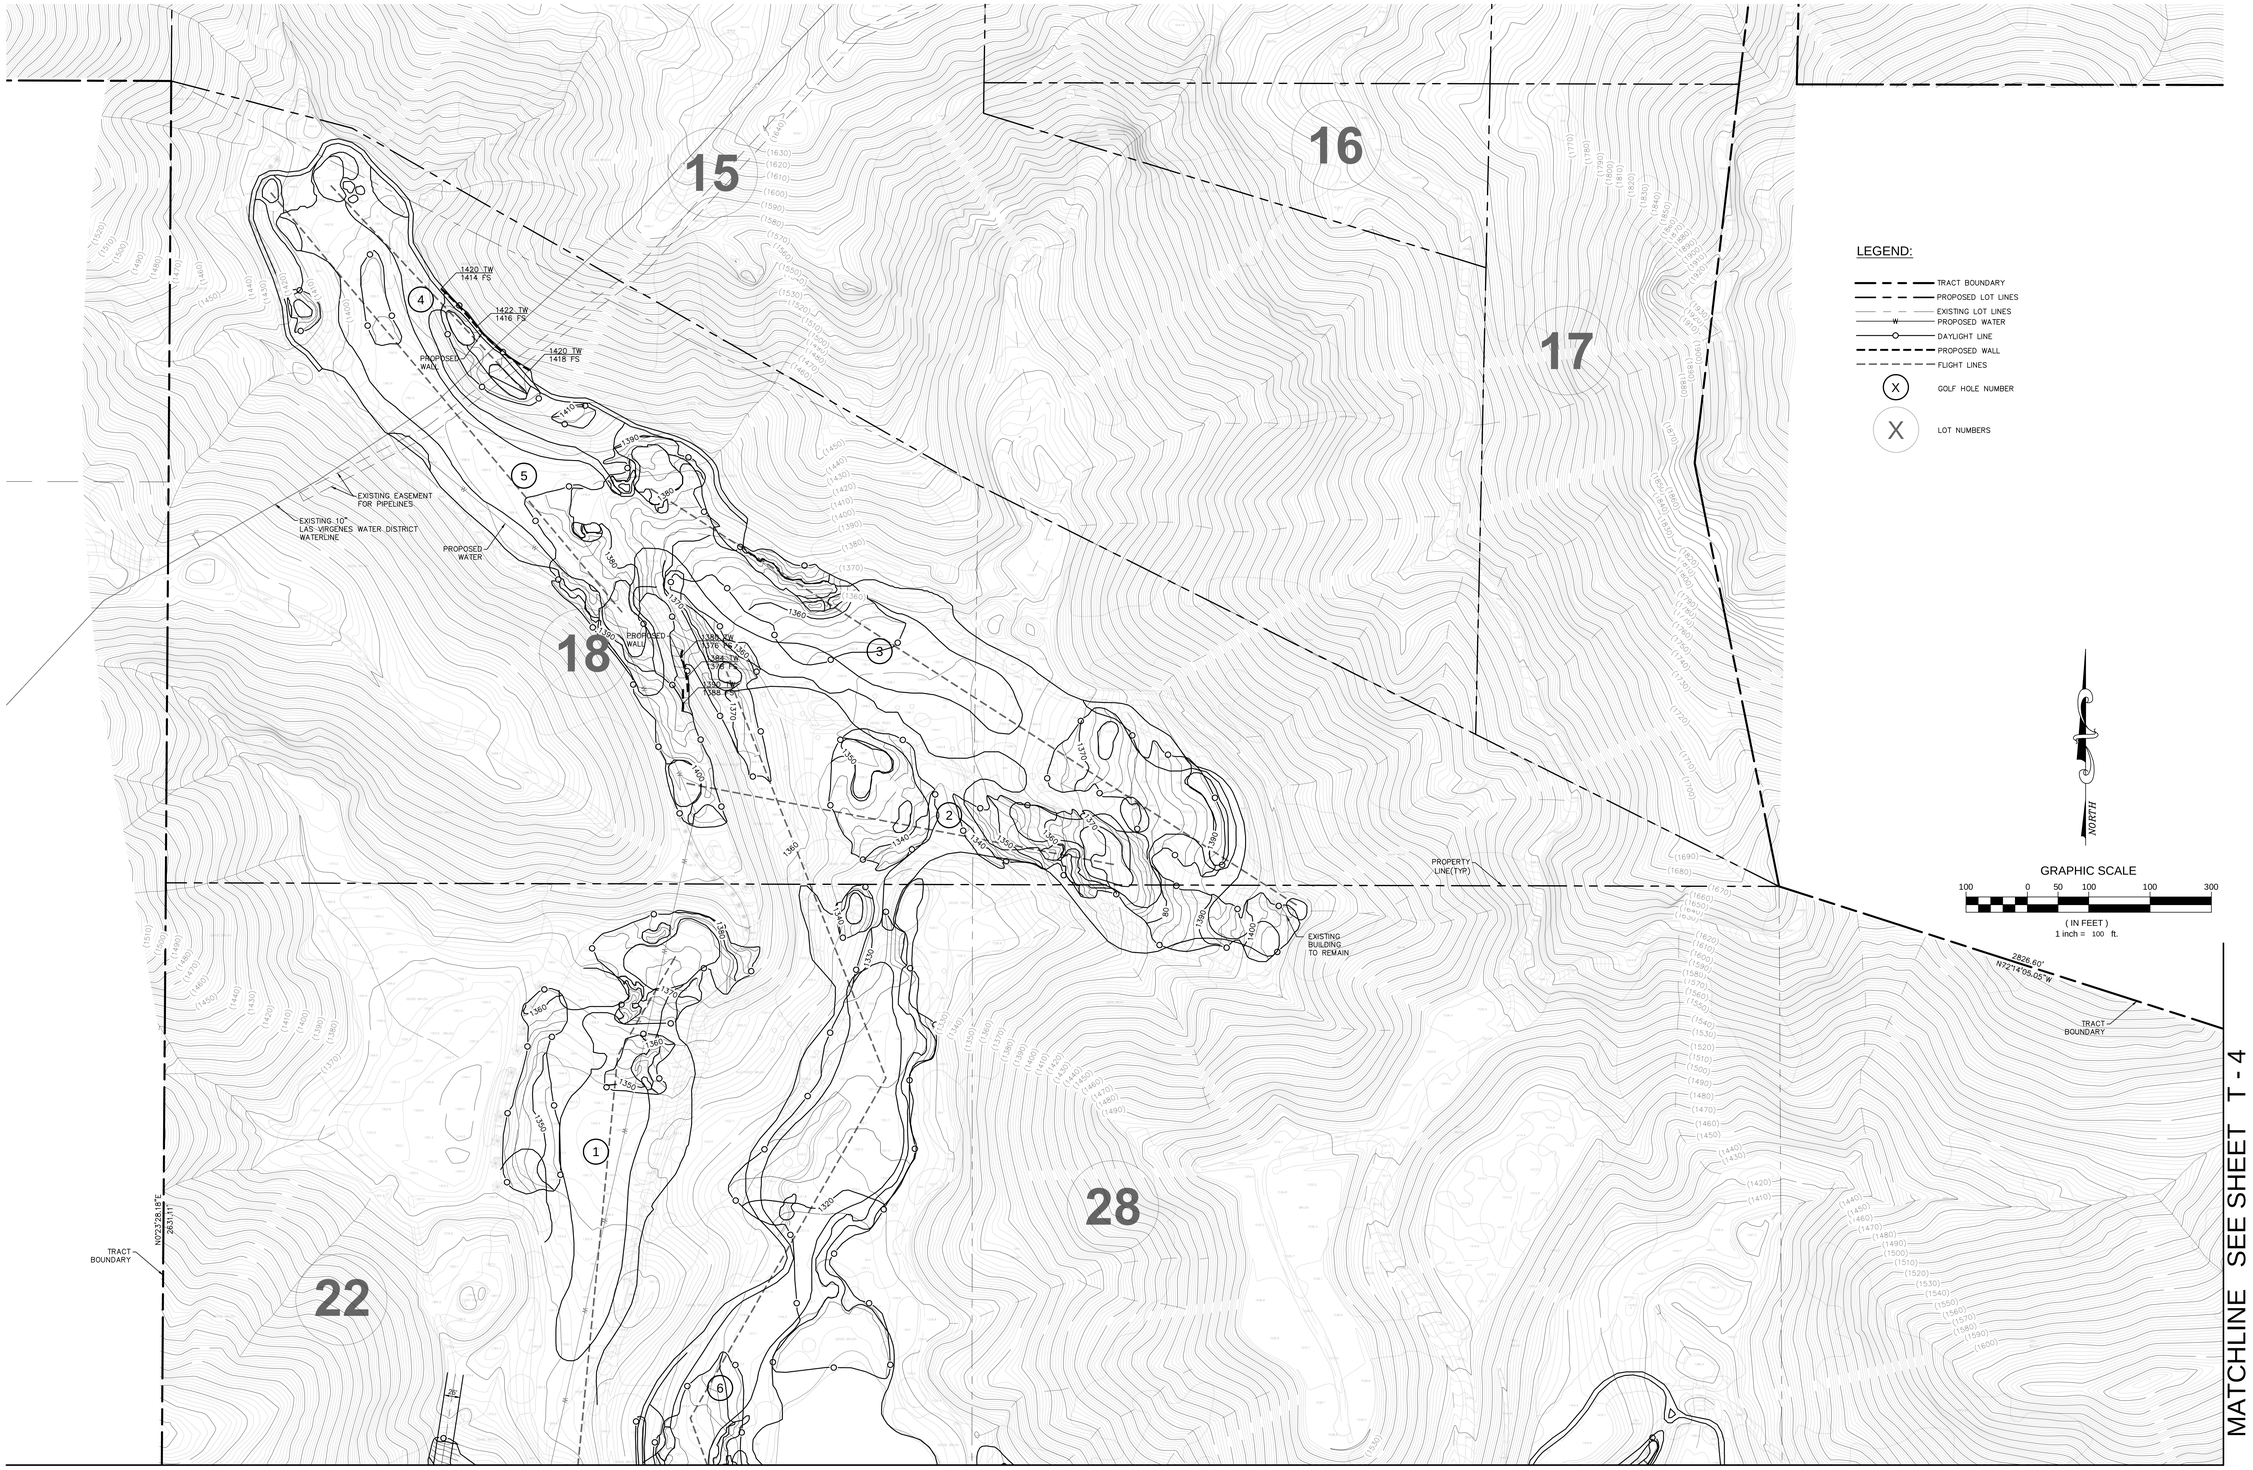


LEGEND:

- TRACT BOUNDARY
- PROPOSED LOT LINES
- EXISTING LOT LINES
- PROPOSED WATER
- DAYLIGHT LINE
- PROPOSED WALL
- FLIGHT LINES
- (X) GOLF HOLE NUMBER
- X LOT NUMBERS

NORTH

GRAPHIC SCALE

100 0 50 100 100 300

( IN FEET )
1 inch = 100 ft.

DEPT OF REGIONAL PLANNING
JUL 26 2012 REV. (REV RECD)
RECEIVED CS INDEX NO.


RCE Consultants, Inc.
7595 Irvine Center Dr.
Suite 150
Irvine, Ca. 92618
Phone: 949.453.0111
Fax: 949.453.0411


SIGNATURE

REGISTERED PROFESSIONAL ENGINEER RICHARD L. CLARK REG. NO. C46559 EXP. 6-30-13 CIVIL STATE OF CALIFORNIA

P.E. C46559
EXP. 6-30-13

*PRELIMINARY NOT FOR CONSTRUCTION*

**CONSULTANT:**

**PROJECT NUMBER:** *0557*

***The Malibu Institute***

***901 Encinal Canyon Road***
***Malibu, CA 90265***

**SHEET TITLE:**

***ON-SITE UTILITIES FOR LOTS 18 & 28/ GRADING PLAN***

**DRAWN BY:**

**DATE ISSUED:**

DATE PLOTTED: 07/25/12

PATH=P:\0559 Malibu Associates\0005 Malibu Institute VTM Rework\VTM\VTM 05.dwg