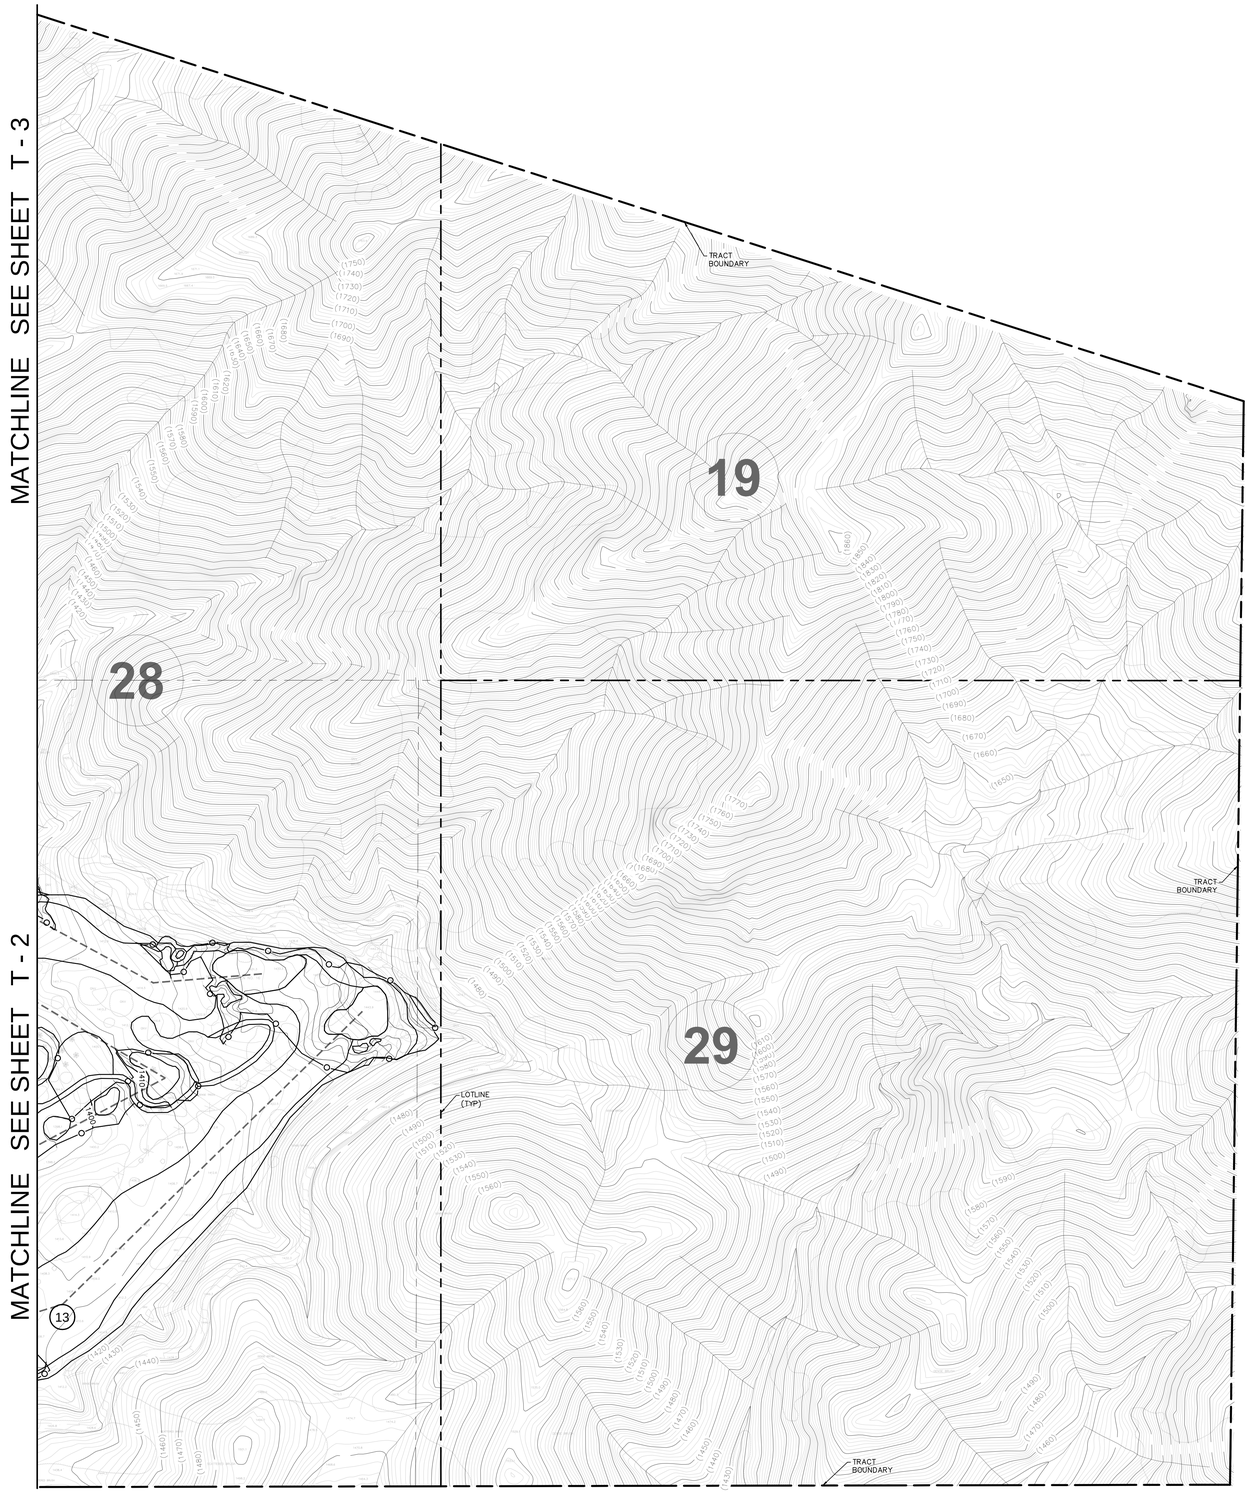


LEGEND:

- TRACT BOUNDARY
- PROPOSED LOT LINES
- EXISTING LOT LINES
- DAYLIGHT LINE
- FLIGHT LINES
- (X) GOLF HOLE NUMBER
- X LOT NUMBERS

NORTH

GRAPHIC SCALE

100 0 50 100 100 300

( IN FEET )
1 inch = 100 ft.

DEPT OF REGIONAL PLANNING
JUL 26 2012 REV. (REV RECD)
RECEIVED CS INDEX NO.

RCE Consultants, Inc.
7595 Irvine Center Dr.
Suite 150
Irvine, Ca. 92618
Phone: 949.453.0111
Fax: 949.453.0411

SIGNATURE

REGISTERED PROFESSIONAL ENGINEER
RICHARD L. CLARK
RE NO. C46559
EXP. 6-30-13
CIVIL
STATE OF CALIFORNIA

P.E. C46559
EXP. 6-30-13

*PRELIMINARY NOT FOR CONSTRUCTION*

**CONSULTANT:**

**PROJECT NUMBER:** *0557*

***The Malibu Institute***

***901 Encinal Canyon Road***
***Malibu, CA 90265***

**SHEET TITLE:**

***ON-SITE UTILITIES FOR LOT 28/ GRADING PLAN***

**DRAWN BY:**

**DATE ISSUED:**

PATH=P:\0557 Malibu Associates\0003 Malibu institute VTM Rework\VTM\VTM 04.dwg

DATE PLOTTED: 07/25/12