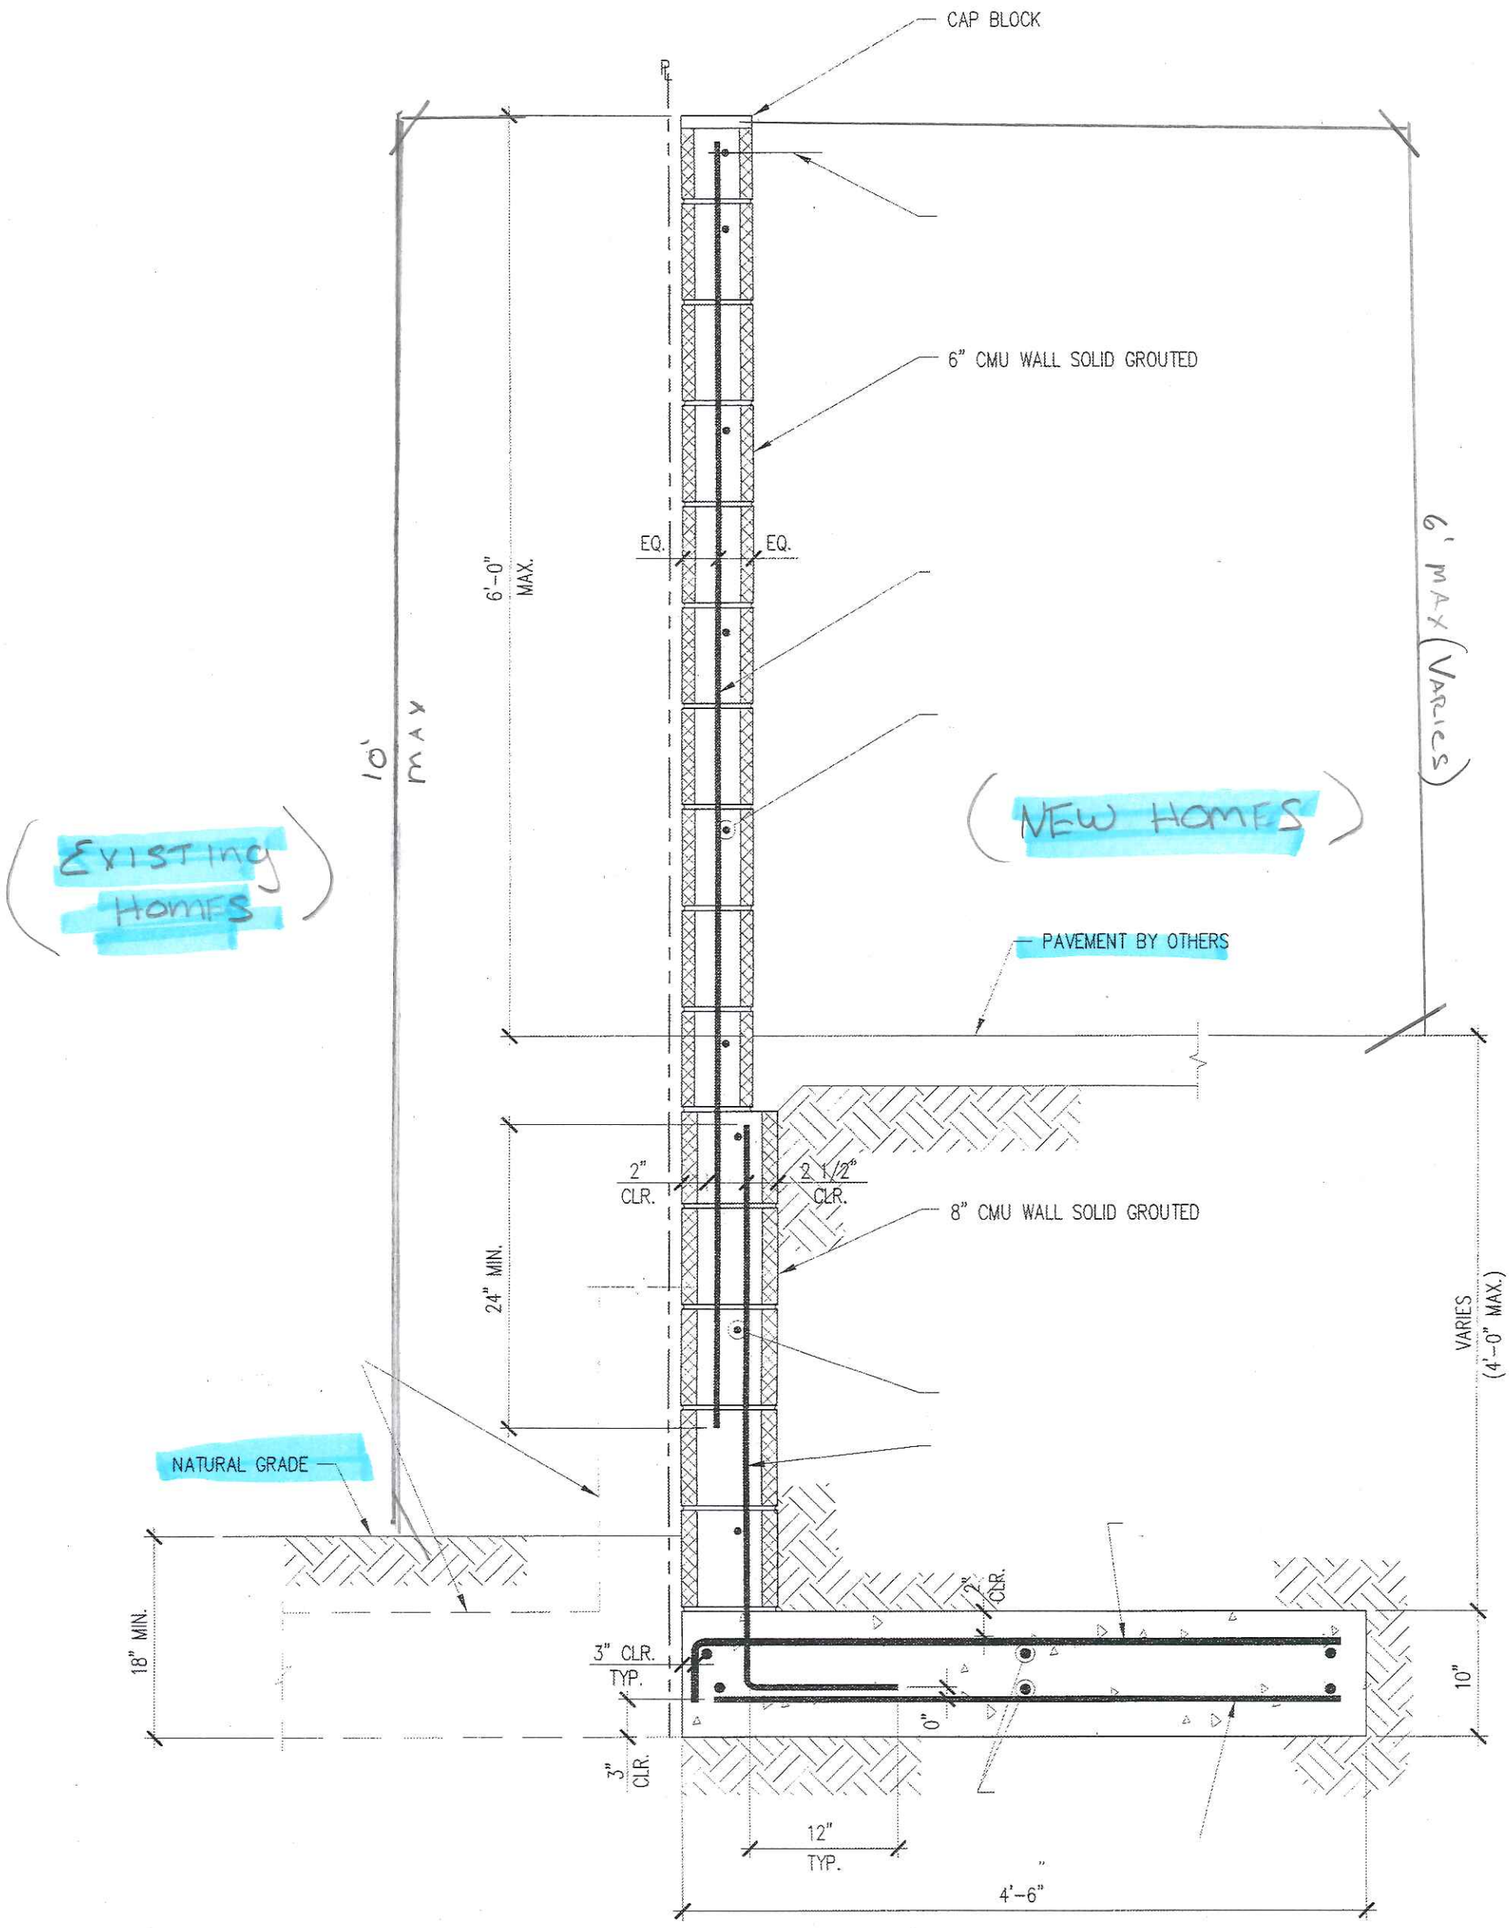

1 RETAINING WALL AT PROPERTY LINE