DEPT OF REGIONAL PLANNING
TR072630 EXHIBIT PG 1
07 JAN 2014

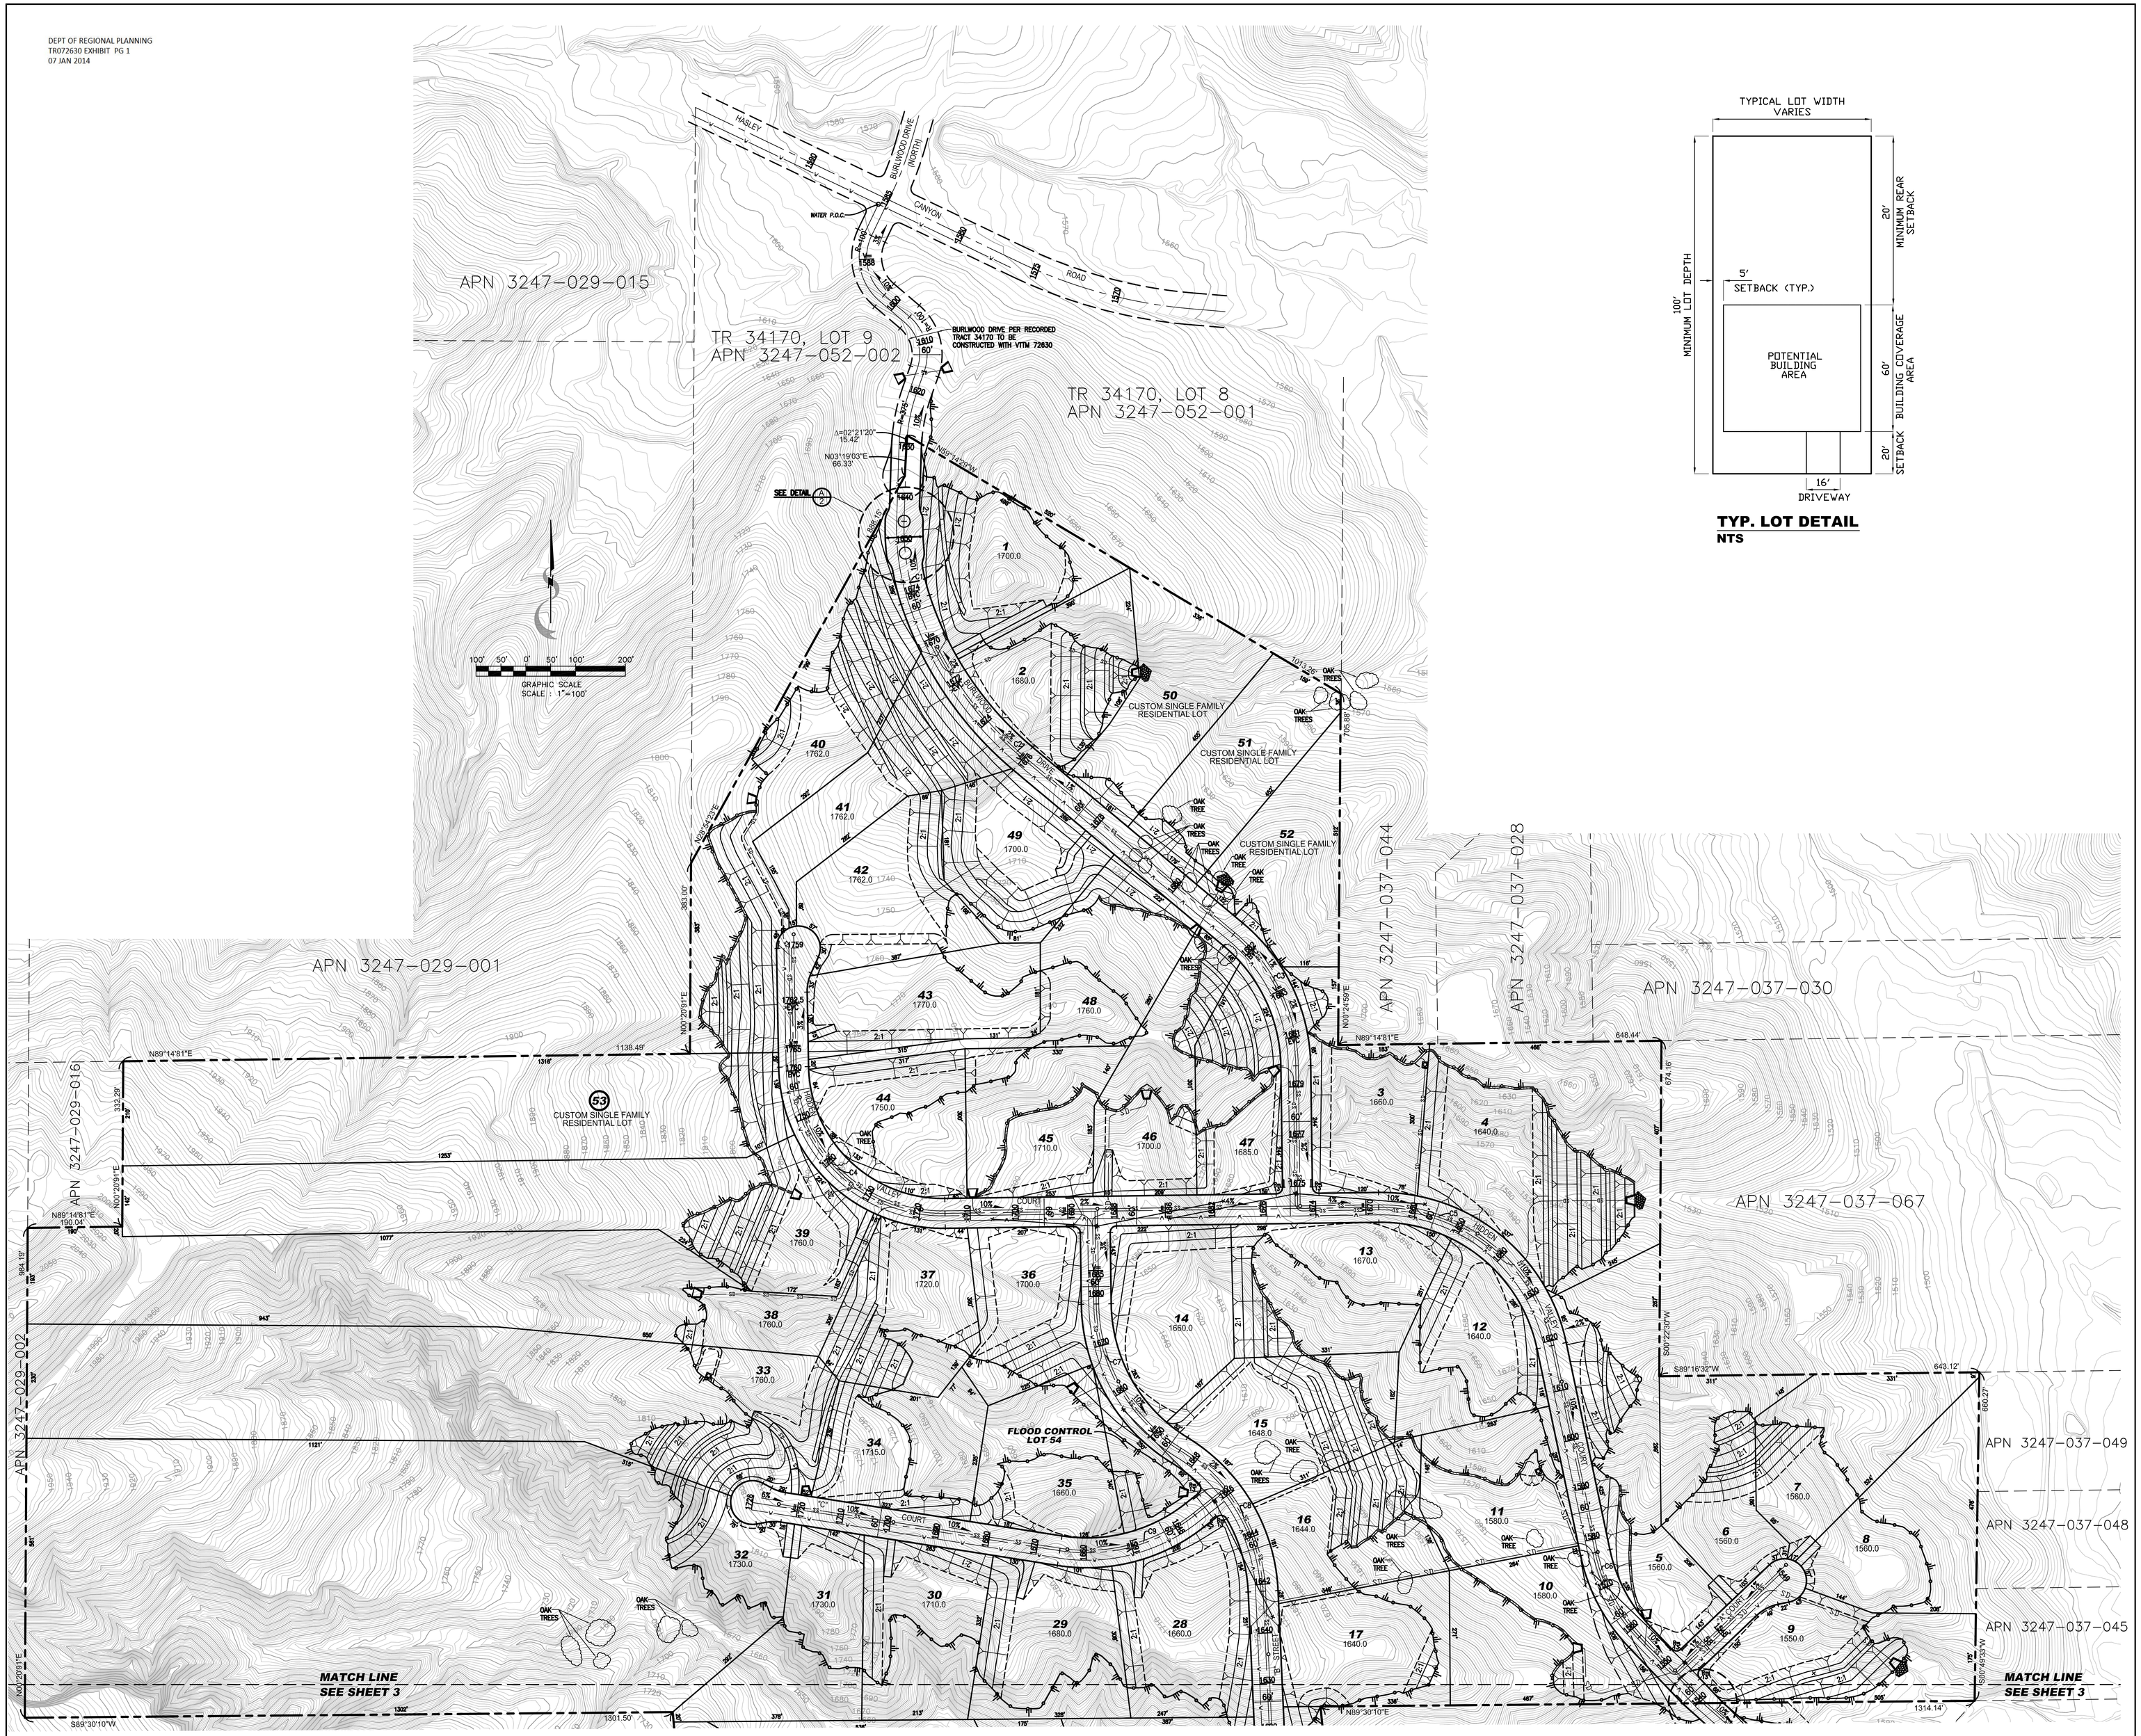

TYP. LOT DETAIL
NTS

No.	REVISION DESCRIPTION	BY	DATE

Life...enhanced by design
SRC WEST

CONDITIONAL USE PERMIT
EXHIBIT "A"
VTTM 72630

S R C WEST, I N C.
LAND PLANNING • ENGINEERING • SURVEYING
25322 RYE CANYON ROAD, SUITE 201, SANTA CLARITA, CA. 91355
Phone : (661) 257-6570, Fax : (661) 257-6577

DESIGNED:	JC
DRAWN:	J.SPENCE
CHECKED:	HH
SUPERVISED:	RD
PROJ. ENGINEER:	HH
DATE:	12-30-13
SCALE:	1"= 100'
JOB NUMBER:	944-002

REGISTERED PROFESSIONAL ENGINEER
HASSAN HARIRCHI
No. 60006
Exp. 6-30-12
CIVIL
STATE OF CALIFORNIA

HASSAN HARIRCHI
R.C.E. No. 60006

DATE

SHEET NO.

1

OF 2 SHEETS

J:\PROJECTS\996-002 Claremont Homes - Hasley 143 Acres\Exhibits\CUP EXHIBIT A\996-002 CUP EXH A.dwg

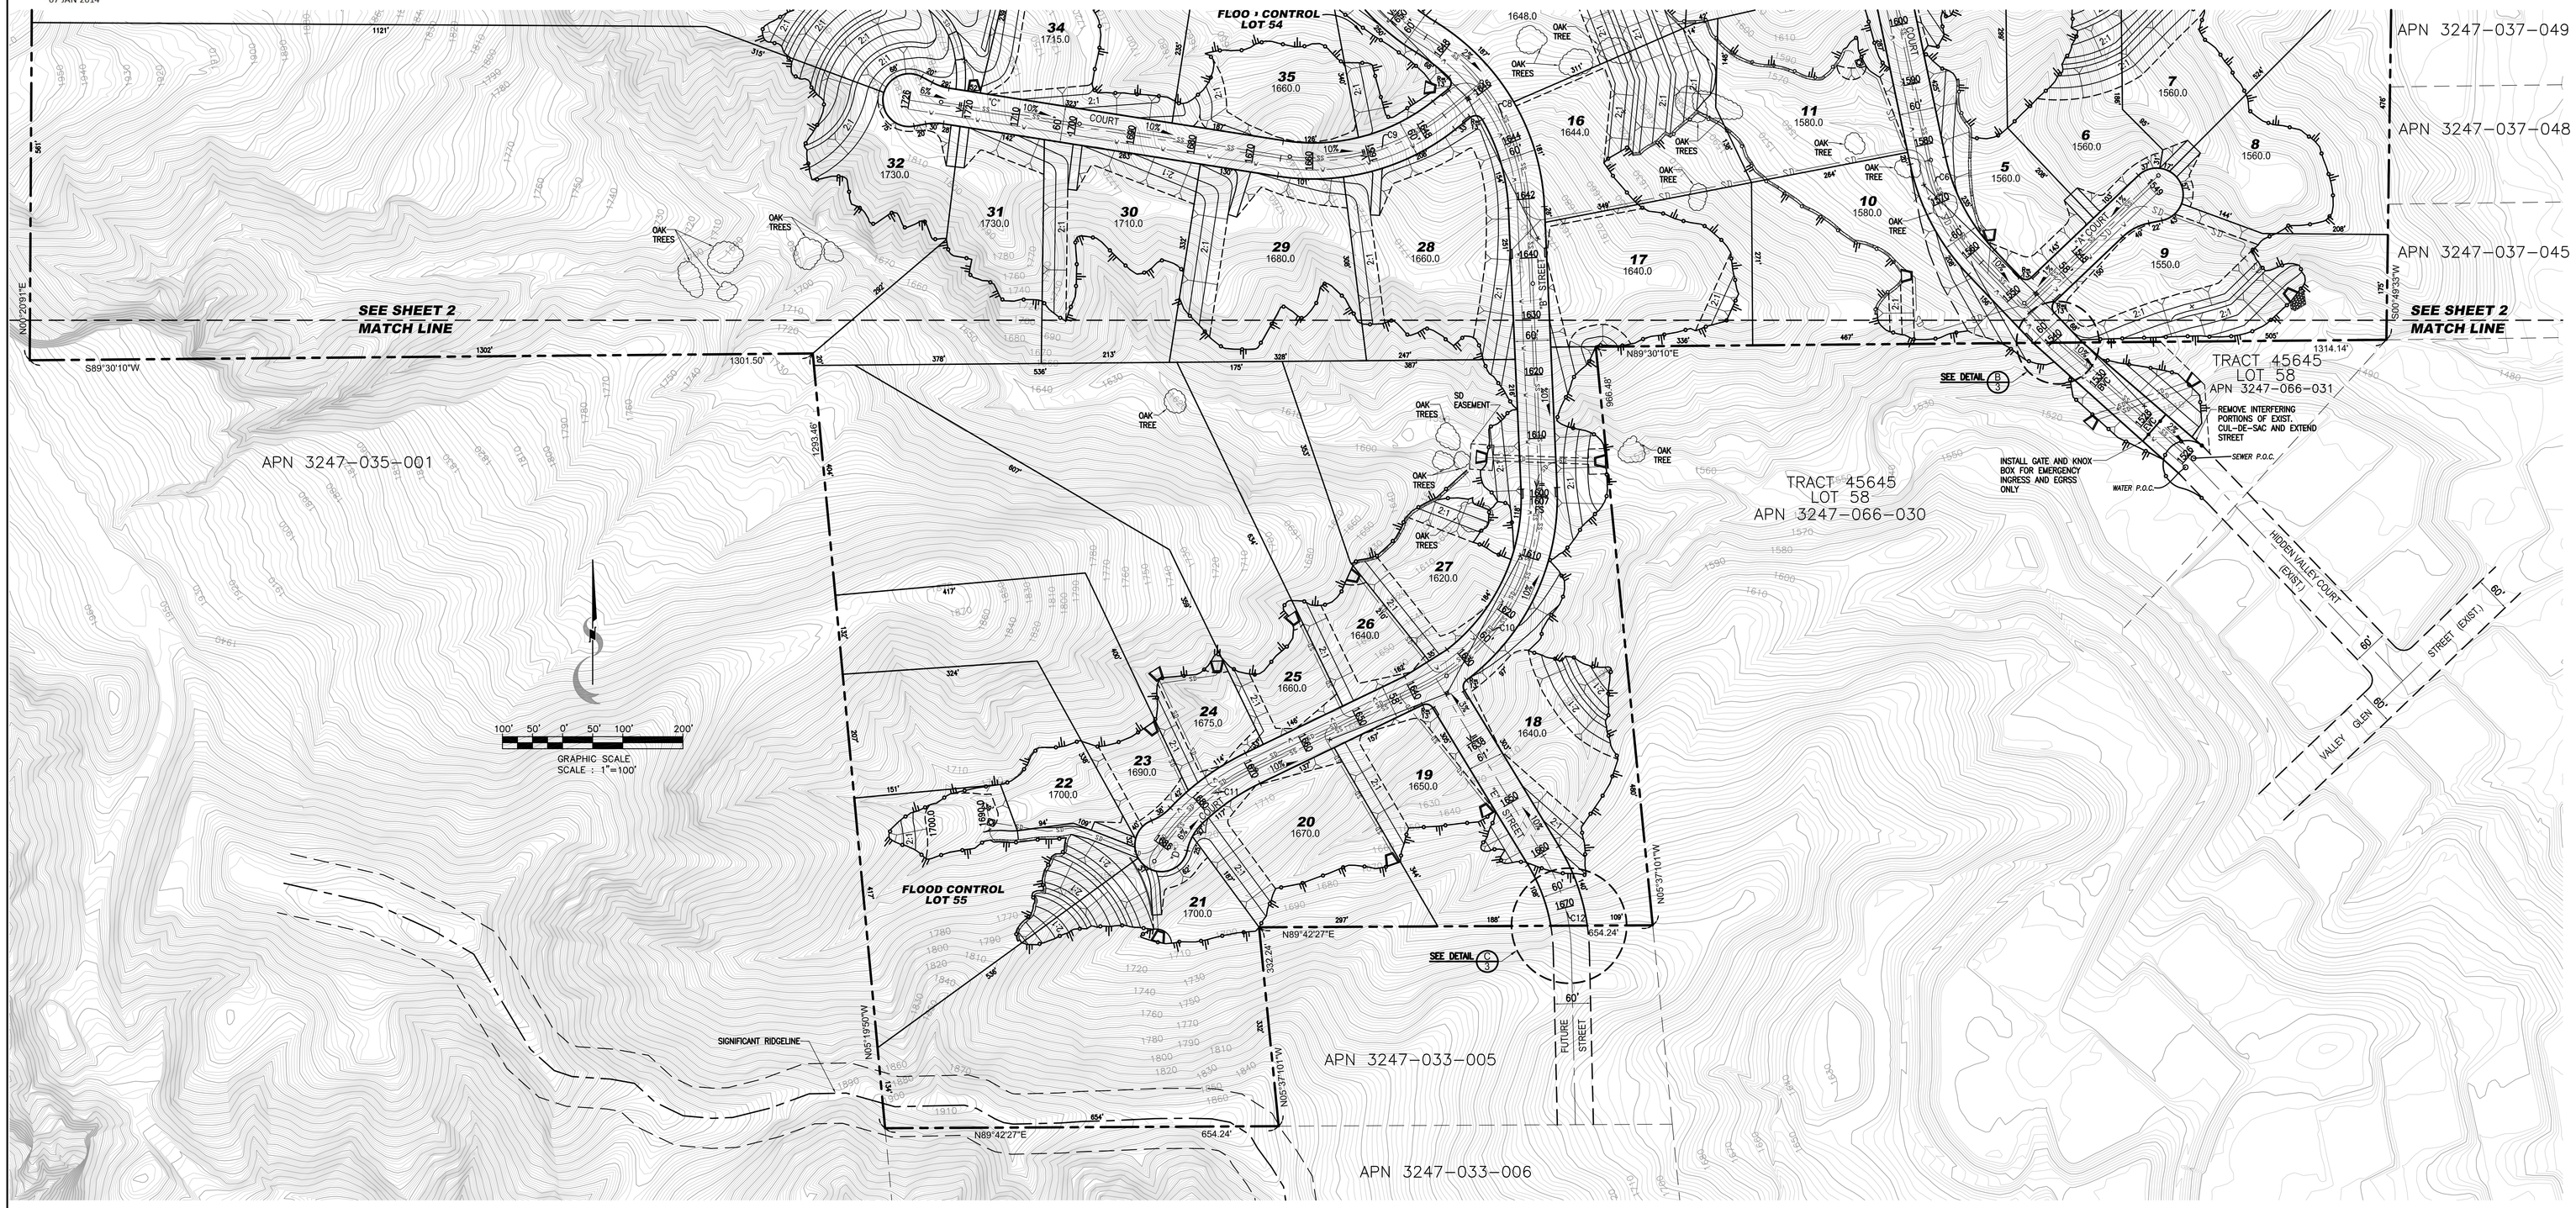

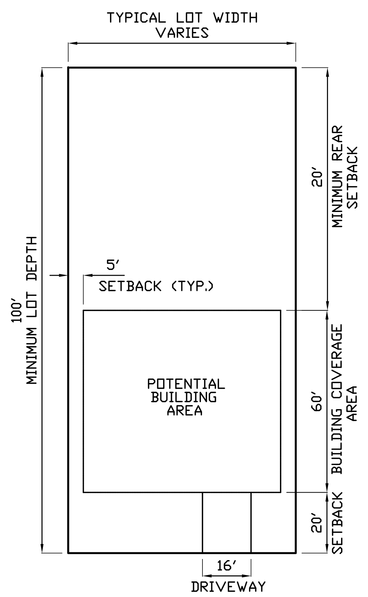

TYP. LOT DETAIL
NTS

J:\PROJECTS\996-002 Claremont Homes - Hasley 143 Acres\Exhibits\CUP EXHIBIT A\996-002 CUP EXH A.dwg

No.	REVISION DESCRIPTION	BY	DATE

Life...enhanced by design
SRC WEST

CONDITIONAL USE PERMIT
EXHIBIT "A"
VTTM 72630

S R C WEST, I N C.
LAND PLANNING • ENGINEERING • SURVEYING
25322 RYE CANYON ROAD, SUITE 201, SANTA CLARITA, CA. 91355
Phone : (661) 257-6570, Fax : (661) 257-6577

DESIGNED:	JC
DRAWN:	J.SPENCE
CHECKED:	HH
SUPERVISED:	RD
PROJ. ENGINEER:	HH
DATE:	12-30-13
SCALE:	1" = 100'
JOB NUMBER:	944-002

REGISTERED PROFESSIONAL ENGINEER
HASSAN HARIRCHI
No. 60006
Exp. 6-30-12
CIVIL
STATE OF CALIFORNIA

HASSAN HARIRCHI
R.C.E. No. 60006

DATE

SHEET NO.

2

OF 2 SHEETS