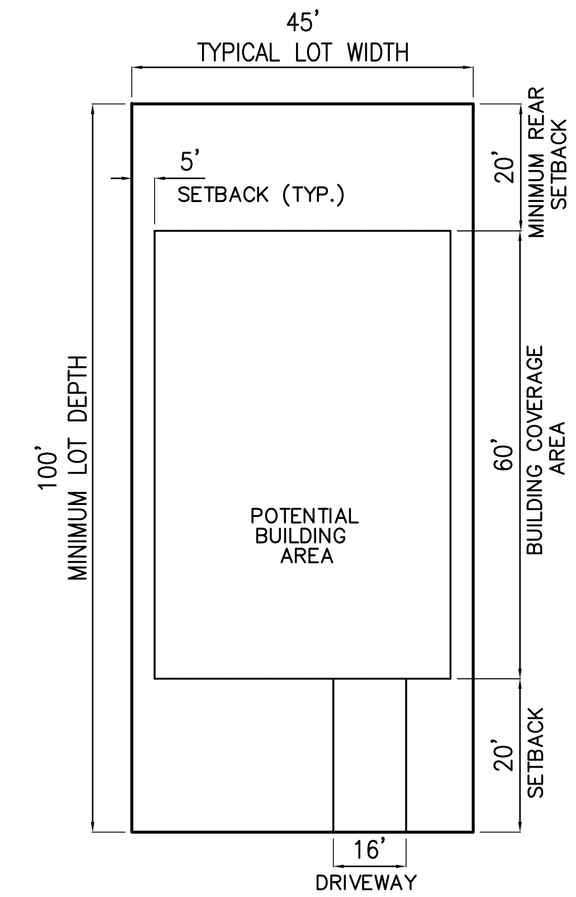

TYP. LOT DETAIL

NTS

DEPT OF REGIONAL PLANNING
TR072631 EXHIBIT
21 JAN 2014

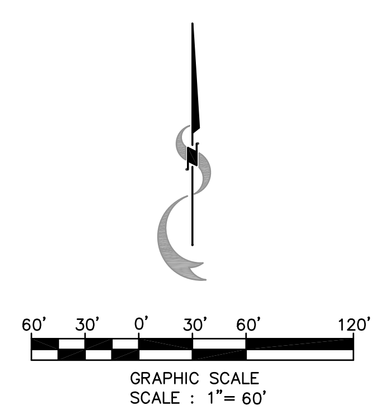

J:\PROJECTS\955-004 KFG - Park Vista Highlands\Exhibits\CUP EXH A\CUP EXHIBIT A VTTM 72631.dwg

No.	REVISION DESCRIPTION	BY	DATE
△			
△			
△			
△			
△			
△			
△			

SRC WEST
Life...enhanced by design

CONDITIONAL USE PERMIT
EXHIBIT 'A'
VTTM 72631

S R C WEST, I N C.
LAND PLANNING • ENGINEERING • SURVEYING
25322 RYE CANYON ROAD, SUITE 201, SANTA CLARITA, CA. 91355
Phone : (661) 257-6570, Fax : (661) 257-6577

DESIGNED:	JC
DRAWN:	J.SPENCE
CHECKED:	HH
SUPERVISED:	RD
PROJ. ENGINEER:	HH
DATE:	1-16-14
SCALE:	1"= 60'
JOB NUMBER:	955-004

REGISTERED PROFESSIONAL ENGINEER
HASSAN HARIRCHI
No. 60006
Exp. 6-30-14
CIVIL
STATE OF CALIFORNIA

HASSAN HARIRCHI
R.C.E. No. 60006

DATE

SHEET NO.

1

OF 1 SHEETS