DEPT OF REGIONAL PLANNING
TR52584 REVISED
3 SEPT 2013

VESTING TENTATIVE TRACT MAP No. 052584

LOCATED IN THE UNINCORPORATED TERRITORY OF
THE COUNTY OF LOS ANGELES, STATE OF CALIFORNIA

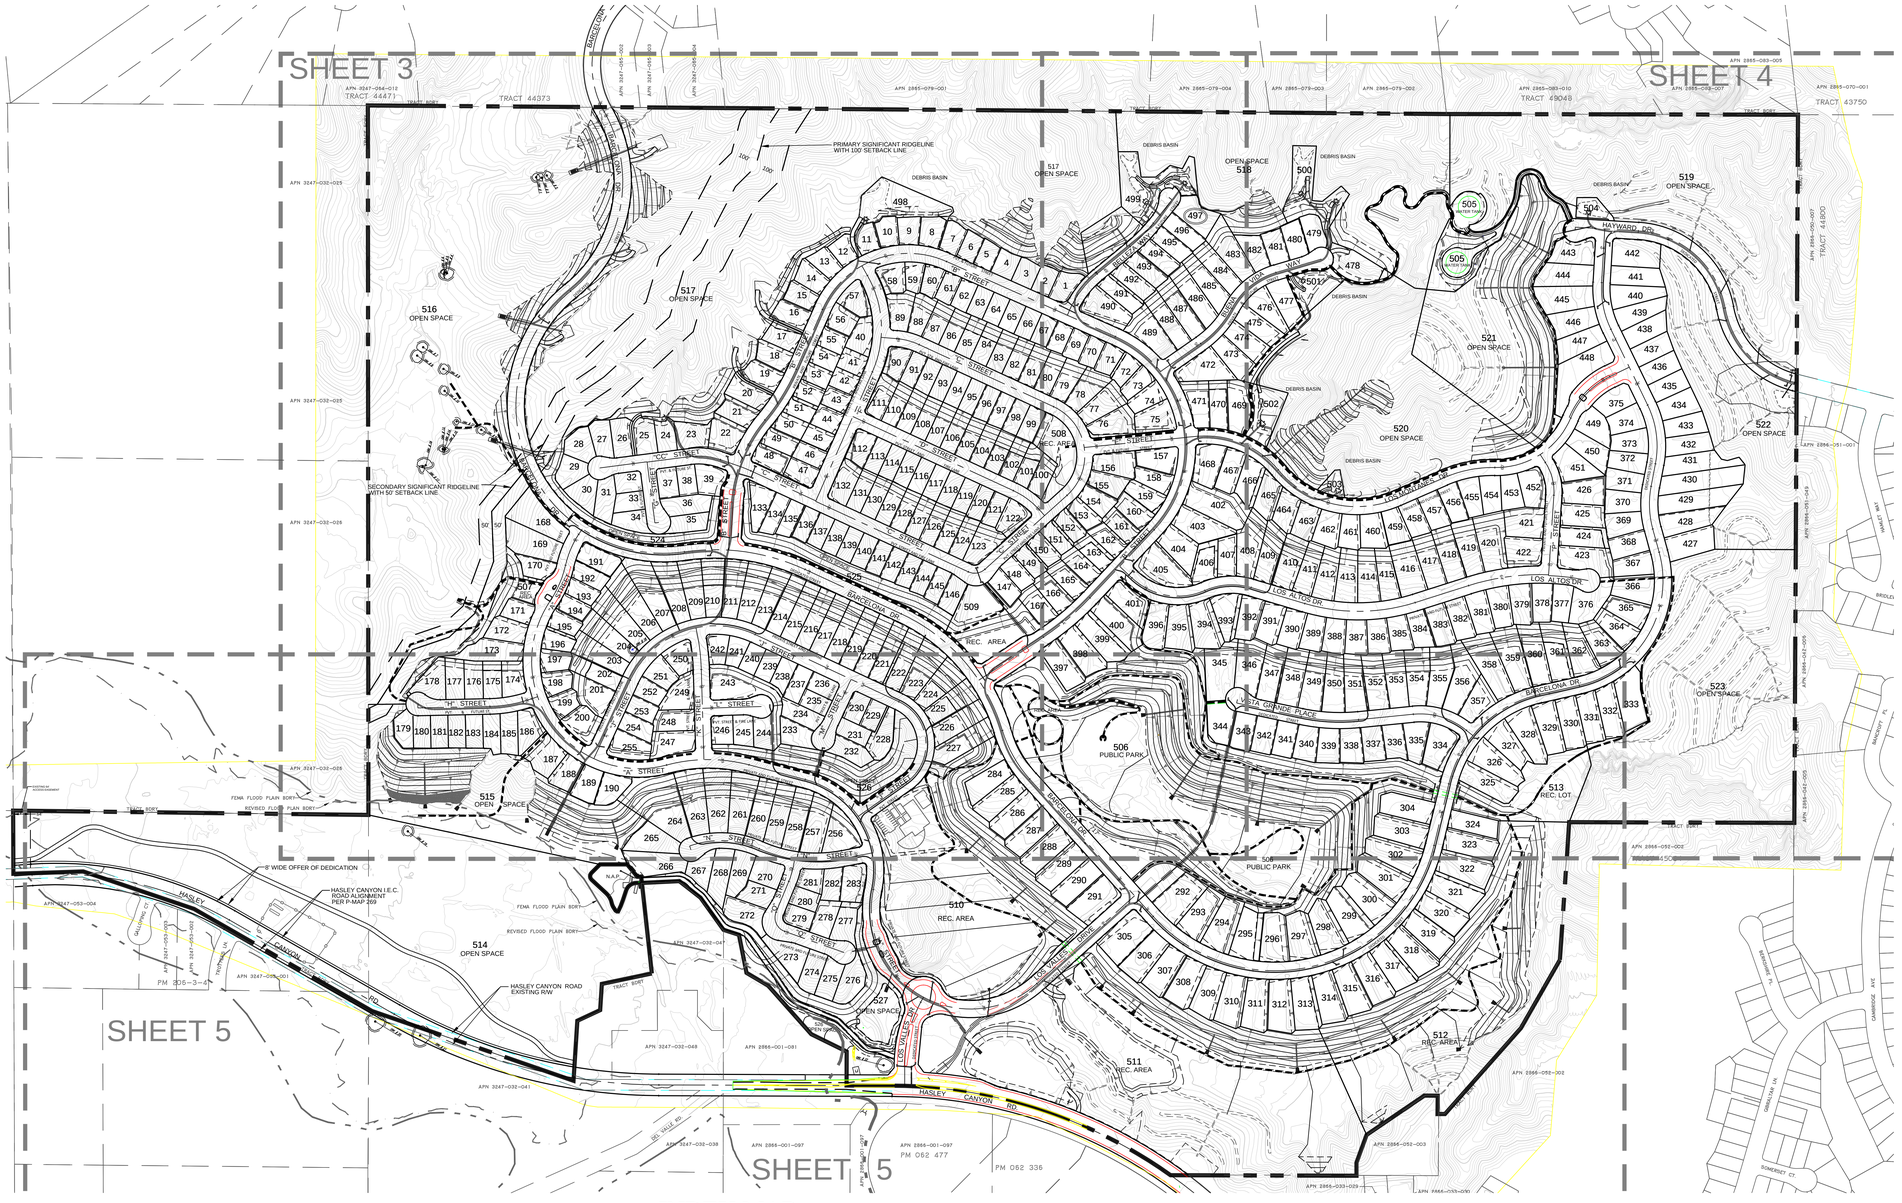
SHEET 3
SHEET 4
SHEET 5
SHEET 5
TRACT 44373
TRACT 49048
TRACT 43750
PRIMARY SIGNIFICANT RIDGELINE WITH 100' SETBACK LINE
SECONDARY SIGNIFICANT RIDGELINE WITH 50' SETBACK LINE
517 OPEN SPACE
516 OPEN SPACE
518 OPEN SPACE
519 OPEN SPACE
520 OPEN SPACE
521 OPEN SPACE
522 OPEN SPACE
523 OPEN SPACE
514 OPEN SPACE
515 OPEN SPACE
506 PUBLIC PARK
508 PUBLIC PARK
505 WATER TANK
505 WATER TANK
508 REC. AREA
509 REC. AREA
510 REC. AREA
511 REC. AREA
512 REC. AREA
513 REC. LOT
527 OPEN SPACE
HASLEY CANYON I.E.C. ROAD ALIGNMENT PER P-MAP 209
HASLEY CANYON ROAD EXISTING R/W
8' WIDE OFFER OF DEDICATION
FEMA FLOOD PLAIN BORY
REVISED FLOOD PLAIN BORY
HATWARD RD.
LOS ALTOS DR.
BARCELONA DR.
GIBRALTAR PLACE
LOS VALLES RD.
HASLEY CANYON RD.
DEBRIS BASIN
"A" STREET
"B" STREET
"C" STREET
"D" STREET
"E" STREET
"F" STREET
"G" STREET
"H" STREET
"J" STREET
"K" STREET
"L" STREET
"M" STREET
"N" STREET
"P" STREET
"Q" STREET
"R" STREET
"S" STREET
"T" STREET
"U" STREET
"V" STREET
"W" STREET
"X" STREET
"Y" STREET
"Z" STREET
"AA" STREET
"BB" STREET
"CC" STREET
"DD" STREET
"EE" STREET
"FF" STREET
"GG" STREET
"HH" STREET
"II" STREET
"JJ" STREET
"KK" STREET
"LL" STREET
"MM" STREET
"NN" STREET
"OO" STREET
"PP" STREET
"QQ" STREET
"RR" STREET
"SS" STREET
"TT" STREET
"UU" STREET
"VV" STREET
"WW" STREET
"XX" STREET
"YY" STREET
"ZZ" STREET
APN 3247-032-025
APN 3247-032-026
APN 3247-032-008
APN 3247-053-004
APN 3247-053-001
APN 3247-032-001
APN 3247-032-047
APN 3247-032-048
APN 3247-032-041
APN 3247-032-036
APN 3247-032-037
APN 3247-032-038
APN 3247-032-039
APN 3247-032-040
APN 3247-032-042
APN 3247-032-043
APN 3247-032-044
APN 3247-032-045
APN 3247-032-046
APN 3247-032-049
APN 3247-032-050
APN

DEPT OF REGIONAL PLANNING
TR52584 REVISED PG 2
3 SEPT 2013

LOT SCHEDULE

* NOTE: SEE NET LOT AREA TABLE BELOW

Lot Table			Lot Table			Lot Table			Lot Table			Lot Table			Lot Table			Lot Table			
Lot No.	Area (SF) Gross	PAD AREA (SF)	Lot No.	Area (SF) Gross	PAD AREA (SF)	Lot No.	Area (SF) Gross	PAD AREA (SF)	Lot No.	Area (SF) Gross	PAD AREA (SF)	Lot No.	Area (SF) Gross	PAD AREA (SF)	Lot No.	Area (SF) Gross	PAD AREA (SF)	Lot No.	Area (SF) Gross	PAD AREA (SF)	
1	9,569	8,677	78	14,298	8,298	155	10,064	8,969	* 232	10,694	10,157	309	16,375	13,439	386	10,470	9,703	463	10,816	9,280	LOTS 1-497 ALL S.F. RESIDENTIAL LOTS
2	7,301	7,135	79	11,549	6,222	156	13,315	11,719	* 233	10,714	10,093	310	17,662	14,351	387	10,472	9,691	464	10,901	9,267	
3	7,888	7,864	80	10,281	5,988	157	* 12,623	11,246	* 234	10,251	9,593	311	17,527	14,466	388	10,435	9,658	465	12,172	10,225	
4	7,944	7,934	81	10,239	5,926	158	* 9,794	7,911	* 235	7,150	6,760	312	17,882	14,756	389	10,468	9,692	466	13,370	11,336	
5	7,064	6,529	82	10,081	6,278	159	10,138	7,816	* 236	7,664	7,384	313	17,947	14,552	390	11,621	10,158	467	12,267	11,040	
6	7,442	6,867	83	9,978	6,273	160	10,831	6,891	237	8,766	8,235	314	17,419	14,019	391	12,439	10,139	468	15,609	11,226	
7	8,685	7,752	84	9,982	6,218	161	9,581	5,920	238	7,507	7,484	315	16,714	13,615	392	12,972	10,737	469	15,232	9,907	
8	10,202	9,007	85	9,899	6,158	162	9,697	5,649	239	7,093	7,092	316	16,662	13,731	393	14,219	9,749	470	12,526	9,255	
9	8,472	7,905	86	9,765	5,985	163	10,154	5,871	* 240	7,085	7,084	317	16,830	13,732	394	17,370	12,536	471	14,068	8,795	
10	8,399	7,640	87	10,709	6,052	164	10,406	6,255	* 241	7,183	7,074	318	18,110	14,524	395	15,795	13,562	472	17,849	14,858	
11	* 8,729	6,905	88	10,713	5,826	165	11,222	6,681	* 242	8,172	6,365	319	17,242	14,180	396	13,696	12,172	473	13,108	10,562	
12	7,848	6,895	89	12,378	7,159	166	11,536	6,881	* 243	25,845	11,443	320	17,129	13,661	397	16,040	12,938	474	12,728	10,009	
13	8,827	7,600	90	9,436	6,509	167	11,751	6,589	* 244	13,334	9,050	321	18,435	14,661	398	16,888	13,611	475	12,681	10,403	
14	9,729	8,267	91	7,565	7,057	168	21,274	19,314	245	8,529	8,523	322	19,443	15,452	399	18,296	14,006	476	12,412	10,394	
15	8,835	7,532	92	7,609	7,607	169	20,420	18,527	246	8,797	7,501	323	16,582	13,337	400	18,534	12,077	477	14,356	13,460	
16	* 11,212	7,590	93	7,679	7,620	170	9,291	8,016	247	14,679	9,965	324	12,600	12,848	401	14,869	9,594	478	17,479	11,264	
17	* 10,578	8,088	94	7,620	7,620	171	8,642	7,466	248	11,842	8,084	325	16,987	15,082	402	25,466	15,743	479	9,494	9,490	
18	10,248	7,831	95	7,620	7,620	172	11,727	9,873	249	12,949	8,951	326	17,114	12,477	403	18,378	15,703	480	10,339	9,793	
19	* 12,174	7,708	96	7,731	7,214	173	17,353	15,923	* 250	10,329	6,399	327	15,158	10,651	404	15,307	13,396	481	9,589	8,923	
20	* 12,882	9,250	97	7,729	7,214	174	10,851	6,996	* 251	9,798	8,566	328	17,531	13,834	405	21,226	13,087	482	10,770	10,134	
21	10,885	7,866	98	7,705	7,138	175	9,747	7,225	252	7,863	7,422	329	16,086	13,565	406	12,886	7,557	483	19,152	11,591	
22	14,399	8,678	99	8,253	8,065	176	9,993	7,599	253	7,603	7,142	330	15,394	12,816	407	10,560	8,184	484	13,996	9,299	
23	* 12,159	10,089	100	9,553	5,831	177	10,619	8,358	254	8,804	8,339	331	14,201	11,648	408	19,874	10,516	485	15,042	10,622	
24	* 8,520	7,408	101	9,311	5,663	178	12,905	10,424	* 255	13,353	9,326	332	14,769	12,114	409	16,726	7,618	486	16,390	10,821	
25	* 11,416	8,352	102	9,596	5,126	179	8,565	8,242	* 256	16,294	10,472	333	18,983	18,471	410	16,436	7,616	487	16,109	10,554	
26	* 11,293	9,483	103	9,515	5,450	180	7,894	7,856	* 257	17,177	10,526	334	15,939	12,894	411	13,335	7,317	488	14,471	9,590	
27	10,039	9,542	104	9,491	5,491	181	7,930	7,930	258	16,575	10,977	335	11,703	9,913	412	14,419	9,151	489	18,758	11,886	
28	12,164	11,892	105	9,489	5,490	182	7,995	7,995	* 259	16,559	10,611	336	10,210	9,972	413	15,189	9,703	490	17,184	11,109	
29	10,296	10,296	106	9,600	6,000	183	8,125	8,125	* 260	16,027	9,616	337	10,434	10,136	414	14,967	10,338	491	11,215	8,972	
30	10,861	10,846	107	9,600	6,000	184	9,057	8,938	* 261	20,065	10,335	338	10,782	10,260	415	12,974	8,510	492	10,486	8,728	
31	11,238	11,238	108	9,541	5,880	185	10,169	10,156	* 262	20,953	10,290	339	10,841	10,331	416	19,144	12,461	493	10,100	8,727	
32	7,451	7,451	109	9,611	6,004	186	11,787	9,203	263	21,872	10,023	340	10,775	10,249	417	15,238	9,818	494	9,703	8,269	
33	7,732	7,732	110	9,654	5,635	187	15,694	10,414	264	39,673	12,644	341	10,295	9,780	418	15,606	10,151	495	9,734	8,813	
34	9,316	9,316	111	11,766	5,368	188	* 11,050	9,394	265	15,735	15,669	342	10,543	10,015	419	16,117	10,232	496	10,321	9,670	
35	9,378	8,712	112	10,264	7,502	189	10,958	10,495	266	17,823	16,890	343	10,774	10,249	420	21,566	10,730	497	14,690	14,057	
36	12,127	11,572	113	7,740	7,740	190	11,009	10,322	* 267	9,595	9,577	344	14,378	14,378	421	15,913	11,657	498	37,258	-	FEE-TITLE LOTS TO LACFCD
37	8,439	8,139	114	7,680	7,620	191	12,236	11,020	* 268	14,015	14,015	345	22,322	19,147	422	14,639	10,342	499	42,060	-	
38	7,908	7,488	115	7,679	7,618	192	8,699	7,893	* 269	11,689	11,689	346	19,069	11,586	423	18,599	13,750	500	36,288	-	
39	11,384	8,619	116	7,679	7,620	193	7,632	6,684	* 270	10,873	10,873	347	16,772	10,070	424	13,508	10,262	501	19,455	-	
40	10,507	8,110	117	7,679	7,620	194	7,317	6,203	* 271	9,488	9,146	348	17,438	9,928	425	13,696	11,120	502	23,199	-	
41	7,963	5,169	118	7,696	7,636	195	7,988	6,579	* 272	13,545	11,779	349	17,314	10,619	426	15,259	12,748	503	6,107	-	
42	7,500	5,469	119	7,502	7,502	196	8,577	6,712	* 273	14,244	14,244	350	16,279	10,486	427	16,613	13,809	504	8,518	-	
43	7,500	5,259	120	7,615	6,606	197	8,749	6,347	* 274	11,019	11,019	351	16,398	10,215	428	16,405	14,805	505	67,394	-	WATER TANK LOT
44	8,620	6,154	121	7,611	6,849	198	8,941	5,930	* 275	10,564	10,564	352	16,417	9,339	429	20,169	19,654	506	848,665	-	PUBLIC PARK
45	7,591	5,938	122	10,888	6,252	199	* 8,410	5,942	* 276	13,551	13,361	353	16,113	9,403	430	22,200	22,107	507	87,147	-	RECREATIONAL AREA LOTS TO H.O.A.
46	7,984	6,743	123	13,664	7,364	200	* 13,577	7,257	* 277	12,125	10,406	354	18,046	9,191	431	16,995	16,995	508	29,027	-	
47	9,439	7,150	124	9,485	5,681	201	15,320	8,449	* 278	10,857	9,969	355	18,090	10,457	432	12,214	11,822	509	60,988	-	
48	10,379	6,400	125	9,598	5,574	202	11,915	7,587	279	8,072	7,042	356	20,618	12,837	433	11,526	11,526	510	429,950	-	
49	8,933	6,635	126	9,404	5,390	203	16,028	7,774	* 280	7,353	7,353	357	12,852	8,936	434	12,429	12,429	511	762,592	-	
50	8,140	7,786	127	9,421	5,824	204	17,336	8,365	* 281	7,503	7,053	358	22,989	13,813	435	10,471	10,471	512	478,502	-	
51	7,539	5,780	128	9,421	6,048	205	19,231	9,136	* 282	8,629	8,112	359	21,104	11,781	436	10,758	10,758	513	77,940	-	
52	7,170	5,291	129	9,421	6,836	206	22,123	11,096	283	12,272	11,773	360	18,585	10,674	437	11,169	11,128	514	1,238,111	-	OPEN SPACE LOTS
53	7,003	5,403	130	9,420	7,080	207	22,407	9,761	284	14,178	13,998	361	18,690	9,686	438	12,466	12,363	515	295,424	-	
54	7,000	5,555	131	9,360	7,080	208	17,779	7,507	285	15,535	13,199	362	16,256	8,880	439	13,169	13,118	516	1,285,012	-	
55	7,702	5,867	132	12,686	8,471	209	16,332	7,646	286	16,706	13,247	363	14,475	8,092	440	13,309	13,304	517	1,418,014	-	
56	* 9,314	6,558	133	11,395	10,055	210	* 16,136	7,631	287	17,244	13,374	364	13,034	8,732	441	13,461	12,972	518	477,107	-	
57	* 10,944	8,412	134	9,314	8,421	211	* 16,221	7,827	288	16,885	13,335	365	12,808	9,640	442	18,096	10,691	519	614,490	-	
58	* 10,578	6,755	135	8,232	7,436	212	16,569	8,075	289	16,903	13,476	366	14,382	11,661	443	14,414	13,384	520	483,934	-	
59	* 7,281	6,156	136	7,575	7,072	213	* 15,571	8,227	290	15,367	13,466	367	11,239	11,239	444	17,368	17,368	521	303,958	-	
60	7,744	6,638	137	7,520	7,520	214	* 14,050	8,014	291	19,483	15,297	368	11,540	10,694	445	19,090	19,090	522	275,168	-	
61	7,265	6,455	138	7,558	7,500	215	* 14,077	8,065	292	20,401	15,870	369	11,320	11,189	446	14,490	14,479	523	613,248	-	
62	7,335	7,167	139	7,559	7,500	216	* 14,093	8,046	293	18,053	12,384	370	10,804	10,709	447	14,298	14,294	524	27,988	-	
63	7,345	7,280	140	7,522	7,522	217	* 14,109	8,286	294	19,304	13,071	371	10,489	10,445	448	24,808	24,808	525	54,863	-	
64	7,280	7,280	141	7,528	7,026	218	* 14,125	8,092	295	18,197	13,010	372	10,200	10,174	449	12,329	11,965	526	71,278	-	
65	7,326	7,297	142	7,504	7,003	219	* 14,141	7,401	296	17,670	12,575	373	10,778	9,045	450	13,116	12,717	527	147,692	-	
66	7,336	7,270	143	7,363	6,866	220	* 14,157	7,248	297	17,464	12,318	374	11,183	8,789	451	15,003	14,240				
67	7,197	7,108	144	7,429	6,935	221	14,146	6,934	298	18,035	12,623	375	11,756	10,790	452	12,644	9,753				
68	7,204	6,637	145	7,684	7,166	222	15,723	6,880	299	18,883	13,399	376	16,576	15,622	453	9,756	9,723				
69	7,249	6,482	146	9,216	8,659	223	18,812	6,134	300	19,413	13,416	377	9,909	9,903	454	10,320	10,320				
70	7,265	6,486	147	8,710	7,974	224	16,506	5,850	301	19,464	13,633	378	10,736	10,134	455	10,126	10,126				
71	8,113	7,069	148	8,507	7,536	225	16,046	6,474	302	19,050	14,014	379	12,066	10,564	456	10,332	9,749				
72	7,993	6,621	149	8,221	6,817	226	16,118	7,147	303	18,429	14,134	380	11,815	10,621	457	11,058	10,230				
73	* 8,353	7,108	150	8,299	6,846	227	17,823	8,352	304	16,532	16,074	381	12,072	10,835	458	10,392	9,587				
74	* 9,529	7,954	151	8,254	6,600	228	12,767	10,180	305	22,262	16,633	382	12,033	10,790	459	10,133	9,088				
75	* 14,516	9,359	152	8,138	6,160	229	7,150	6,254	306	17,489	15,678	383	12,007	10,774	460	11,970	10,389				
76	15,311	9,004	153	8,293	6,541	230	* 7,664	7,006	307	16,289	13,783	384	10,554	9,665	461	9,656	8,377				
77	14,844	9,141	154	9,850	8,592	231	* 8,072	8,072	308	16,862	13,734	385	10,459	9,664	462	11,621	10,325				

NET LOT AREA TABLE

LOT NO.	LOT AREA (GROSS SF.)	LOT AREA (NET SF)
11	8,729	7,700
16	11,212	10,187
17	10,578	9,691
19	12,174	10,242
20	12,882	10,917
23	12,159	11,000
24	8,520	8,055
25	11,416	10,197
26	11,293	10,313
56	9,314	8,414
57	10,944	8,736
58	10,558	8,687
59	7,281	6,391
73	8,353	8,280
74	9,529	8,389
75	14,516	12,595
157	12,623	11,650
158	9,794	9,413
188	11,050	9,830
199	8,410	8,235
200	13,577	11,825
210	16,136	15,815
211	16,221	14,371
213	15,561	14,309
214	14,050	9,722
216	14,093	12,918
217	14,109	12,226
218	14,125	8,113
219	14,141	13,151
220	14,157	13,946
230	7,664	7,610
231	7,142	5,691
232	8,205	5,700
233	9,677	6,127
234	10,297	9,255
235	7,150	7,050
236	7,664	5,813
240	7,085	5,883
241	7,800	7,706
242	8,172	7,613
243	26,383	25,673
244	13,604	12,485
250	10,329	8,547
251	9,798	9,331
255	13,353	10,455
256	16,294	11,759
257	17,177	16,687
259	16,449	16,352
260	16,026	11,300
261	20,065	7,797
262	20,953	15,564
267	9,595	8,965
268	14,015	6,900
269	11,690	6,000
270	10,415	9,312
271	9,290	4,039
272	13,541	9,339
273	14,244	5,206
274	11,019	4,867
275	10,564	4,493
276	13,551	6,947
277	12,125	7,585
278	10,857	6,914
280	7,700	4,263
281	8,266	5,517
282	8,765	8,003
345	22,322	21,602
373	10,778	9,044
374	11,383	8,989
375	11,756	10,791
508	29,027	13,578
526	71,278	62,958

LOT SUMMARY

DESIGNATION	LOT NO.	NO. OF LOTS	(S.F.) (APPROX.)	(A.C.) (APPROX.)
SINGLE FAMILY LOTS	1-497	497	6,223,109	142.86
STORM DRAIN MAINTENANCE LOTS	498-504	7	172,885	3.97
WATER TANK	505	1	67,394	1.55
PUBLIC PARK	506	1	848,665	19.48
REC. AREA	507-513	7	1,926,146	44.22
OPEN SPACE	514-527	14	7,306,287	167.73
HASLEY CANYON ROAD	-	-	43,560	1.00
DEDICATED STREET AREA	-	-	777,548	17.85
PRIVATE AND FUTURE STREET AREA	-	-	950,833	21.83
PRIVATE STREET AREA	-	-	431,797	9.91
TOTAL		527	18,748,224	430.4

RECREATIONAL LOT USAGE

507 POCKET PARK AND PEDESTRIAN PATH
508 POCKET PARK
509 POCKET PARK AND PEDESTRIAN PATH
510 RECREATION CENTER AND AGRICULTURAL
511 PEDESTRIAN PATH AND INFILTRATION BASIN
512 PEDESTRIAN PATH
513 PLAYGROUND AND PEDESTRIAN PATH

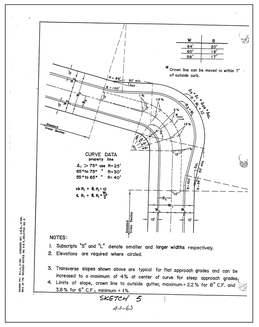

TYPICAL RESIDENTIAL KNUCKLE DETAIL

NOT TO SCALE

PER L.A.C.D.P.W. LAND DEVELOPMENT DIVISION HANDBOOK, VOLUME 5, CHAPTER 44, PAGE 44-63

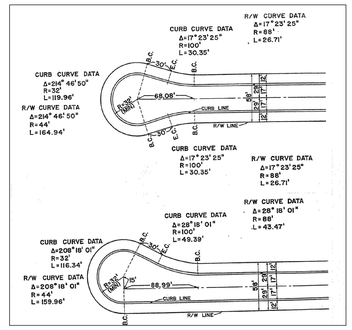

TYPICAL RESIDENTIAL CUL-DE-SAC DETAIL

NOT TO SCALE

PER L.A.C.D.P.W. LAND DEVELOPMENT DIVISION HANDBOOK, VOLUME 5, CHAPTER 44, PAGE 44-38

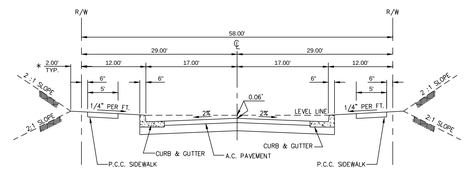

* TOP OF FILL SLOPE SHALL BE 3' FROM RIGHT OF WAY EXCEPT WHERE GRADING WORK HAS BEEN PREVIOUSLY CERTIFIED.

TYPICAL SECTION 58' R/W

STREET "CC", "G", "H", "L", "M", "N", "Q" AND BUENA VIDA WAY

NOT TO SCALE

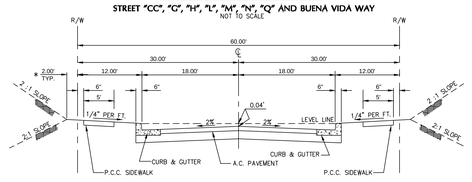

* TOP OF FILL SLOPE SHALL BE 3' FROM RIGHT OF WAY EXCEPT WHERE GRADING WORK HAS BEEN PREVIOUSLY CERTIFIED.

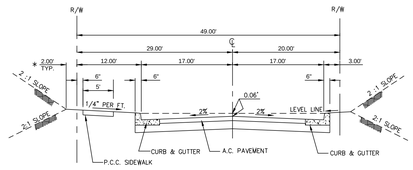

* TOP OF FILL SLOPE SHALL BE 3' FROM RIGHT OF WAY EXCEPT WHERE GRADING WORK HAS BEEN PREVIOUSLY CERTIFIED.

TYPICAL SECTION 60' R/W

STREET "C", "D", "K", "N" & "P"
VISTA GRANDE PLACE & LOS MONTANES DR.

NOT TO SCALE

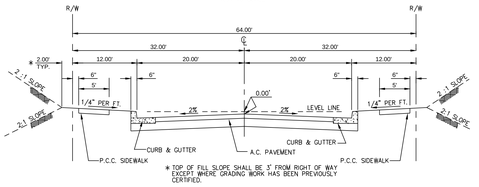

* TOP OF FILL SLOPE SHALL BE 3' FROM RIGHT OF WAY EXCEPT WHERE GRADING WORK HAS BEEN PREVIOUSLY CERTIFIED.

TYPICAL SECTION 49' R/W

BELLEZA WAY

NOT TO SCALE

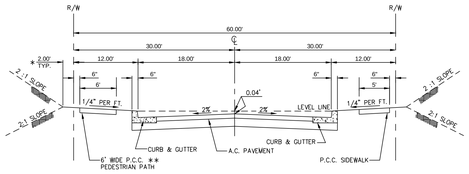

* TOP OF FILL SLOPE SHALL BE 3' FROM RIGHT OF WAY EXCEPT WHERE GRADING WORK HAS BEEN PREVIOUSLY CERTIFIED.

** LOCATION PER PLAN
LOS MONTANES DR.-MEANDERING ON NORTH SIDE ADJACENT TO OPEN SPACE

TYPICAL SECTION 64' R/W

STREET "A", "B", "C", "E", "F" & "J"
BARCELONA DR., HAYWARD DR. & LOS ALTOS DR.

NOT TO SCALE

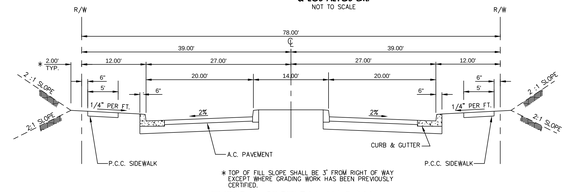

* TOP OF FILL SLOPE SHALL BE 3' FROM RIGHT OF WAY EXCEPT WHERE GRADING WORK HAS BEEN PREVIOUSLY CERTIFIED.

ALTERNATE SECTION 60' R/W

STREET "B" AND LOS MONTANES DR

NOT TO SCALE

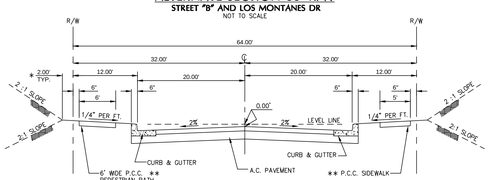

* TOP OF FILL SLOPE SHALL BE 3' FROM RIGHT OF WAY EXCEPT WHERE GRADING WORK HAS BEEN PREVIOUSLY CERTIFIED.

** LOCATION PER PLAN
"A" STREET-MEANDERING ON BOTH SIDES

ALTERNATE SECTION 64' R/W

STREET "A"
BARCELONA DR

NOT TO SCALE

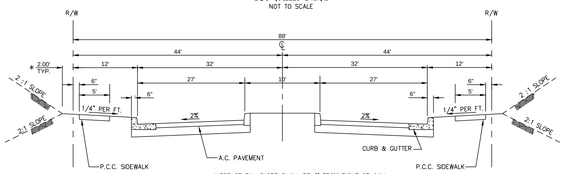

* TOP OF FILL SLOPE SHALL BE 3' FROM RIGHT OF WAY EXCEPT WHERE GRADING WORK HAS BEEN PREVIOUSLY CERTIFIED.

TYPICAL SECTION 78' R/W

LOS VALLES DRIVE

NOT TO SCALE

TYPICAL SECTION 88' R/W (GATED ENTRANCE)

STREET "A", "B" AND LOS MONTANES DR.

NOT TO SCALE

TYPICAL SECTION 88' R/W (GATED ENTRANCE) CONCEPTUAL ONLY

TYPICAL UTILITY LOCATION

NOT TO SCALE

* PIPE SIZE AND DEPTH PER ENGINEERING

DEDICATED STREETS	PRIVATE AND FUTURE STREETS *	PRIVATE STREET *
BARCELONA DRIVE	LOS MONTANES DRIVE	
LOS VALLES DRIVE	LOS ALTOS DRIVE	
HAYWARD DRIVE	BUENA VIDA WAY	
VISTA GRANDE PLACE	BELLEZA WAY	
	"A" STREET	
	"B" STREET	
	"CC" STREET	"C" STREET
		"D" STREET
	"E" STREET	
		"F" STREET
	"G" STREET	
	"H" STREET	
		"J" STREET
		"K" STREET
		"L" STREET
		"M" STREET
	"N" STREET	
	"P" STREET	
	"Q" STREET	

* "PRIVATE AND FUTURE STREETS" AND "PRIVATE STREETS" ARE ALSO FIRE LANES

OWNER/DEVELOPER:
SFI LOS VALLES LLC
10960 WILSHIRE BLVD., SUITE 1260 LOS ANGELES, CA 90024
PH: (310) 315-5566 FAX: (310) 315-7017

LEGAL DESCRIPTION:
SEE LEFT HEREON

MAJOR LAND DIVISION REVISED
VESTING TENTATIVE TRACT MAP NO.
052584

IN THE UNINCORPORATED TERRITORY OF COUNTY OF LOS ANGELES, STATE OF CALIFORNIA

DRAWN BY: LDC
CHECKED BY: C.G.
DESIGNED BY: LDC

| DATE CHANGED | CHANGED BY | REVIS

DEPT OF REGIONAL PLANNING
TR52584 REVISED PG 3
3 SEPT 2013

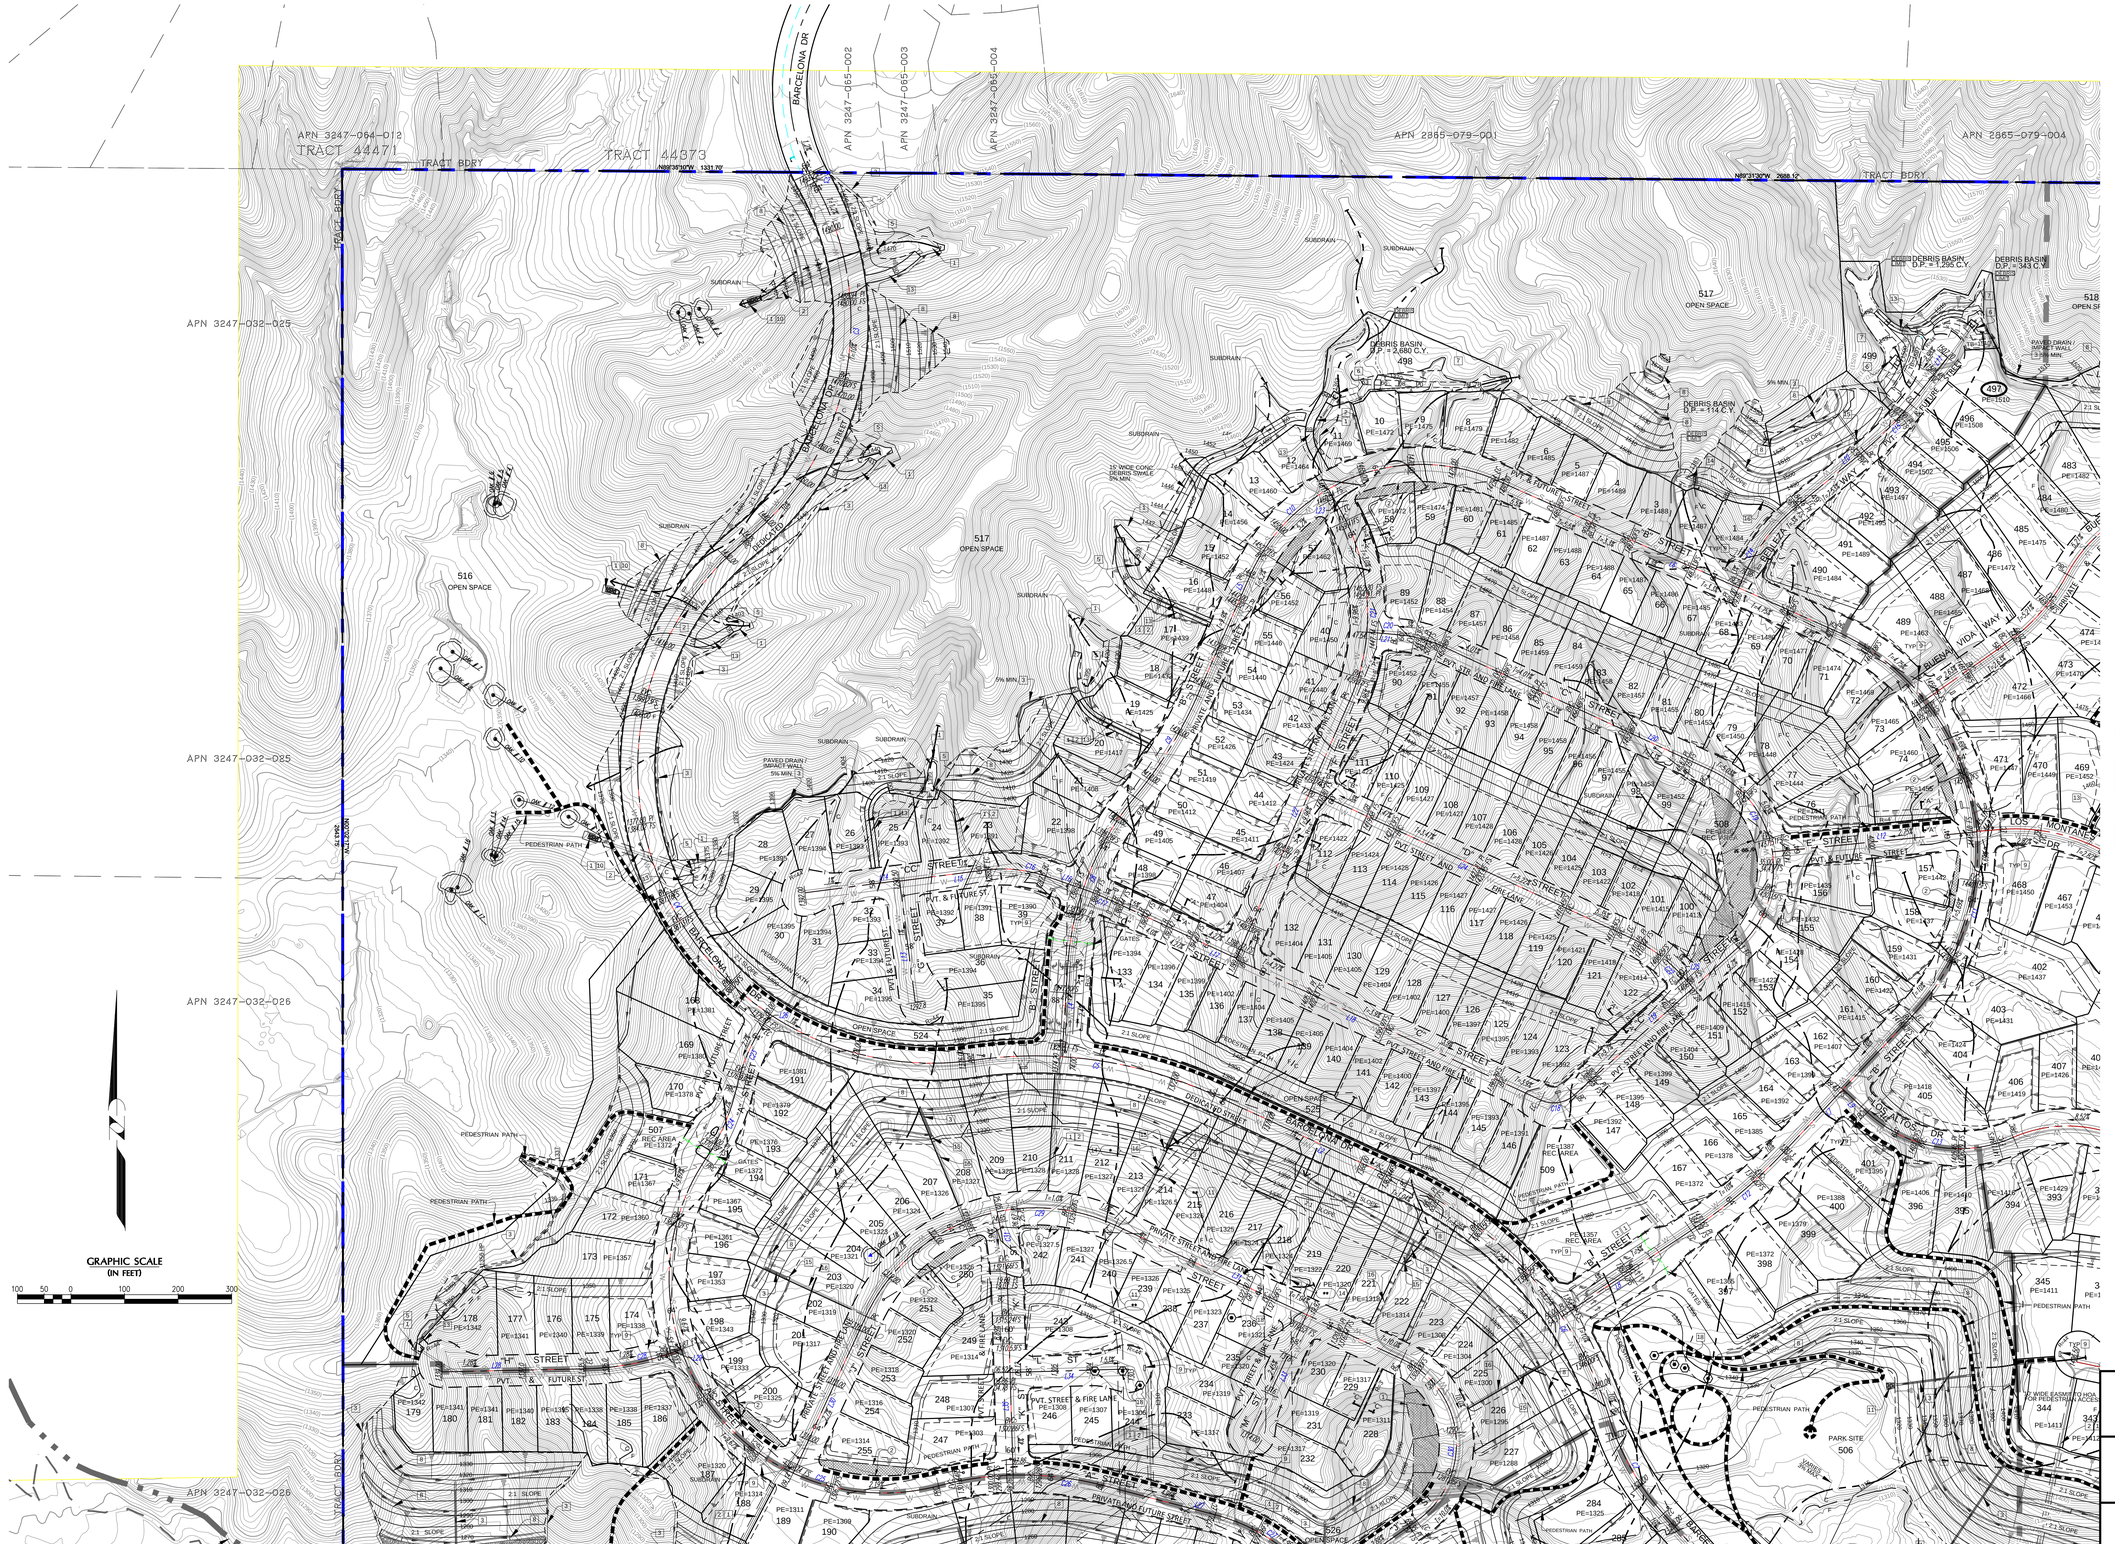

Curve Table				
Curve #	Length	Radius	Delta	Tangent
C2	20.223	350.000	003°18'38"	10.114
C3	738.747	525.000	080°37'23"	445.413
C4	1431.723	550.000	149°08'55"	1993.264
C5	460.034	800.000	032°56'51"	236.572
C6	593.007	700.000	048°32'18"	315.608
C7	209.392	475.000	025°15'27"	106.425
C8	346.097	550.000	036°03'16"	178.994
C9	222.710	800.000	015°57'01"	112.080
C10	551.498	350.000	090°16'53"	351.723
C11	858.682	450.000	109°19'51"	634.744
C12	227.090	1000.000	013°00'41"	114.036
C13	292.809	250.000	067°06'25"	165.807
C14	192.170	370.226	029°44'24"	98.302
C15	123.115	600.000	011°45'24"	61.775
C16	115.005	250.000	026°21'26"	58.538
C17	47.883	475.000	005°46'33"	23.962
C18	66.442	57.000	066°47'12"	37.575
C19	395.189	200.000	113°12'48"	303.393
C20	87.468	250.000	020°02'46"	44.185
C21	373.003	400.000	053°25'43"	201.305
C22	121.545	300.000	023°12'48"	61.618
C23	125.909	350.000	020°36'42"	63.642
C24	147.606	400.000	021°08'35"	74.652
C25	969.579	400.000	138°52'55"	1066.499
C26	310.197	600.000	029°37'18"	158.648
C27	531.930	350.000	087°04'41"	332.591
C28	157.380	500.000	018°02'04"	79.346
C29	550.701	350.000	090°09'04"	350.924
C30	365.982	175.000	119°49'27"	302.037
C31	157.062	800.000	011°14'55"	78.784

Line Table		
Line #	Length	Direction
L2	395.058	N65° 13' 24.19"W
L3	688.391	N41° 56' 33.21"W
L4	168.660	S03° 35' 32.87"W
L5	242.959	N23° 41' 47.01"E
L6	688.396	N66° 01' 19.83"W
L7	348.884	S43° 18' 30.91"W
L8	289.716	N56° 19' 11.60"E
L9	62.583	N46° 41' 29.09"W
L10	159.354	N50° 31' 54.55"E
L11	110.825	S38° 43' 09.41"W
L12	383.472	S84° 23' 13.11"W
L13	229.244	N07° 21' 22.84"W
L14	178.151	N82° 38' 37.16"E
L15	161.001	N82° 38' 37.16"E
L16	73.429	S70° 59' 56.95"E
L17	266.486	N65° 13' 24.19"W
L18	626.722	N65° 13' 24.19"W
L19	411.989	N47° 59' 23.78"E
L20	552.124	N65° 13' 24.19"W
L21	57.682	N85° 16' 10.20"W
L22	526.996	N23° 41' 47.01"E
L23	41.613	N29° 43' 55.50"W
L24	658.641	N65° 13' 24.19"W
L25	28.913	S42° 00' 36.22"E
L26	23.886	S33° 24' 15.09"W
L27	216.599	S75° 19' 28.86"E
L28	268.264	N88° 46' 12.37"E
L29	25.031	S70° 44' 08.36"W
L30	322.631	N24° 52' 48.36"E
L31	591.183	N64° 58' 08.10"W
L32	218.209	N54° 51' 18.49"E
L33	244.929	N25° 01' 51.90"E
L34	219.808	S88° 18' 00.84"W
L35	335.906	N01° 41' 59.16"W

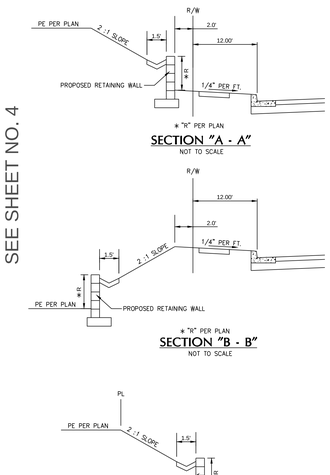

OWNER/DEVELOPER:

SFI LOS VALLES LLC
10960 WILSHIRE BLVD, SUITE 1260 LOS ANGELES, CA 90024
PH: (310) 315-5566 FAX: (310) 315-7017

LEGAL DESCRIPTION:

SEE SHEET NO. 6

MAJOR LAND DIVISION REVISED
VESTING TENTATIVE TRACT MAP NO.
052584

IN THE UNINCORPORATED TERRITORY OF COUNTY OF LOS ANGELES, STATE OF CALIFORNIA.

DRAWN BY	DATE CHANGED	CHANGED BY	REVISION
LDC			
CHECKED BY C.C.			
DESIGNED BY LDC			

REGISTERED PROFESSIONAL ENGINEER CHARLES A. GILMAN No. 54155 Exp. 12-31-13 CIVIL STATE OF CALIFORNIA

PREPARED BY:

LAND DESIGN CONSULTANTS, INC.
Land Planning, Civil Engineering, Surveying & Environmental Services
2700 Foothill Blvd., Suite 200, Pasadena, California 91107
Ph.: (626) 578-7000, Fax: (626) 578-7373
http://www.ldcla.com

Charles A. Gilman, R.C.E. No. C54155 — 09-03-2013 DATE

LDC

Project. No. 11018-001

SHEET 3 OF 6

J:\Cad_3D Projects\11018001\3D_Sheet Sets\10_Planning\SHEET 03.dwg Aug 30, 2013 5:32 pm CHICK

SEE SHEET NO. 3

SEE SHEET NO. 5

Curve Table				
Curve #	Length	Radius	Delta	Tangent
C31	858.682	450.000	109°19'51"	634.744
C32	176.693	375.000	026°59'48"	90.018
C33	217.642	275.000	045°20'43"	114.881
C34	335.281	350.000	054°53'10"	181.757
C35	490.371	380.000	073°56'14"	286.025
C36	194.181	450.000	024°43'26"	98.626
C37	358.214	300.000	068°24'50"	203.933
C38	217.088	300.000	041°27'39"	113.542
C39	128.478	200.000	036°48'22"	66.543
C40	149.679	872.000	009°50'05"	75.024
C41	302.141	875.000	019°47'04"	152.590
C42	417.187	699.998	034°08'50"	214.995
C43	176.099	250.000	040°21'32"	91.881
C44	292.809	250.000	067°06'25"	165.807
C45	214.350	700.000	017°32'41"	108.020
C46	212.116	270.000	045°00'44"	111.872
C47	500.756	450.000	063°45'30"	279.873
C48	647.126	400.000	092°41'38"	419.264
C49	160.361	350.000	026°15'05"	81.613
C50	224.429	350.000	036°44'22"	116.224
C51	179.080	350.000	029°18'57"	91.546
C52	466.387	350.000	076°20'55"	275.169
C53	400.439	350.000	065°33'10"	225.356

Line Table		
Line #	Length	Direction
L38	348.884	S43° 18' 30.91"W
L39	181.835	N55° 08' 07.61"E
L40	177.259	N73° 29' 03.12"E
L41	44.053	S85° 23' 18.85"W
L42	189.735	N66° 20' 14.82"E
L43	80.570	N64° 06' 29.58"E
L44	35.015	N33° 00' 09.71"W
L45	300.193	S03° 48' 11.92"W
L46	209.143	S72° 24' 48.40"W
L47	208.977	N73° 26' 21.65"W
L48	62.583	N46° 41' 29.09"W
L49	14.000	N11° 51' 55.18"E
L50	246.166	N78° 07' 59.98"W
L51	205.137	S84° 19' 18.81"W
L52	31.274	S50° 39' 57.03"E
L53	235.629	S13° 31' 55.49"W
L54	89.789	S15° 24' 13.32"E
L55	85.686	S10° 50' 51.90"W
L56	314.000	S25° 53' 30.42"E
L57	200.481	N03° 25' 25.91"E
L58	12.000	S03° 25' 25.91"W
L59	235.286	S86° 34' 34.09"E
L60	8.167	S75° 46' 49.22"E

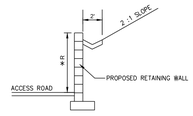

*"R" PER PLAN

SECTION "D - D"
NOT TO SCALE

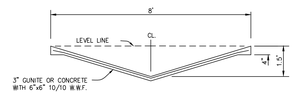

SECTION "E - E"
NOT TO SCALE

NOTE:
PREVIOUSLY APPROVED AND GRADED SLOPES TO BE RESTORED

GRAPHIC SCALE
(IN FEET)
100 50 0 100 200 300

OWNER/DEVELOPER:
SFI LOS VALLES LLC
10960 WILSHIRE BLVD, SUITE 1260 LOS ANGELES, CA 90024
PH: (310) 315-5566 FAX: (310) 315-7017

LEGAL DESCRIPTION:
SEE SHEET NO. 6

MAJOR LAND DIVISION REVISED
VESTING TENTATIVE TRACT MAP NO.
052584
IN THE UNINCORPORATED TERRITORY OF COUNTY OF LOS ANGELES, STATE OF CALIFORNIA

DRAWN BY	LDC		
CHECKED BY	C.C.		
DESIGNED BY	LDC		
DATE CHANGED	CHANGED BY	REVISION	

REGISTERED PROFESSIONAL ENGINEER CHARLES A. GILMAN No. 54155 Exp. 12-31-13 CIVIL STATE OF CALIFORNIA

PREPARED BY:
LAND DESIGN CONSULTANTS, INC.
Land Planning, Civil Engineering, Surveying & Environmental Services
2700 Foothill Blvd., Suite 200, Pasadena, California 91107
Ph.: (626) 578-7000, Fax: (626) 578-7373
http://www.ldcla.com

Charles A. Gilman, R.C.E. No. C54155 — 09-03-2013 DATE

LDC
Project. No. 11018-001
SHEET 4 OF 6

DEPT OF REGIONAL PLANNING
TR52584 REVISED PG 5
3 SEPT 2013

SEE SHEET NO. 3

SEE SHEET NO. 4

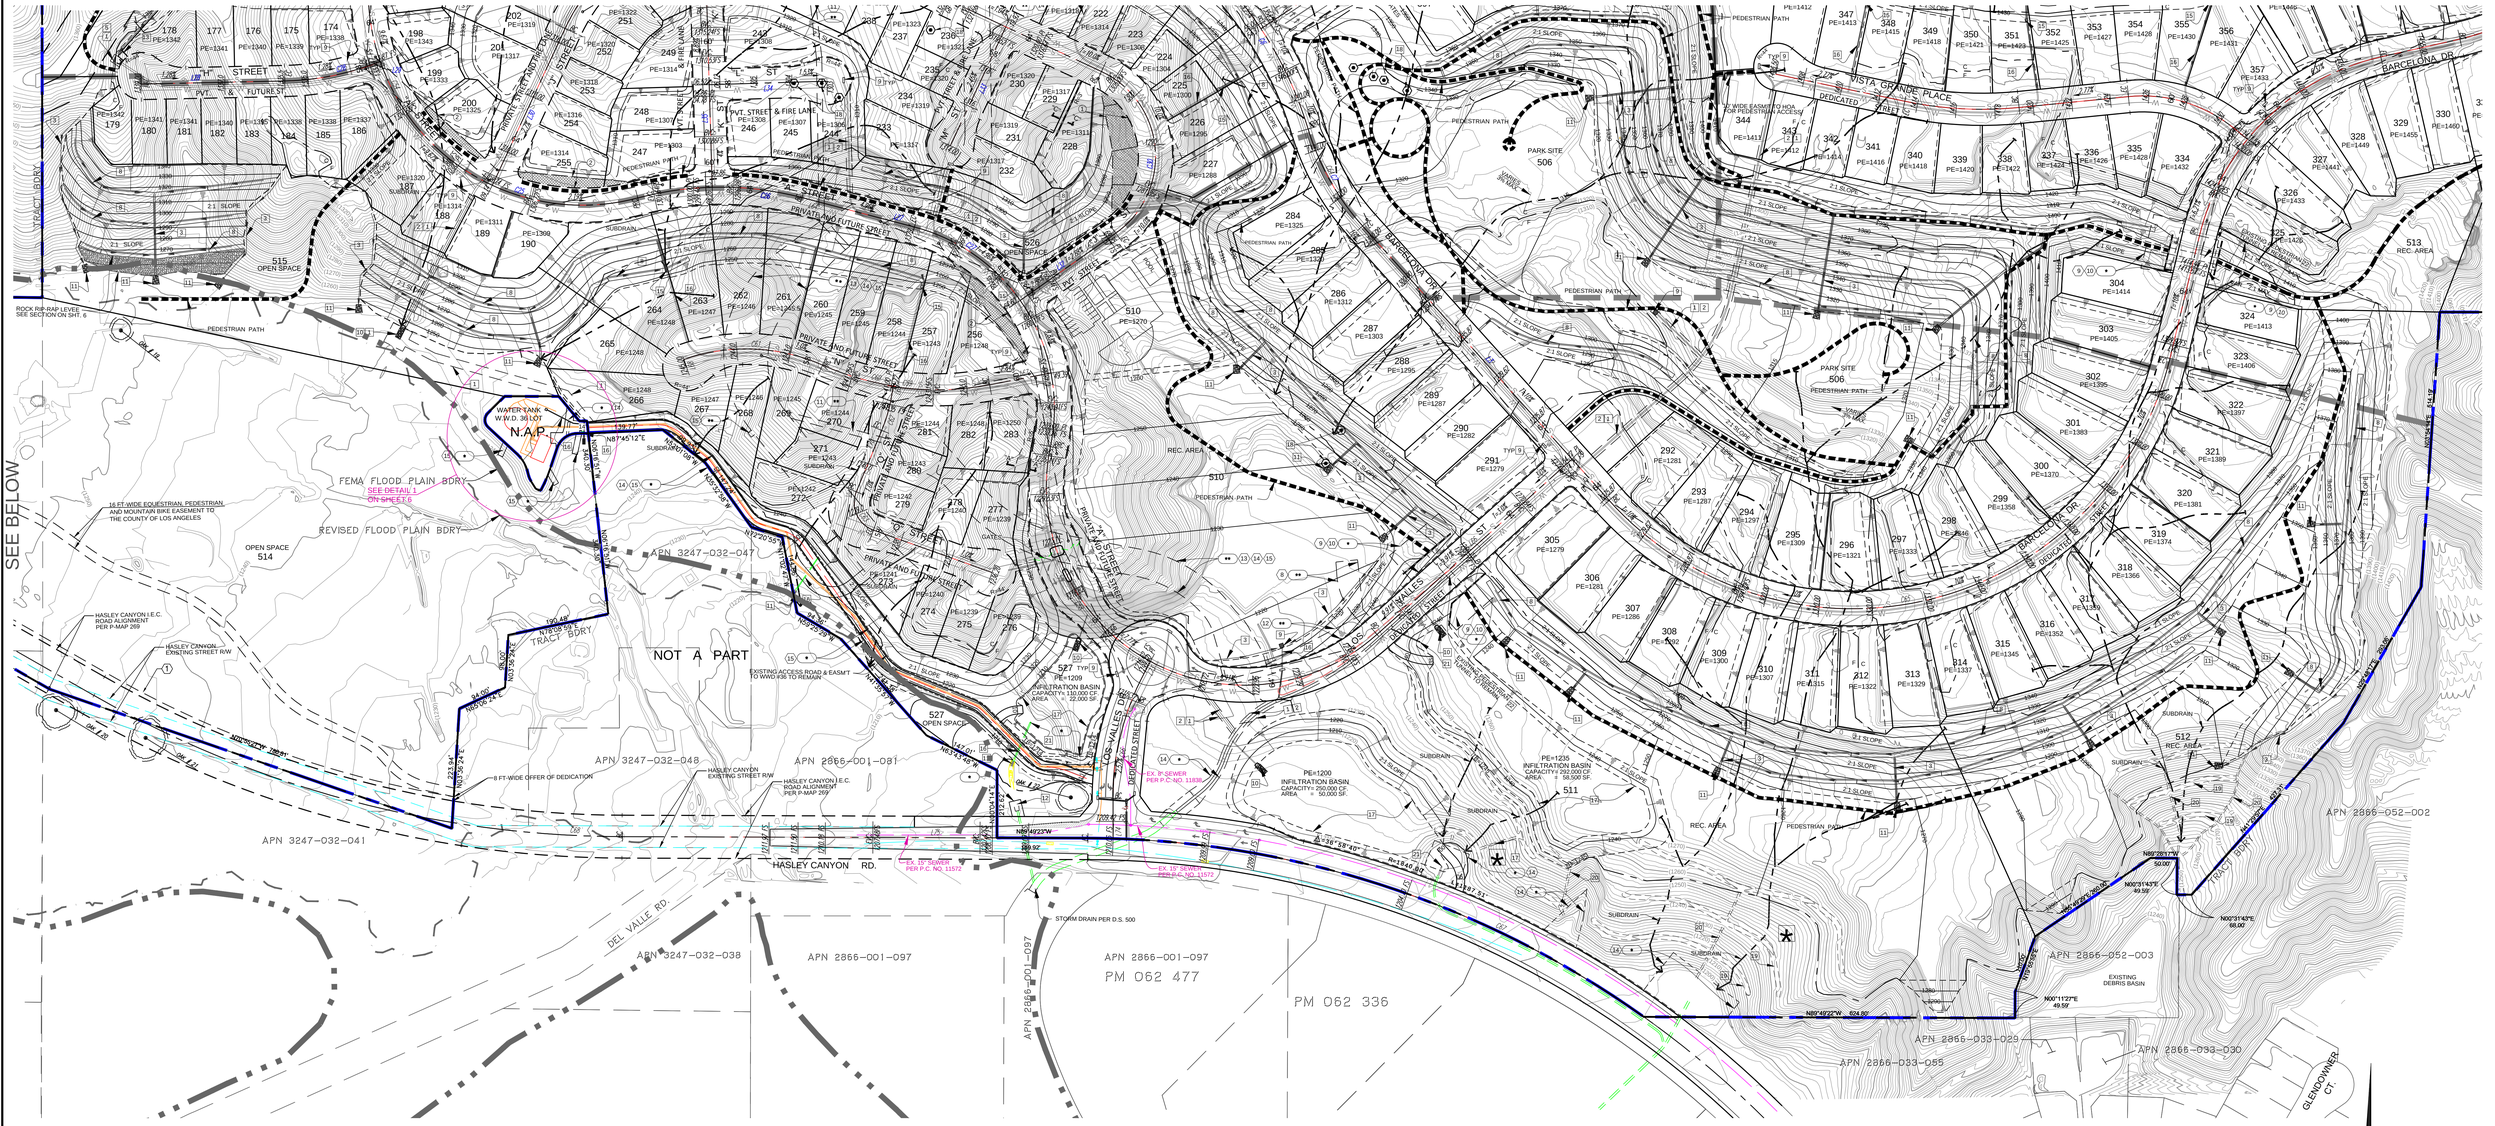

NOTE:
PREVIOUSLY APPROVED AND GRADED SLOPES TO BE RESTORED

GRAPHIC SCALE
(IN FEET)
100 50 0 100 200 300

Line Table		
Line #	Length	Direction
L61	15.000	S01° 13' 47.63"E
L62	268.264	N88° 46' 12.37"E
L63	25.031	S70° 44' 08.36"W
L64	216.599	S75° 19' 28.86"E
L65	218.209	N54° 51' 18.49"E
L66	489.446	S48° 03' 26.79"W
L67	116.599	N79° 06' 53.16"E
L68	15.000	S19° 27' 35.60"E
L69	14.941	S08° 53' 02.38"W
L70	124.094	N22° 26' 32.22"E
L71	235.516	N70° 21' 38.71"W
L72	688.391	N41° 56' 33.21"W
L73	21.135	S28° 19' 04.45"W
L74	74.831	S00° 00' 00.00"E
L75	868.861	S89° 48' 34.48"E

Curve Table				
Curve #	Length	Radius	Delta	Tangent
C54	969.579	400.000	138°52'55"	1066.499
C55	157.380	500.000	018°02'04"	79.346
C56	310.197	600.000	029°37'18"	158.648
C57	531.930	350.000	087°04'41"	332.591
C58	927.948	370.000	143°41'45"	1128.545
C59	181.145	525.000	019°46'09"	91.482
C60	137.806	524.000	015°04'05"	69.303
C61	265.947	351.000	043°24'43"	139.723
C62	70.991	300.000	013°33'30"	35.662
C63	87.465	54.000	092°48'11"	56.709
C64	209.392	475.000	025°15'27"	106.425
C65	1325.760	610.000	124°31'31"	1160.042
C66	247.120	500.000	028°19'04"	126.138
C67	1114.689	1800.000	035°28'54"	575.867
C68	1032.423	2000.000	029°34'36"	527.988

OWNER/DEVELOPER:
SFI LOS VALLES LLC
10960 WILSHIRE BLVD, SUITE 1260 LOS ANGELES, CA 90024
PH: (310) 315-5566 FAX: (310) 315-7017

LEGAL DESCRIPTION:
SEE SHEET NO. 6

MAJOR LAND DIVISION REVISED
VESTING TENTATIVE TRACT MAP NO. 052584
IN THE UNINCORPORATED TERRITORY OF COUNTY OF LOS ANGELES, STATE OF CALIFORNIA

DRAWN BY: LDC
CHECKED BY: C.G.
DESIGNED BY: LDC

DATE CHANGED	CHANGED BY	REVISION

REGISTERED PROFESSIONAL ENGINEER CHARLES A. GILMAN No. 54155 Exp. 12-31-13 STATE OF CALIFORNIA CIVIL

PREPARED BY:
LAND DESIGN CONSULTANTS, INC.
Land Planning, Civil Engineering, Surveying & Environmental Services
2700 Foothill Blvd., Suite 200, Pasadena, California 91107
Ph.: (626) 578-7000, Fax: (626) 578-7373
http://www.ldcla.com

Charles A. Gilman, R.C.E. No. C54155 — 09-03-2013 DATE

LDC
Project. No. 11018-001
SHEET 5 OF 6

EASEMENTS:

1. Easement(s)for the purpose(s) shown below and rights incidental thereto as set forth in a document;
   Purpose: Road purposes and incidental purposes
   Recorded: Book 5595, Page 332, of Official Records
   Affects: That portion of said land more particularly described therein.and recorded: Book 5682, Page 306, of Official Records

2. Easement(s) for the purpose(s) shown below and rights incidental thereto as set forth in a document;
   Purpose: Electrical supply systems and communication systems and incidental purposes
   Recorded: August 21, 1991, Instrument No. 91-1312408, of Official Records
   Affects: That portion of said land more particularly described therein.

3. Castaic Property Holdings, LLC, a California limited liability company and its assigns with the right to grant the same to the County of Los Angeles/Los Angeles County Flood Control District, or other appropriate agency forGrading and debris basin and incidental purposes recorded July 17, 2000, Instrument No. 00-1085593, of Official Records

4. Easement(s) for the purpose(s) shown below and rights incidental thereto as set forth in a document;
   Purpose: Drainage and incidental purposes
   Recorded: October 24, 2000, Instrument No. 00-1663987, of Official Records
   Affects: That portion of said land as more particularly described therein.

5. Easement(s)for the purpose(s) shown below and rights incidental thereto as set forth in a document;
   Purpose: Flood control purposes and incidental purposes
   Recorded: October 24, 2000, Instrument No. 00-1663990, of Official Records
   Affects: That portion of said land as more particularly described therein.

6. Easement(s) for the purpose(s) shown below and rights incidental thereto as set forth in a document;
   Purpose: Slopes and incidental purposes
   Recorded: October 24, 2000, Instrument No. 00-1663991, of Official Records
   Affects: That portion of said land as more particularly described therein.

7. Easement(s) for the purpose(s) shown below and rights incidental thereto as set forth in a document;
   Purpose: Public road and highway purposes and incidental purposes
   Recorded: October 24, 2000, Instrument No. 00-1663986, of Official Records
   Affects: That portion of said land as more particularly described therein.

8. Easement(s) for the purpose(s) shown below and rights incidental thereto as delineated or as offered for dedication, on the map of said tract.
   Purpose: Flood control purposes as dedicated to the Los Angeles County Flood Control District
   Affects: Lots 53, 56 and 58 as shown on the Map of said Tract 52584-01.

9. Easement(s) for the purpose(s) shown below and rights incidental thereto as delineated or as offered for dedication, on the map of said tract.
   Purpose: Bridge access purposes as dedicated to the County of Los Angeles
   Affects: Lots 56, 57, 58 and 60 as shown on the Map of Tract 52584-01.

10. Easement(s) for the purpose(s) shown below and rights incidental thereto as delineated or as offered for dedication, on the map of said tract.
    Purpose: Bridge maintenance purposes as dedicated to the County of Los Angeles
    Affects: Lots 56, 57 and 58 as shown on the Map of said Tract 52584-01.

11. Easement(s) for the purpose(s) shown below and rights incidental thereto as delineated or as offered for dedication, on the map of said tract.
    Purpose: Sanitary sewer purposes as dedicated to the County of Los Angeles
    Affects: Lots 51, 52 and 54 as shown on the Map of said Tract 52584-01.

12. Easement(s) for the purpose(s) shown below and rights incidental thereto as delineated or as offered for dedication, on the map of said tract.
    Purpose: Air space visibility purposes as dedicated to the County of Los Angeles
    Affects: Lots 43 and 51 as shown on the Map of Tract 52584-01.

13. Easement(s) for the purpose(s) shown below and rights incidental thereto as delineated or as offered for dedication, on the map of said tract.
    Purpose: Private driveway and fire lane
    Affects: As shown on the Map of Tract 52584-01.

14. Easement(s) for the purpose(s) shown below and rights incidental thereto as delineated or as offered for dedication, on the map of said tract.
    Purpose: Covered storm drain purposes as dedicated to the Los Angeles County Flood Control
    Affects: Lots 51, 52, 59, 60, 61 and 62 as shown on the Map of Tract 52584-01.

15. Easement(s) for the purpose(s) shown below and rights incidental thereto as delineated or as offered for dedication, on the map of said tract.
    Purpose: Water pipelines and appurtenances with ingress and egress as dedicated to the County of Los Angeles
    Affects: Lots 51, 52, 53, 59 and 62 as shown on the Map of Tract 52584-01.

16. Easement(s) for the purpose(s) shown below and rights incidental thereto as granted in a document.
    Granted to: Pacific Bell Telephone Company, a corporation dba AT&T California
    Purpose: Public utilities
    Recorded: December 19, 2008, Instrument No. 20082233802, of Official Records

LEGAL DESCRIPTION:

THE LAND REFERRED TO HEREIN BELOW IS SITUATED IN THE COUNTY OF LOS ANGELES, STATE OF CALIFORNIA, AND IS DESCRIBED AS FOLLOWS:

PARCEL 1: (APN 2866-001-017 & PORTIONS OF 2866-001-096, AND 3247-032-001, 035, & PORTIONS OF 3247-032-051)
PARCEL 1 OF CERTIFICATE OF COMPLIANCE FOR LOT LINE ADJUSTMENT NO. 101,922, IN THE COUNTY OF LOS ANGELES, STATE OF CALIFORNIA, WHICH RECORDED MAY 24, 2002 AS INSTRUMENT NO. 02-1208159 OF OFFICIAL RECORDS.
EXCEPTING THERE FROM THAT PORTION LYING WITHIN TRACT NO. 52584-01, IN THE COUNTY OF LOS ANGELES, STATE OF CALIFORNIA, AS PER MAP FILED IN BOOK 1329, PAGES 53 THROUGH 68, INCLUSIVE, OF MAPS, IN THE OFFICE OF THE COUNTY RECORDER OF SAID COUNTY.
ALSO EXCEPT THEREFROM THAT PORTION LYING WITHIN PARCEL 2 OF CERTIFICATE OF COMPLIANCE FOR LOT LINE ADJUSTMENT NO. 101,922, IN THE COUNTY OF LOS ANGELES, STATE OF CALIFORNIA, WHICH RECORDED MAY 24, 2002 AS INSTRUMENT NO. 02-1208159 OF OFFICIAL RECORDS.
ALSO EXCEPT THEREFROM THAT PORTION LYING WITHIN PARCEL 5 OF CERTIFICATE OF COMPLIANCE FOR LOT LINE ADJUSTMENT NO. 101,923, IN THE COUNTY OF LOS ANGELES, STATE OF CALIFORNIA, WHICH RECORDED AUGUST 17, 2001 AS INSTRUMENT NO. 01-1524850 OF OFFICIAL RECORDS.

PARCEL 2: (APN PORTIONS OF 3247-032-051)
PARCEL 2 OF CERTIFICATE OF COMPLIANCE FOR LOT LINE ADJUSTMENT NO. 101,922, IN THE COUNTY OF LOS ANGELES, STATE OF CALIFORNIA, WHICH RECORDED MAY 24, 2002 AS INSTRUMENT NO. 02-1208159 OF OFFICIAL RECORDS.
EXCEPTING THERE FROM THAT PORTION LYING WITHIN TRACT NO. 52584-01, IN THE COUNTY OF LOS ANGELES, STATE OF CALIFORNIA, AS PER MAP FILED IN BOOK 1329, PAGES 53 THROUGH 68, INCLUSIVE, OF MAPS, IN THE OFFICE OF THE COUNTY RECORDER OF SAID COUNTY.

PARCEL 3: (APN PORTIONS OF 2866-001-096)
PARCEL 5 OF CERTIFICATE OF COMPLIANCE FOR LOT LINE ADJUSTMENT NO. 101,923, IN THE COUNTY OF LOS ANGELES, STATE OF CALIFORNIA, WHICH RECORDED AUGUST 17, 2001 AS INSTRUMENT NO. 01-152850 OF OFFICIAL RECORDS.

EXCEPTING THERE FROM THAT PORTION LYING WITHIN TRACT NO. 52584-01, IN THE COUNTY OF LOS ANGELES, STATE OF CALIFORNIA, AS PER MAP FILED IN BOOK 1329, PAGES 53 THROUGH 68, INCLUSIVE, OF MAPS, IN THE OFFICE OF THE COUNTY RECORDER OF SAID COUNTY.

PARCEL 4: (APN 2866-001-015, 016, & PORTIONS OF 2866-001-096)
LOTS 2 AND 3 AND THE SOUTHWEST QUARTER OF THE NORTHEAST QUARTER OF SECTION 2, TOWNSHIP 4 NORTH, RANGE 17 WEST, SAN BERNARDINO BASE AND MERIDIAN, ACCORDING TO THE OFFICIAL PLAT OF SAID LAND FILED IN THE DISTRICT LAND OFFICE SEPTEMBER 6, 1880.
EXCEPTING THERE FROM THAT PORTION LYING WITHIN TRACT NO. 52584-01, IN THE COUNTY OF LOS ANGELES, STATE OF CALIFORNIA, AS PER MAP FILED IN BOOK 1329, PAGES 53 THROUGH 68, INCLUSIVE, OF MAPS, IN THE OFFICE OF THE COUNTY RECORDER OF SAID COUNTY.

PARCEL 5:
LOTS 1 TO 61, INCLUSIVE, OF TRACT NO. 52584-01, IN THE COUNTY OF LOS ANGELES, STATE OF CALIFORNIA, AS PER MAP FILED IN BOOK 1329, PAGES 53 THROUGH 68, INCLUSIVE, OF MAPS, IN THE OFFICE OF THE COUNTY RECORDER OF SAID COUNTY.

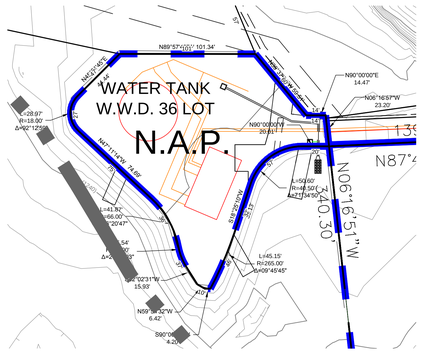

LEGAL DESCRIPTION:
LOT 62 OF TRACT NO. 52584-01 AS RECORDED IN BOOK 1329, PG. 53 THROUGH 68 INCLUSIVE OF MAPS.

DETAIL 1
SCALE: 1" = 40'

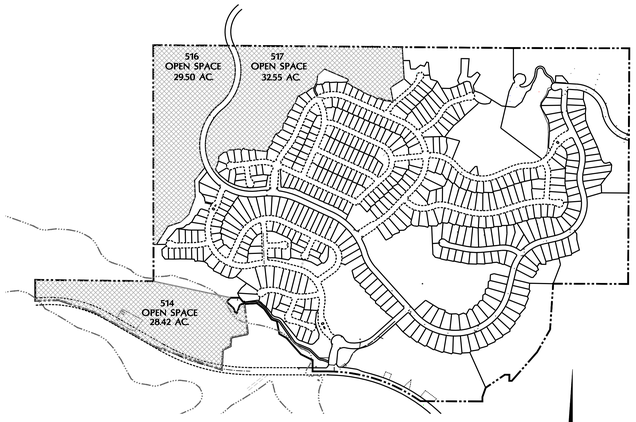

20 AC. LOT EXHIBIT
SCALE : 1"=600'

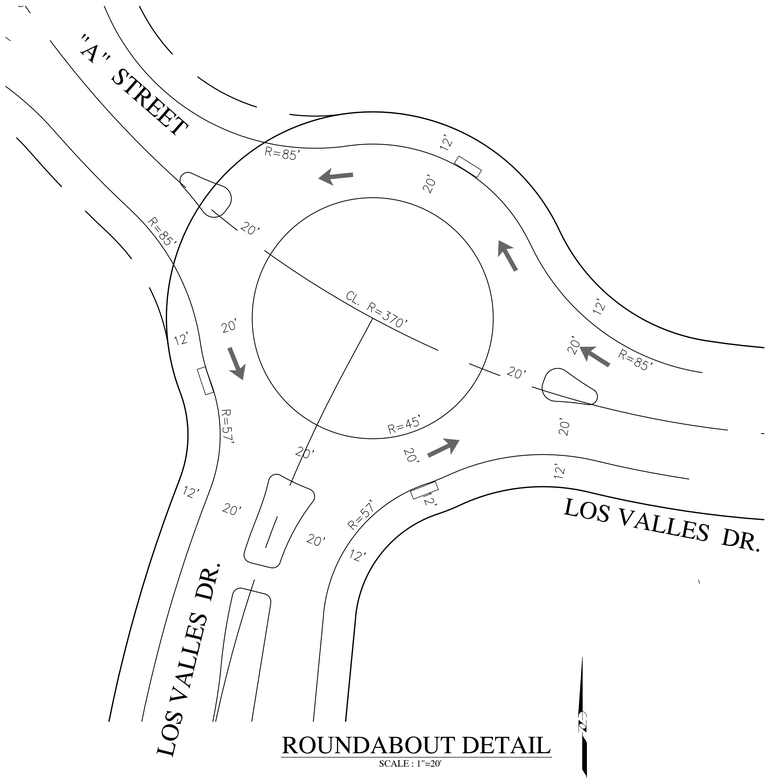

ROUNDABOUT DETAIL
SCALE : 1"=20'

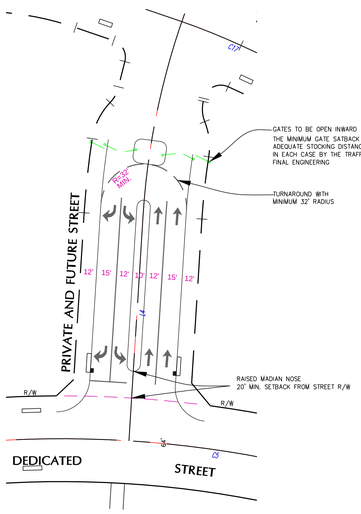

GATED ENTRANCE DETAIL
SCALE: 1" = 40'

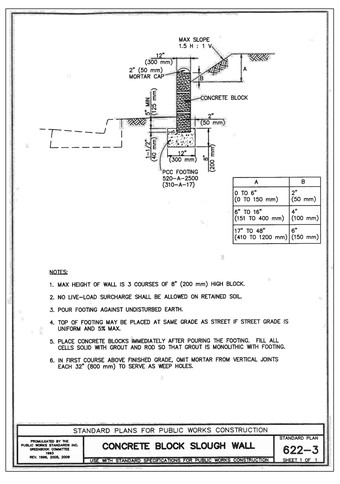

NOTES:
1. MAX HEIGHT OF WALL IS 3 COURSES OF 8" (200 mm) HIGH BLOCK.
2. NO LIVE-LOAD SURCHARGE SHALL BE ALLOWED ON RETAINED SOIL.
3. POUR FOOTING AGAINST UNDISTURBED EARTH.
4. TOP OF FOOTING MAY BE PLACED AT SAME GRADE AS STREET IF STREET GRADE IS UNIFORM AND 5% MAX.
5. PLACE CONCRETE BLOCKS IMMEDIATELY AFTER POURING THE FOOTING. FILL ALL CELLS SOLID WITH GROUT AND ROD SO THAT GROUT IS MONOLITHIC WITH FOOTING.
6. IN FIRST COURSE ABOVE FINISHED GRADE, OMIT MORTAR FROM VERTICAL JOINTS EACH 32" (800 mm) TO SERVE AS WEEP HOLES.

STANDARD PLANS FOR PUBLIC WORKS CONSTRUCTION
PROMULGATED BY THE PUBLIC WORKS STANDARDS INC. EFFECTIVE JULY 1, 2006 REVISED NOV. 1ND, 2009, 2010
CONCRETE BLOCK SLOUGH WALL
STANDARD PLAN 622-3
SHEET 1 OF 1
USE WITH STANDARD SPECIFICATIONS FOR PUBLIC WORKS CONSTRUCTION

CONCRETE BLOCK SLOUGH WALL
NOT TO SCALE

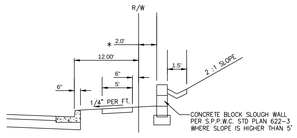

* TOP OF FILL SLOPE SHALL BE 3' FROM RIGHT OF WAY EXCEPT WHERE GRADING WORK HAS BEEN PREVIOUSLY CERTIFIED.

TYPICAL SLOUGH WALL/SWALE DETAIL
NOT TO SCALE

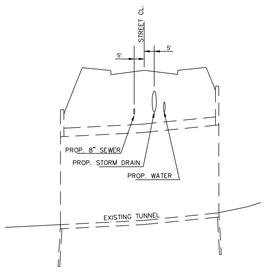

TYPICAL UTILITY LOCATION @ TUNNELS
NOT TO SCALE

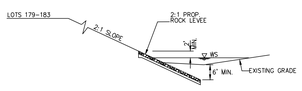

TYPICAL ROCK RIP-RAP LEVEE
NOT TO SCALE

OWNER/DEVELOPER:

SFI LOS VALLES LLC
10960 WILSHIRE BLVD, SUITE 1260 LOS ANGELES, CA 90024
PH: (310) 315-5566 FAX: (310) 315-7017

LEGAL DESCRIPTION:

SEE SHEET NO. 6

MAJOR LAND DIVISION REVISED
VESTING TENTATIVE TRACT MAP NO.
052584
IN THE UNINCORPORATED TERRITORY OF COUNTY OF LOS ANGELES, STATE OF CALIFORNIA

DRAWN BY: LDC
CHECKED BY: C.G.
DESIGNED BY: LDC

DATE CHANGED	CHANGED BY	REVISION

REGISTERED PROFESSIONAL ENGINEER CHARLES A. GILMAN No. 54155 Exp. 12-31-13 CIVIL STATE OF CALIFORNIA

PREPARED BY:

LAND DESIGN CONSULTANTS, INC.
Land Planning, Civil Engineering, Surveying & Environmental Services
2700 Foothill Blvd., Suite 200, Pasadena, California 91107
Ph.: (626) 578-7000, Fax: (626) 578-7373
http://www.ldcla.com
Charles A. Gilman, R.C.E. No. C54155

09-03-2013
DATE

LDC

Project. No. 11018-001

SHEET 6 OF 6