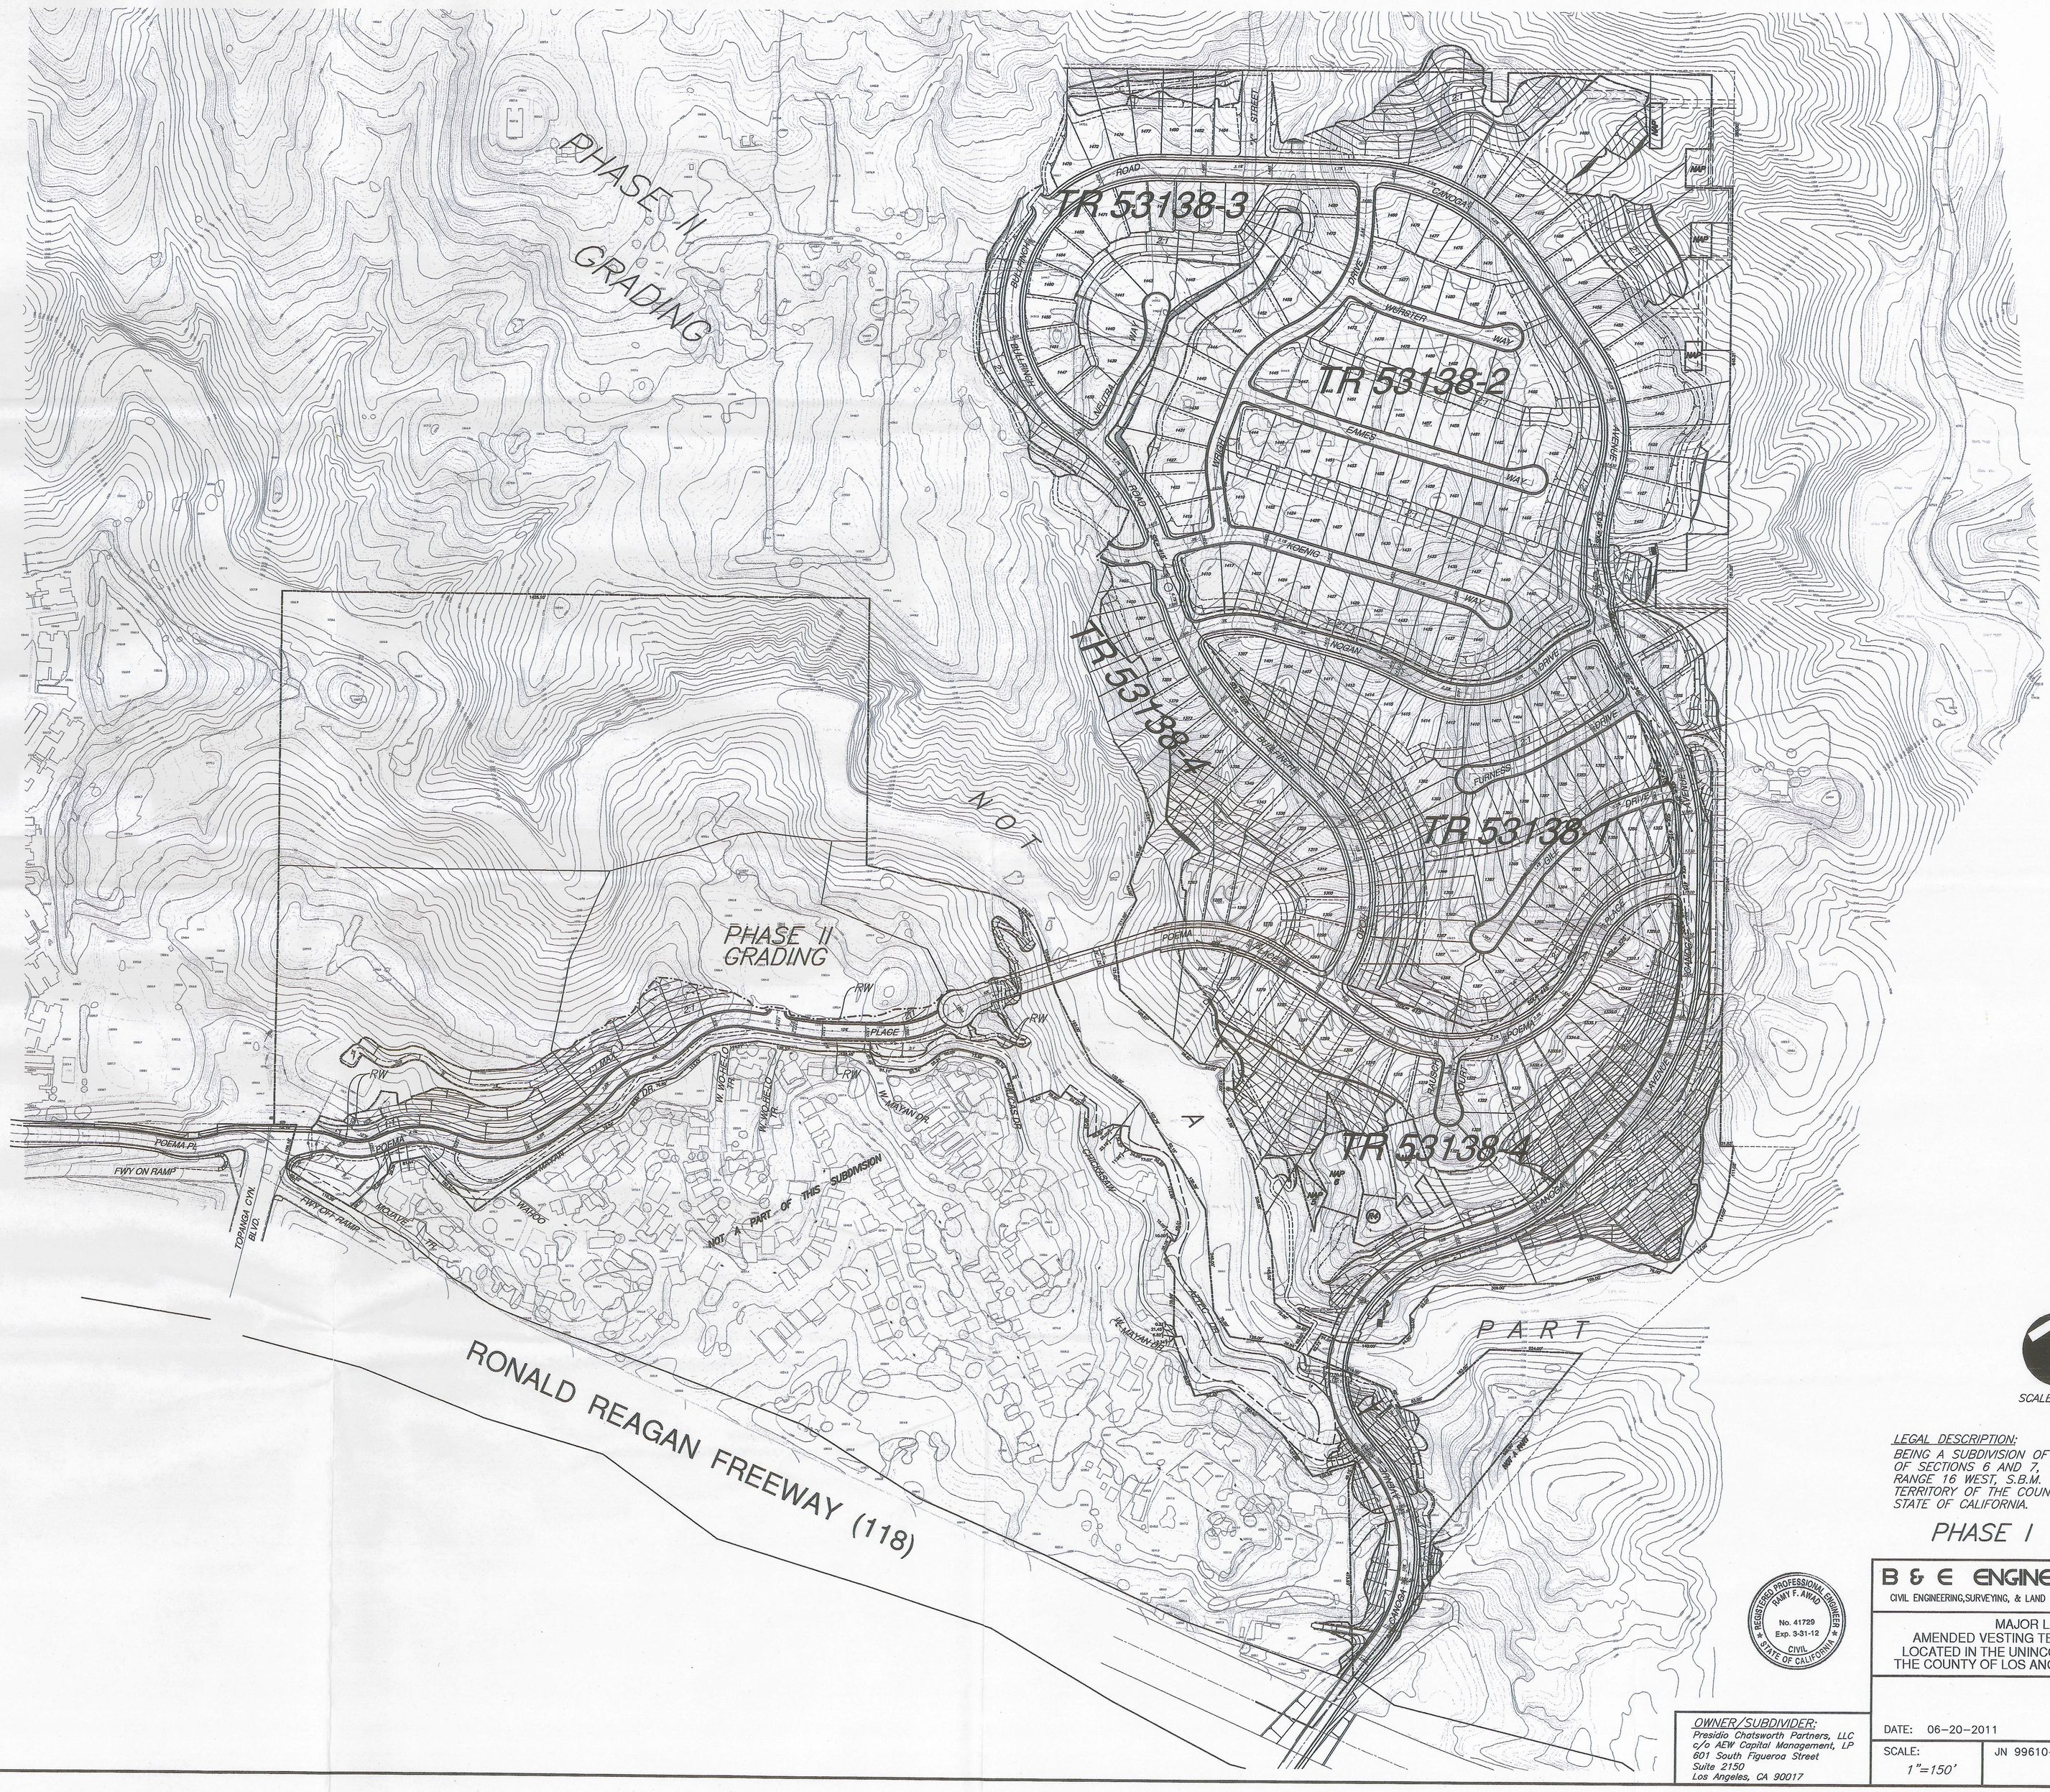

LEGAL DESCRIPTION:
BEING A SUBDIVISION OF PORTIONS OF SECTIONS 6 AND 7, TOWNSHIP 2 NORTH, RANGE 16 WEST, S.B.M. IN THE UNINCORPORATED TERRITORY OF THE COUNTY OF LOS ANGELES, STATE OF CALIFORNIA.

PHASE I

CASE No. 99-239

REGISTERED PROFESSIONAL ENGINEER
RAMY F. AWAD
No. 41729
Exp. 3-31-12
CIVIL
STATE OF CALIFORNIA

B & E ENGINEERS
CIVIL ENGINEERING, SURVEYING, & LAND PLANNING
24 W. ST. JOSEPH STREET
ARCADIA, CA 91007-2854
TEL.(626)446-4449

MAJOR LAND DIVISION
AMENDED VESTING TENTATIVE TRACT NO. 53138
LOCATED IN THE UNINCORPORATED TERRITORY OF
THE COUNTY OF LOS ANGELES, STATE OF CALIFORNIA

DATE: 06-20-2011

Ramy F Awad
RAMY F. AWAD RCE 41729

SCALE: 1"=150'

JN 99610-3

SHT. 4 OF 4 SHTS.

OWNER/SUBDIVIDER:
Presidio Chatsworth Partners, LLC
c/o AEW Capital Management, LP
601 South Figueroa Street
Suite 2150
Los Angeles, CA 90017