VTTM 53295
L.S. 27-32-39
PORTION OF
LOTS 17, 18 & 19
(NEWHALL OWNERSHIP)

PM 12337
(MAGIC MOUNTAIN THEME PARK)

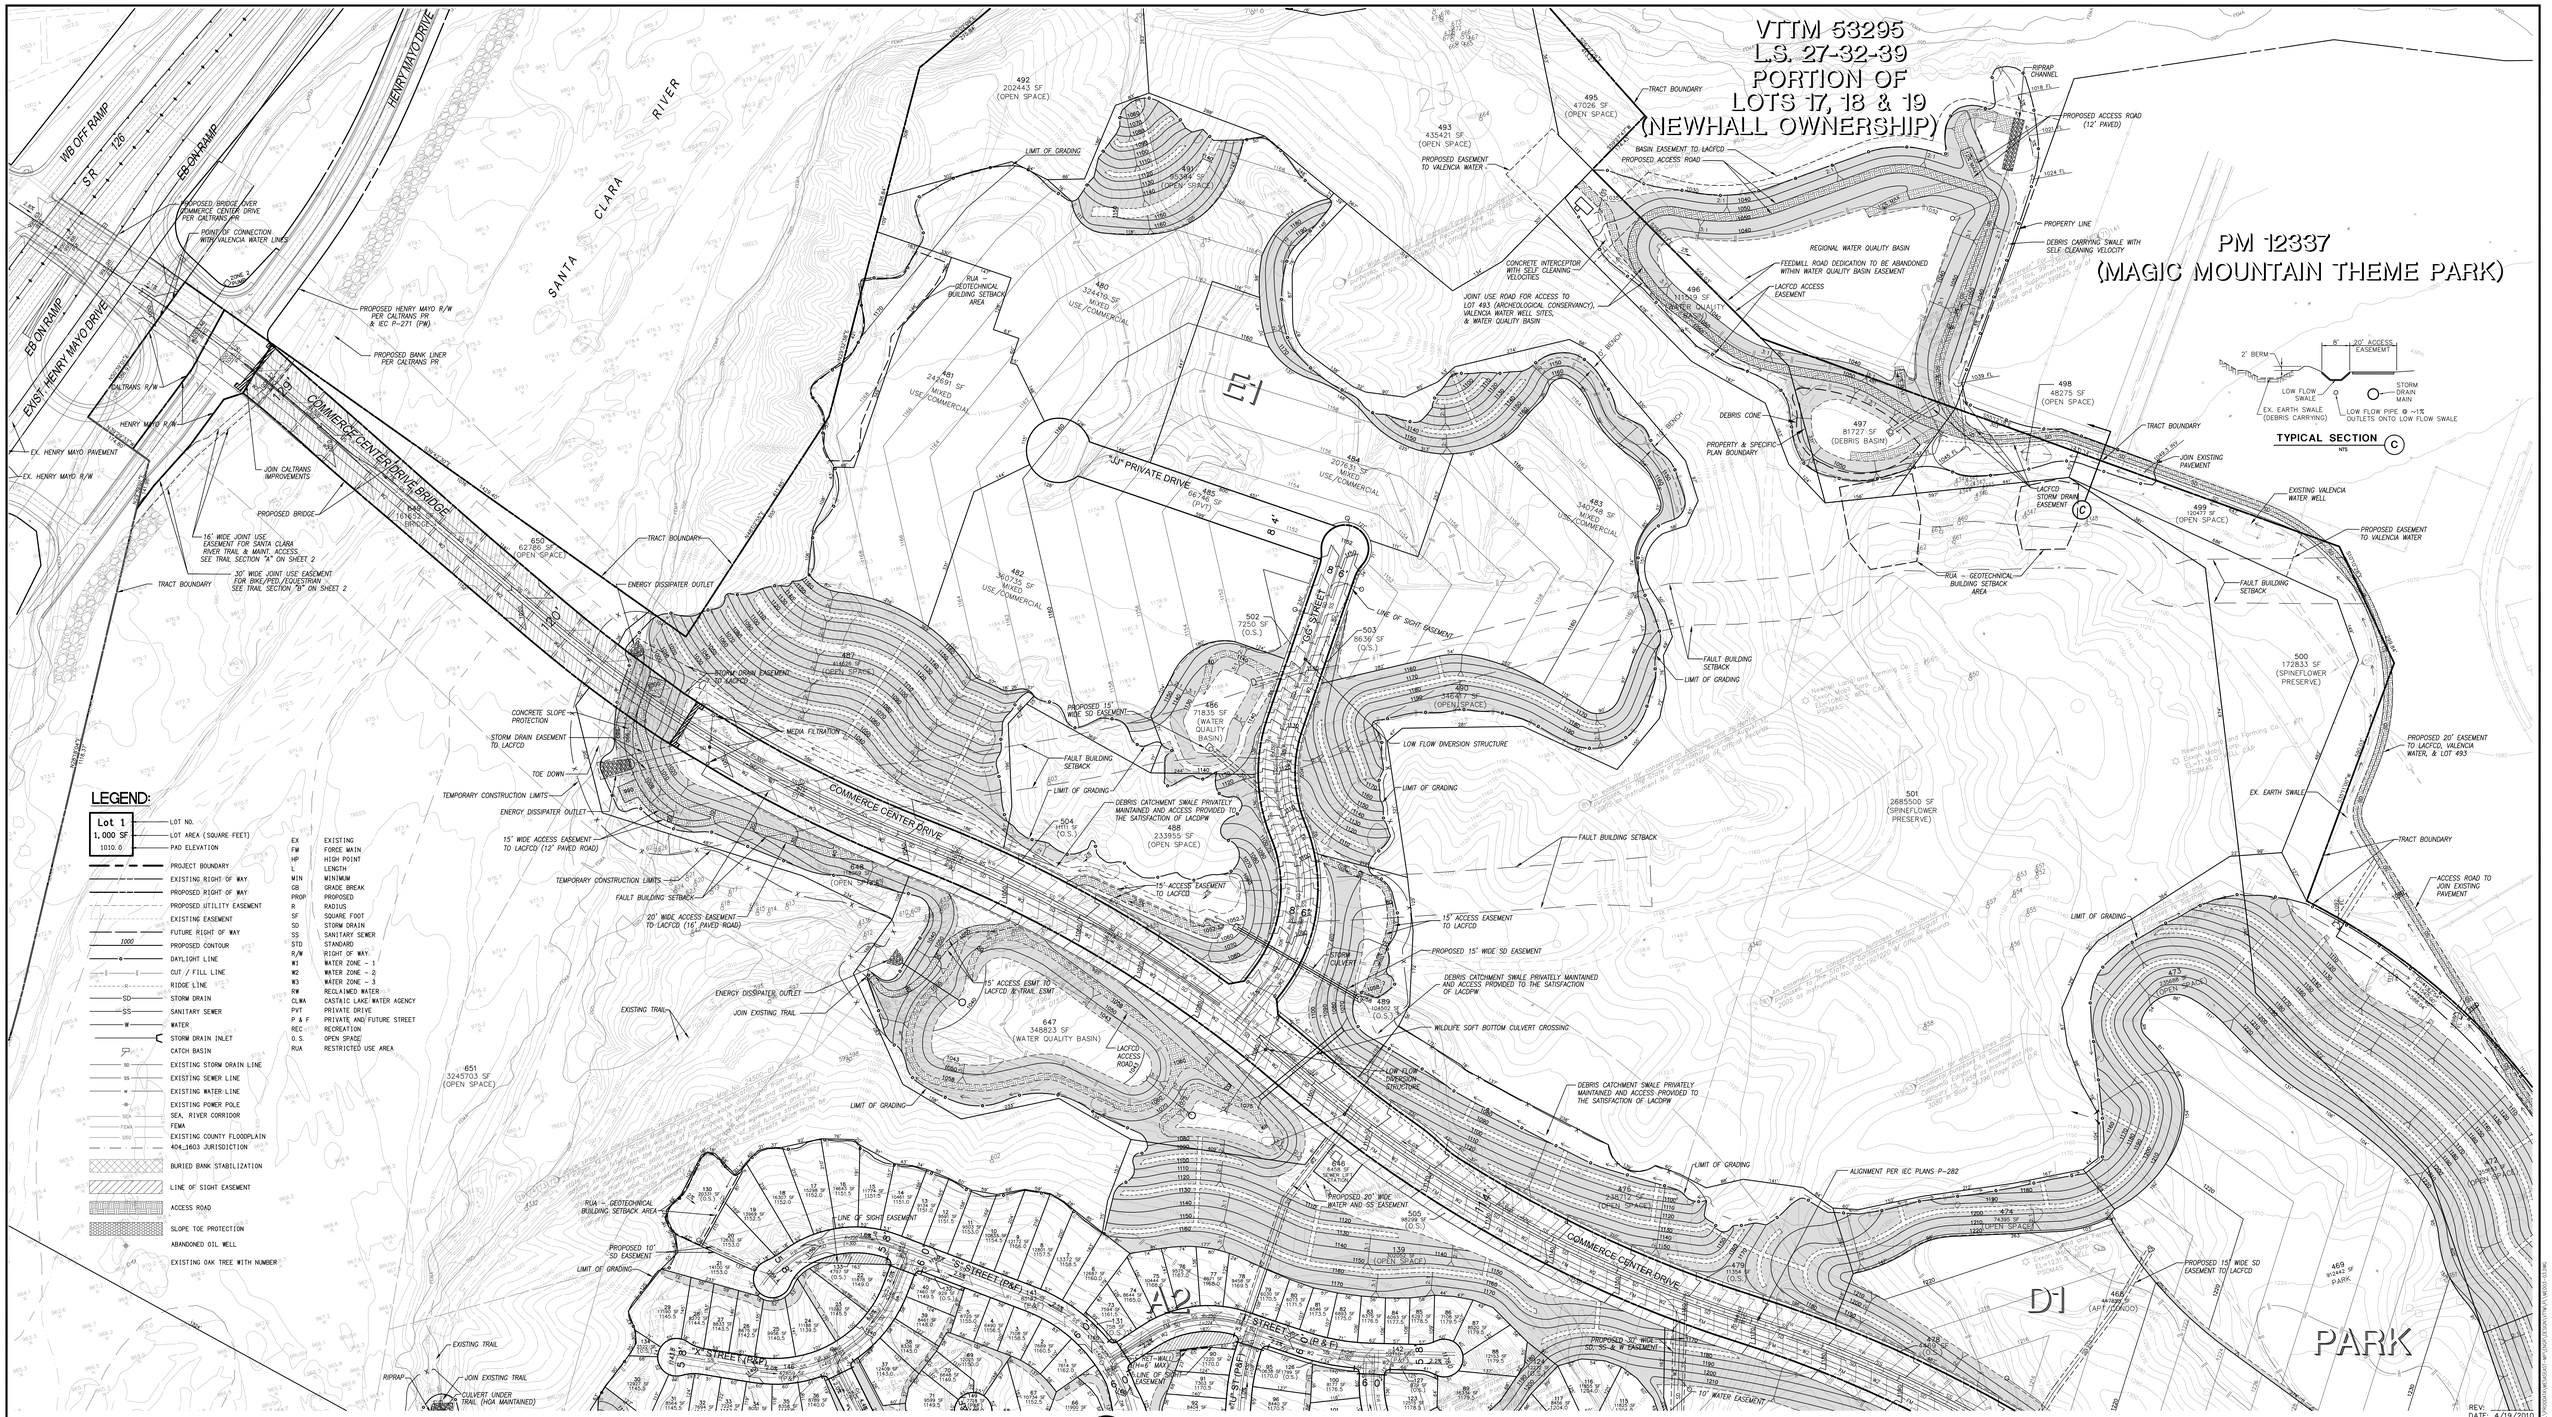

REV:
DATE: 4/19/2010

LEGAL DESCRIPTION:

PARCELS 11, 12, 13, 22 AND A PORTION OF PARCEL 14 OF PARCEL MAP 24500-01, IN THE UNINCORPORATED TERRITORY OF THE COUNTY OF LOS ANGELES, AS SHOWN ON MAP FILED IN BOOK 293 PAGES 34 TO 67 INCLUSIVE, OF PARCEL MAPS, RECORDS OF LOS ANGELES COUNTY.

MATTHEW G. HEIDEMAN, No. 55639, Exp. 12-31-10, CIVIL, STATE OF CALIFORNIA

MATTHEW G. HEIDEMAN R.C.E. NO. 55639 DATE

PSOMAS
29440 Avenue Stanford, Suite 200
Santa Clarita, CA 91355
(661) 219-6300 (661) 775-2718 (FAX)

DESIGNED : MGH/DE
DRAFTED : DE/MS
CHECKED : MGH

OWNER/DEVELOPER :
NEWHALL LAND
25124 SPRINGFIELD COURT, SUITE 300
VALENCIA, CALIFORNIA 91355
TELEPHONE: (661) 255-4000
REPRESENTATIVE : COREY HARPOLE

MAJOR LAND DIVISION
VESTING TENTATIVE TRACT MAP
NO. 61105

COUNTY CASE NO. _____

LOCATED IN THE UNINCORPORATED AREA OF THE COUNTY OF LOS ANGELES STATE OF CALIFORNIA

PROJECT NO. 1NRC0120.00

SHEET 3 OF 12

ME003-03.dwg